

[illegible][illegible]

13 TH FLOOR				=		12:45	
TOTAL				TOTAL		TOTAL	
UNIT BUILT UP & CARPET AREA (RERA) TABLE:-							
BLOCK-A							
FLOOR	UNIT NO.	UNIT BUILT UP AREA	TOTAL	Carpet Area	Rera Value / Sq.ft	Carpet Area	TOTAL
GR. FLOOR	1	57.73		54.74			
	2	57.73		54.74			
	3	59.68		56.61			
	4	54.41		52.44			
	5	54.04		51.97			
	6	59.68		56.61			
	7	59.68		56.61			
	8	59.68		56.61			
	9	59.68		56.61			
	10	59.68		56.61			
	11	58.33		54.81			
	12	50.74		54.81			
GRAND TOTAL		617.4	497.78	54.81		471.55	
1ST FLOOR	101	78.95		73.15	2.61	75.76	
	102	78.95		73.15	2.61	75.76	
	103	78.95		73.15	2.61	75.76	
	104	78.92		73.15	2.61	75.76	
	105	78.95	598.37	73.15	2.61	75.76	

For Project Developers

(Signature)


6/3/2024

GENERAL NOTES :-									
- Endowner is fully responsible for having a good source and reliable connection. - The design and position of existing municipal sewerage and drainage system shall be as per the existing drawings and connection. - U.S. sanitary and storming is as per 2017, all measurements of the building are checked and confirmed connection. - U.S. sanitary and storming is the same as 3.5.3 of this sector 2017, the structure of firm building is drawn as per the norms of the sector structured. - Endowner is not to take any action or proceed as per									
OWNER:-									
201 73.15 2.61 75.76 202 73.15 2.61 75.76 203 73.15 2.61 75.76 204 73.15 2.61 75.76 205 73.15 2.61 75.76 309.37									
3RD FLOOR 301 73.15 2.61 75.76 302 73.15 2.61 75.76 303 73.15 2.61 75.76									


[illegible][illegible][illegible][illegible]

UNIT TABLE FOR AFFORDABLE HOUSING				F.S.I. AREA TABLE			
BLOCK	COMM. (SHOP)	Up to 50 Sq.mts	66 To 80 Sq.mts	BLOCK	COMM. (SHOP)	Up to 50 Sq.mts	66 To 80 Sq.mts
GR FL (solid panti)	12	-	-	SR FL (solid panti)	497.50	-	-
1ST FLOOR	-	-	05	1ST FLOOR	-	-	398.37
2ND FLOOR	-	-	05	2ND FLOOR	-	-	398.37
3RD FLOOR	-	-	05	3RD FLOOR	-	-	398.37
4TH FLOOR	-	-	05	4TH FLOOR	-	-	398.37
5TH FLOOR	-	-	05	5TH FLOOR	-	-	398.37
6TH FLOOR	-	-	05	6TH FLOOR	-	-	398.37
7TH FLOOR	-	-	05	7TH FLOOR	-	-	398.37
8TH FLOOR	-	-	05	8TH FLOOR	-	-	398.37
9TH FLOOR	-	-	05	9TH FLOOR	-	-	398.37
10TH FLOOR	-	-	05	10TH FLOOR	-	-	398.37
11TH FLOOR	-	-	05	11TH FLOOR	-	-	398.37
12TH FLOOR	-	-	05	11TH FLOOR	-	-	398.37
13TH FLOOR	-	-	05	11TH FLOOR	-	-	398.37
Total	12	-	65	TOTAL	490.46	-	5161.81

1	2	
---	---	---	---	---	---	---	---	---	----	----	-----

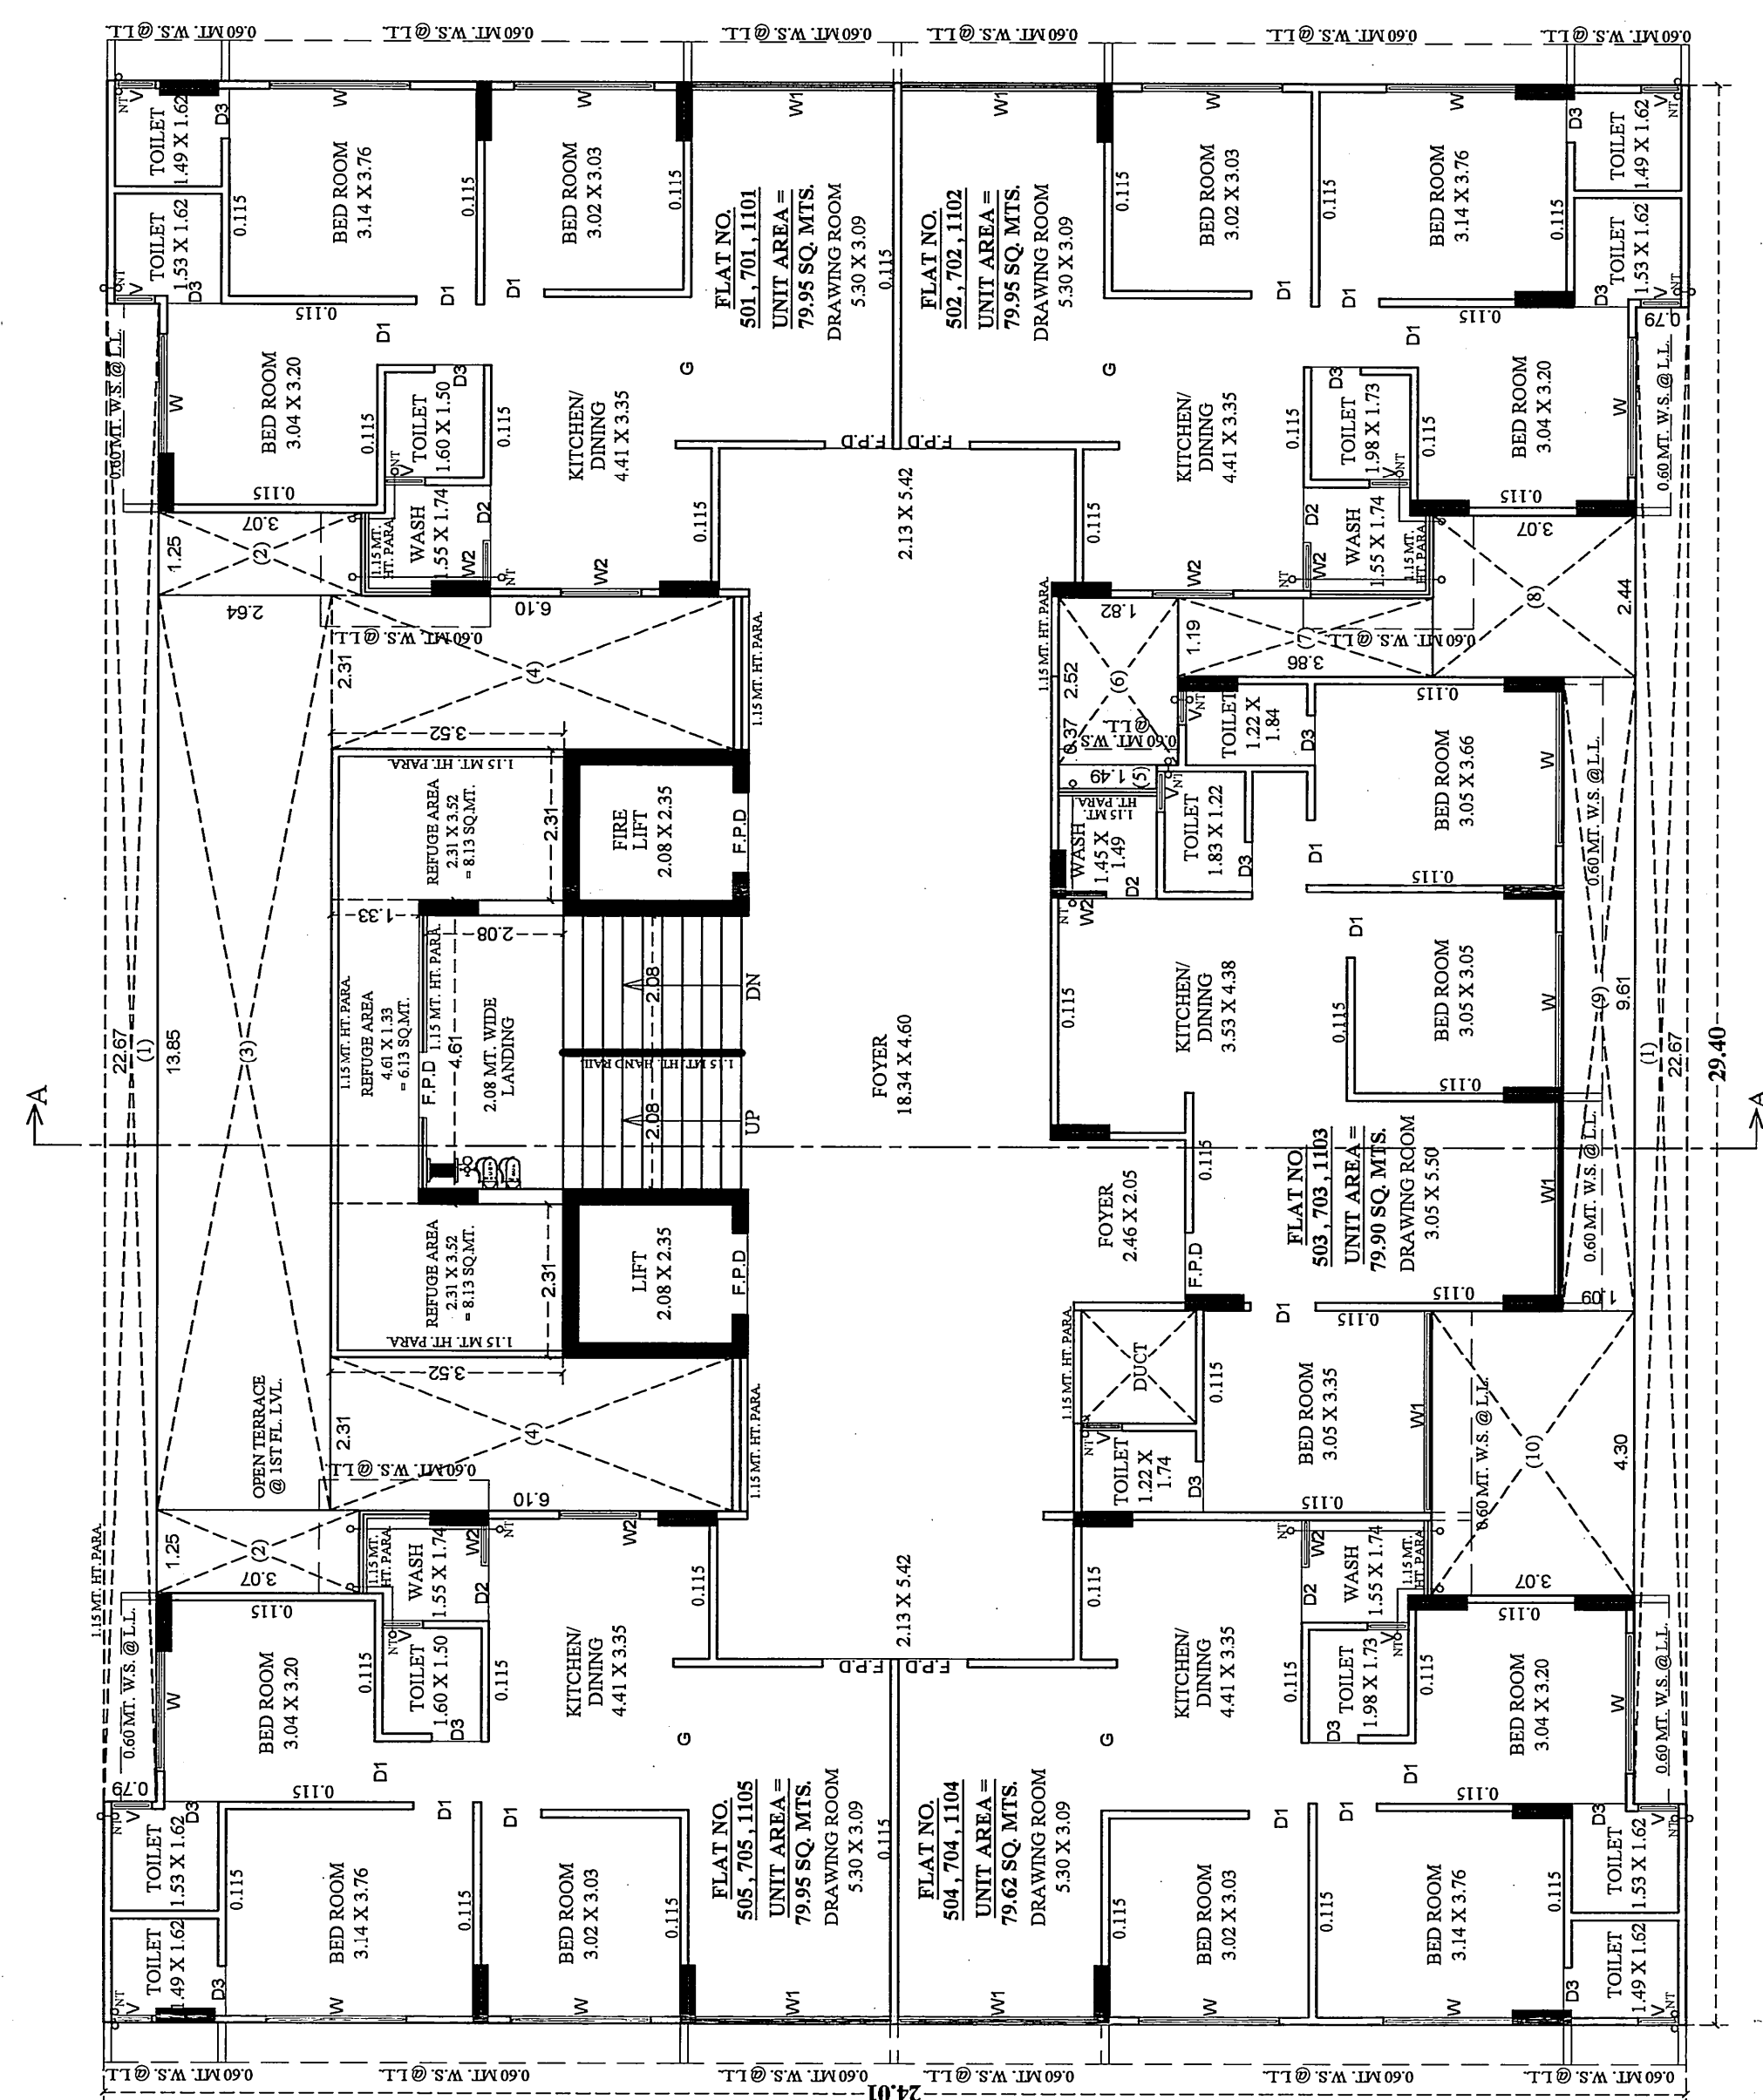

5TH, 7TH & 11TH FLOOR PLAN

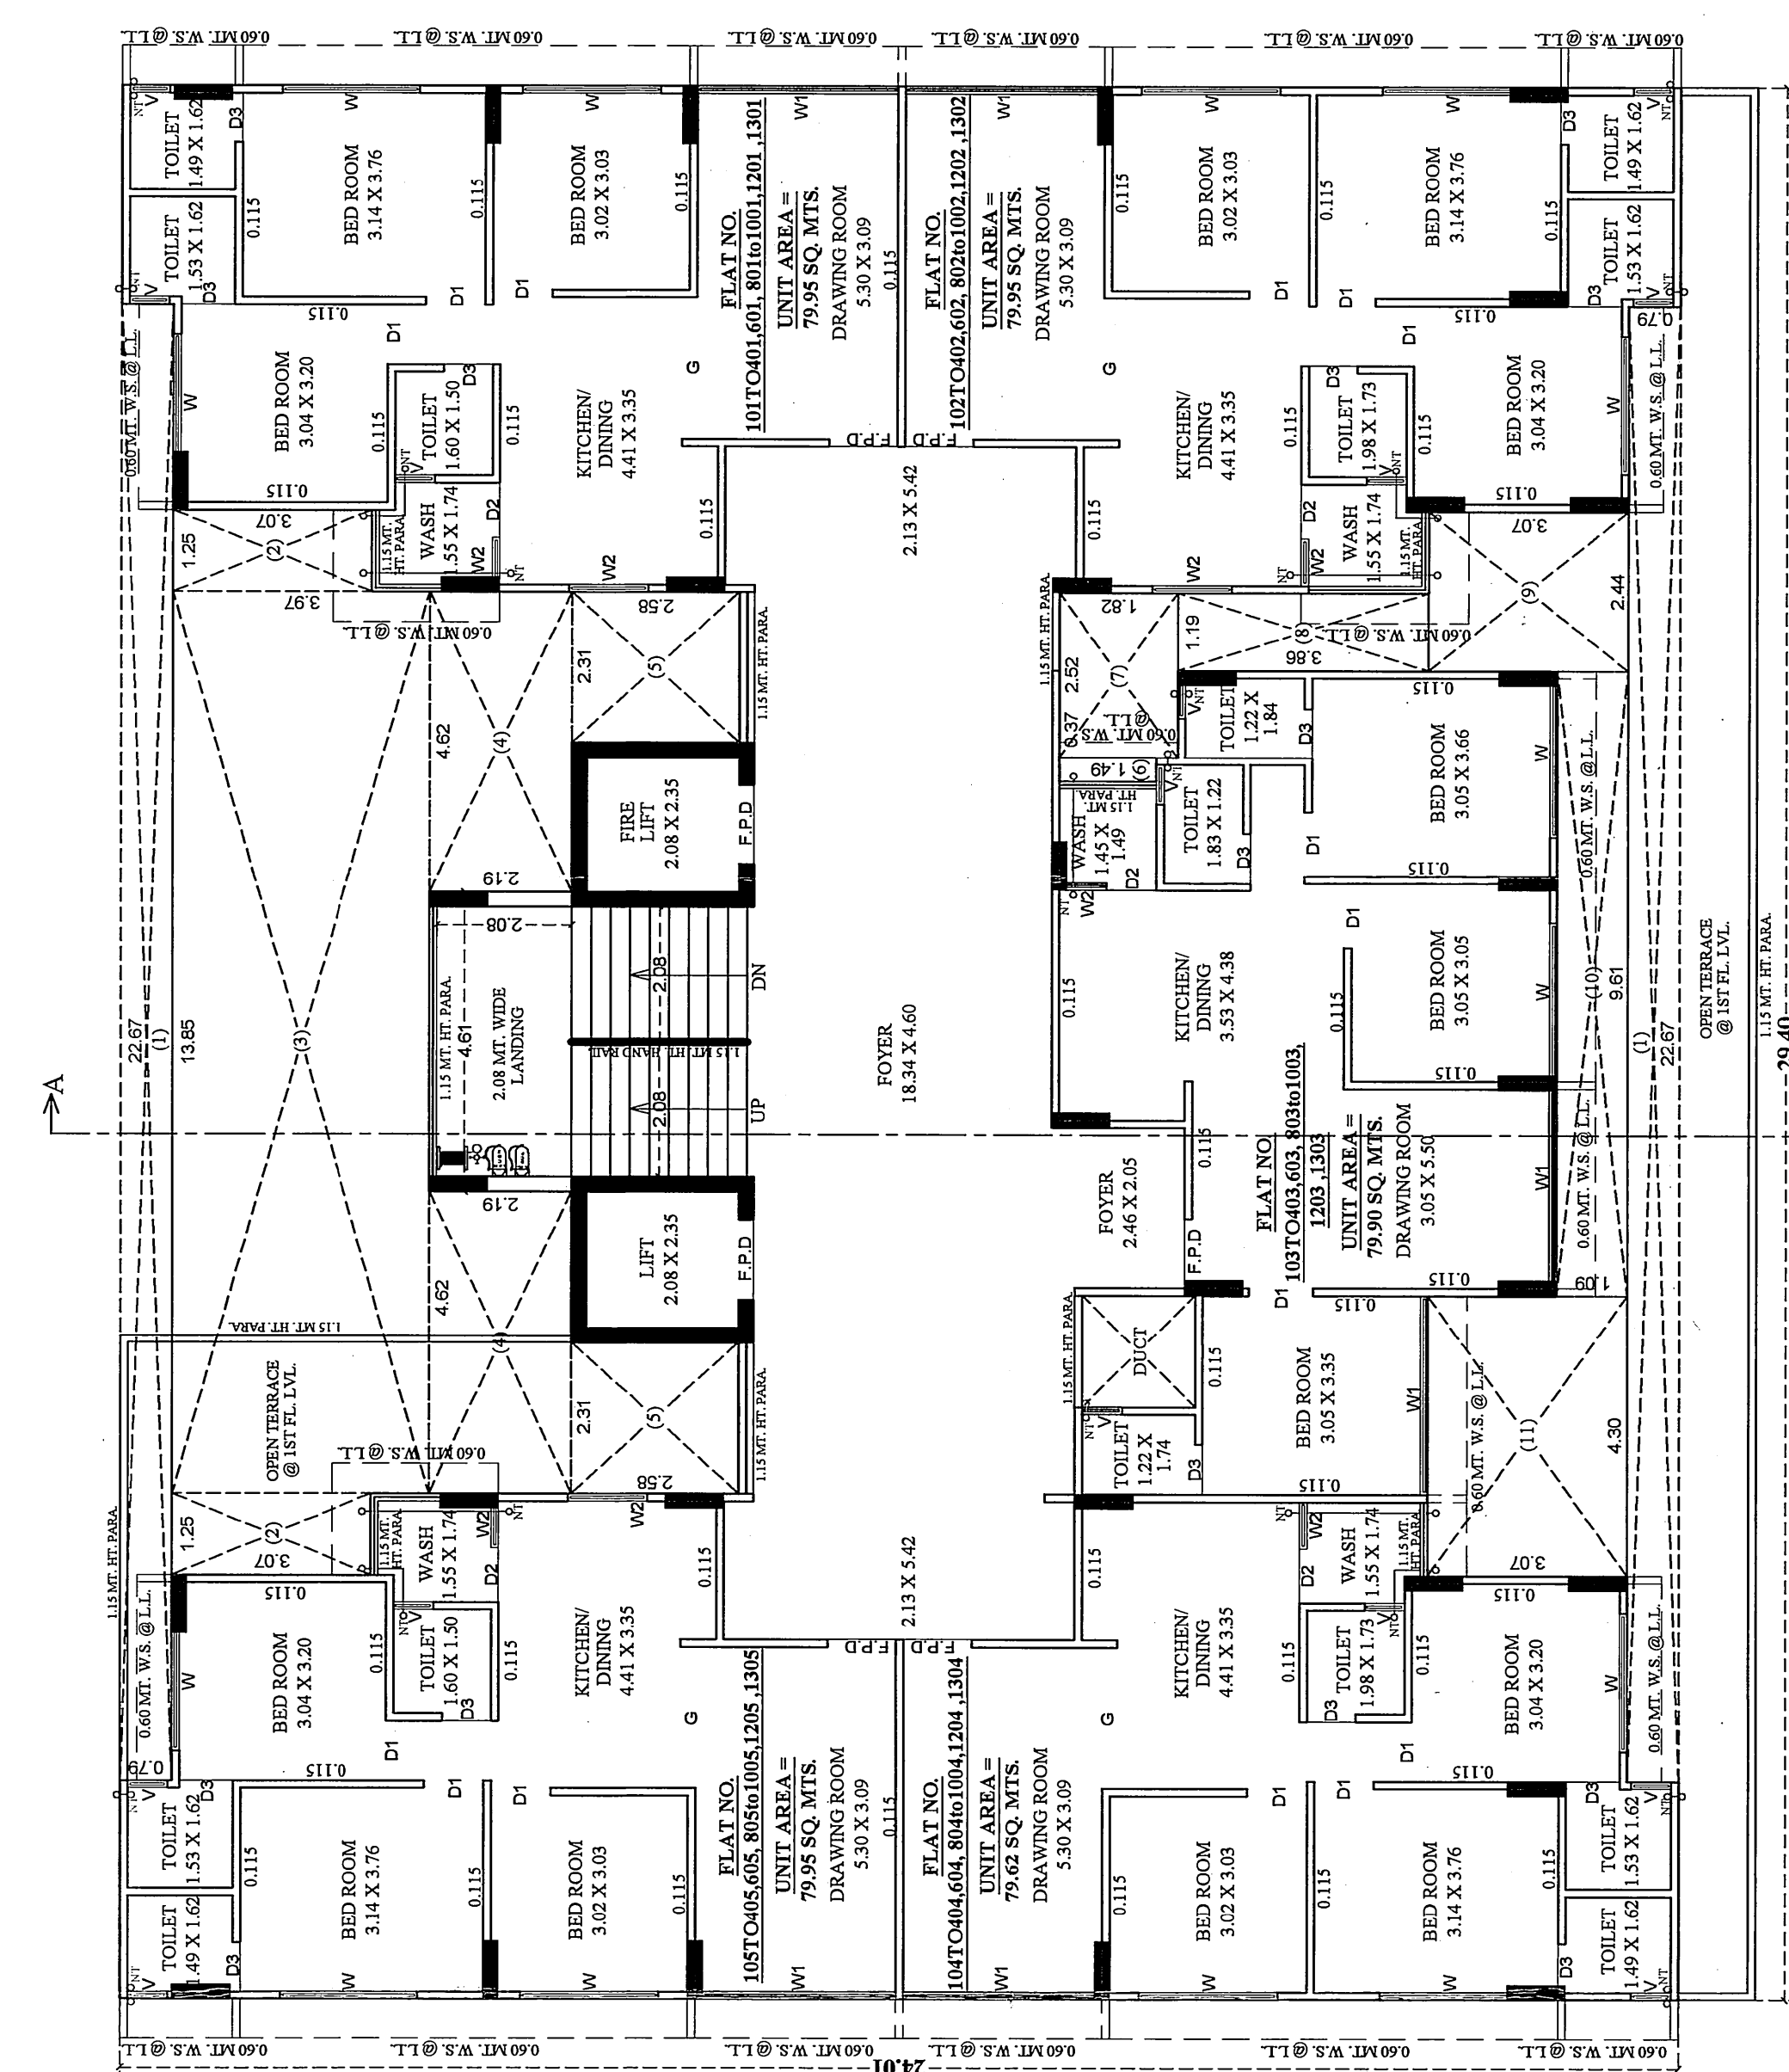


25.70
→ A


1ST TO 4TH, 6TH, 8TH TO 10TH, 12TH & 13TH FLOOR PLAN

NOTE :- ALL OUTER & INTERNAL WALL ARE OF 0.115 MT. TH. BK WALL.


GROUND FLOOR UNIT BUILD-UP AREA			REAR OR FLOOR UNIT CARPET AREA CALC FOR COMMERCIAL SHOPS (MTS)		
SHOP NO.	SIZE	BUILT-UP AREA	SHOP NO.	SIZE	CARPET AREA
1	10.20 X 6.66	--	1	9.97 X 5.69	--
2	10.20 X 5.14	--	2	9.97 X 3.09	--
3	10.20 X 5.20	--	3	9.97 X 3.09	--
4	10.20 X 3.20	32.64	4	9.97 X 3.09	30.81
5	6.47 X 3.90	17.71	5	6.50 X 3.82	24.83
6	4.42 X 3.96	--	6	4.42 X 3.96	17.47
7	3.16 X 3.26	--	7	3.08 X 3.32	--
8	3.16 X 3.26	--	8	3.08 X 3.32	--
9	3.16 X 3.26	--	9	3.08 X 3.32	37.98
10	3.16 X 3.26	--	10	3.08 X 3.32	37.98
11	2.58 X 3.50	30.22	11	2.48 X 3.38	22.88
12	2.58 X 3.50	30.22	12	2.48 X 3.38	22.88
COMMON SANITARY	4.64 X 1.14	5.24	COMMON SANITARY	4.32 X 1.07	4.62
TOTAL	2.07 X 0.43	0.86	TOTAL	1.95 X 0.43	0.84
		690.38			464.18

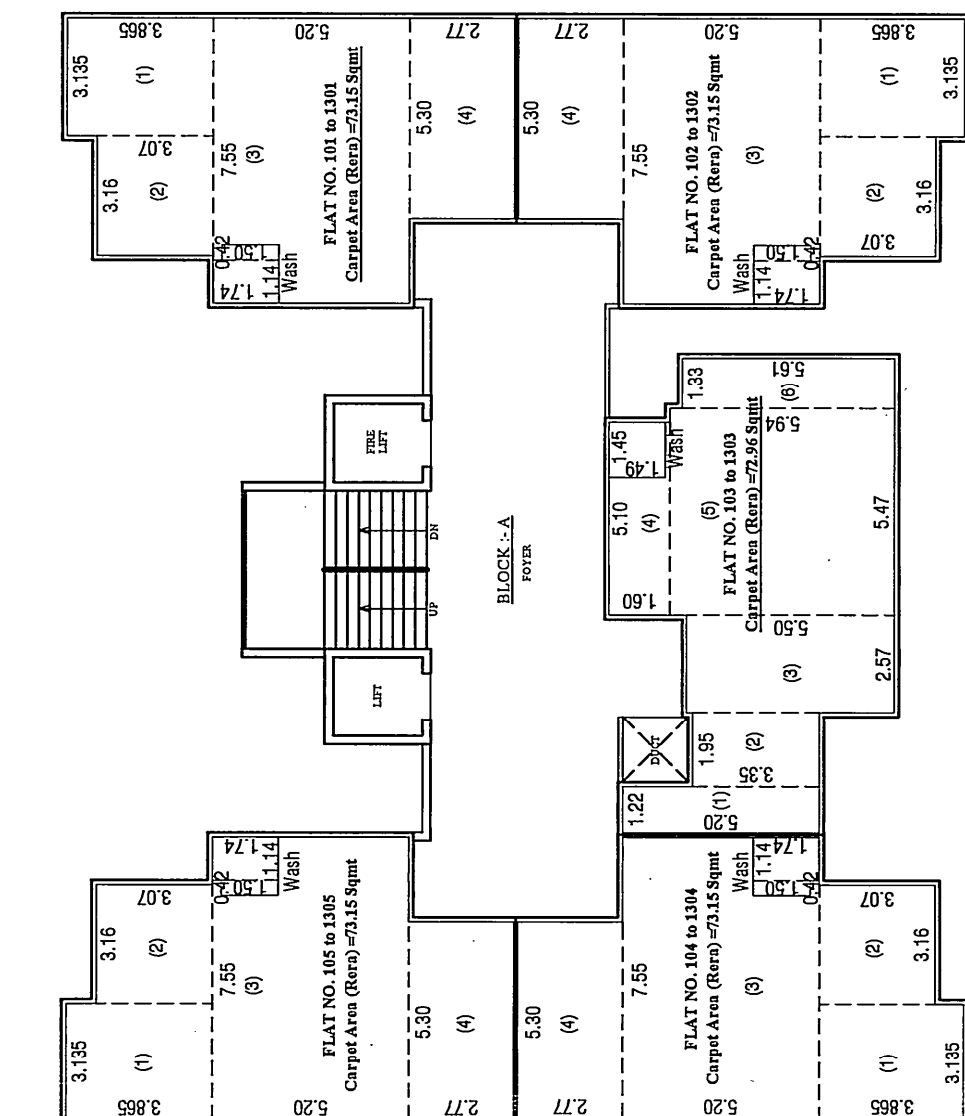

RERA UNIT CARPET AREA CALCULATION 1ST FLOOR TO 13TH FLOOR PLAN

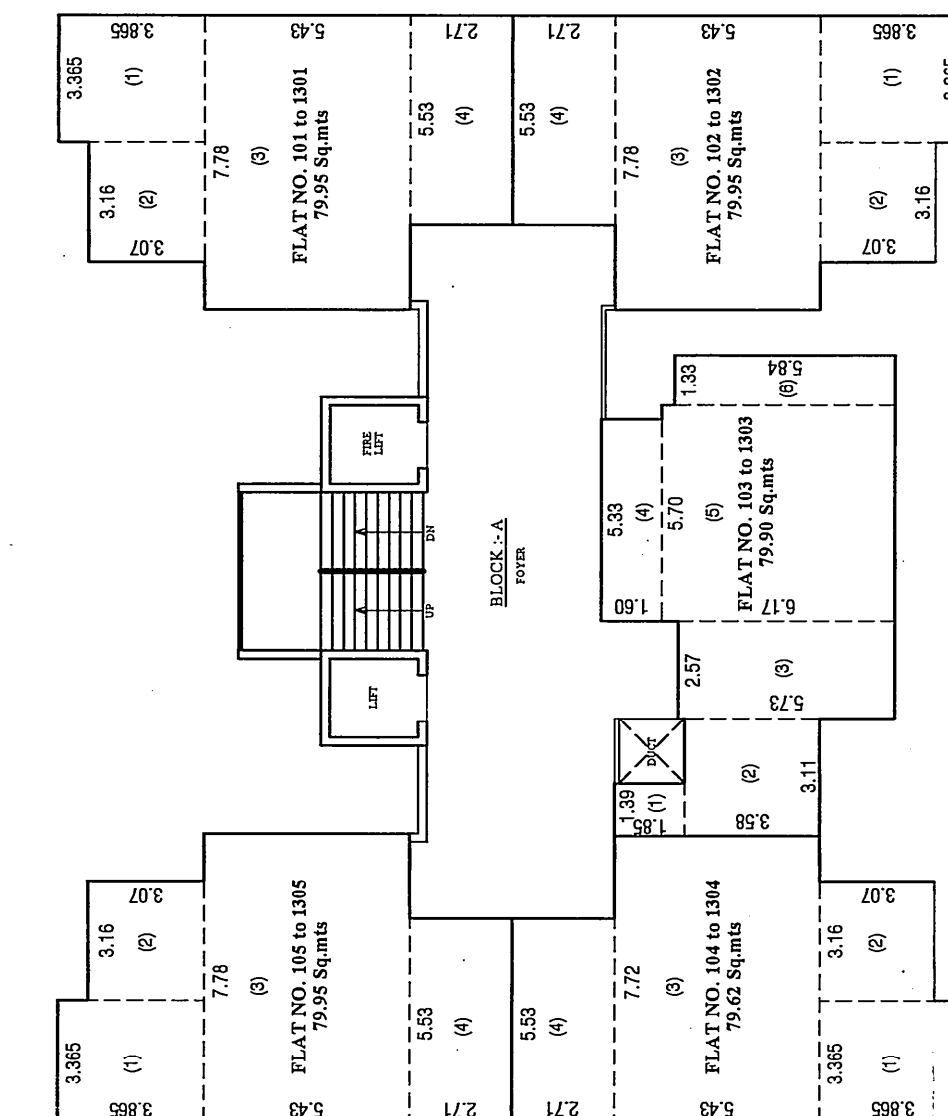

UNIT BUILT UP AREA CALCULATION 1ST FLOOR TO 13TH FLOOR PLAN

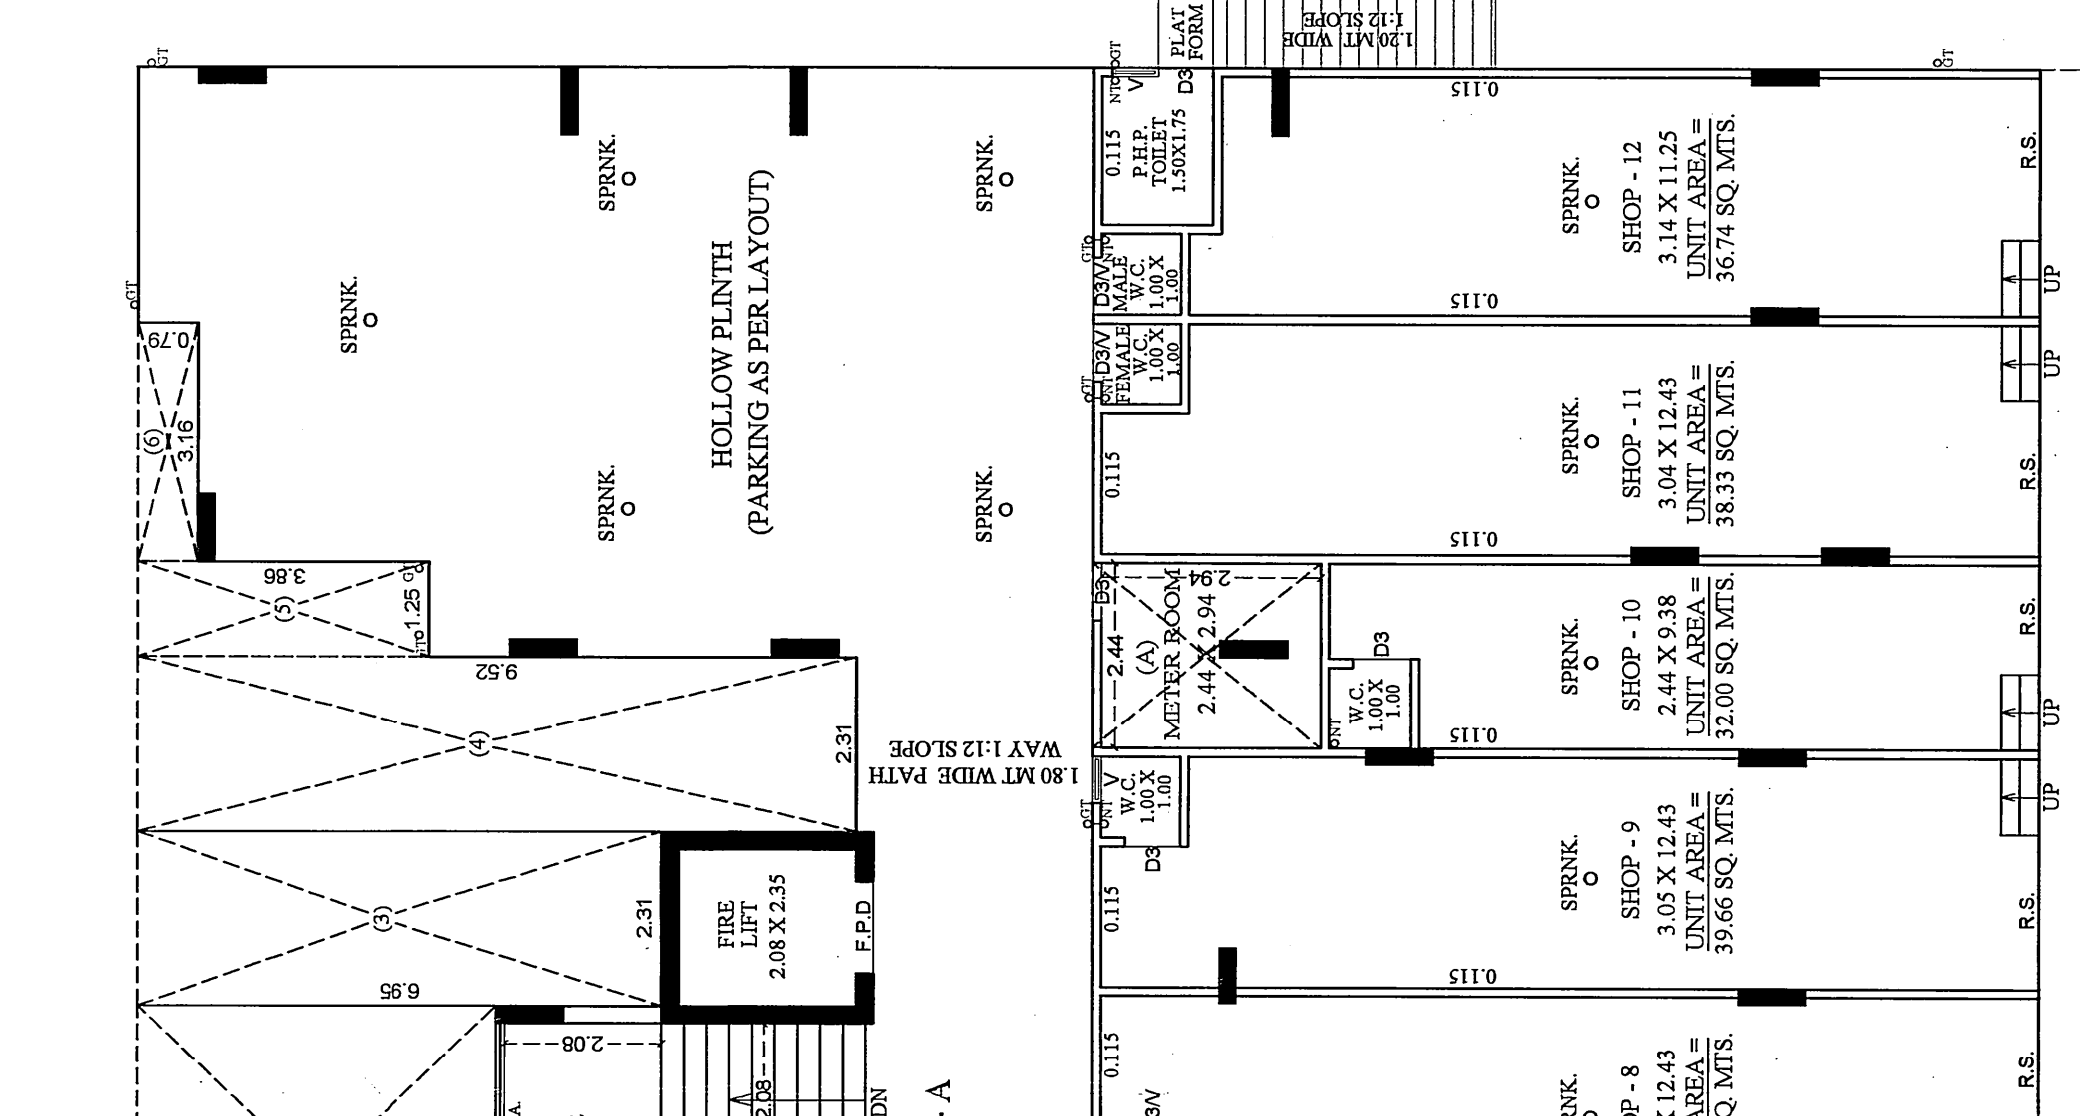

0.60 Mt. W.A. @ 1 L.L.


29.40-

A


GROUND FLOOR PLAN (SOLID PLINTH+HOLLOW PLINTH)

NOTE :- ALL OUTER & INTERNAL WALL ARE OF 0.115 MT. TH. BRICK WALL


BLOCK - A		BLOCK - B	
UNIT NET BUILT UP AREA CALCULATION		UNIT CARPET AREA (RERA) CALC..	
FLAT NO- 10, 20, 10000	FLAT NO- 10, 20, 30,10000	FLAT NO- 10, 20, 30,103	

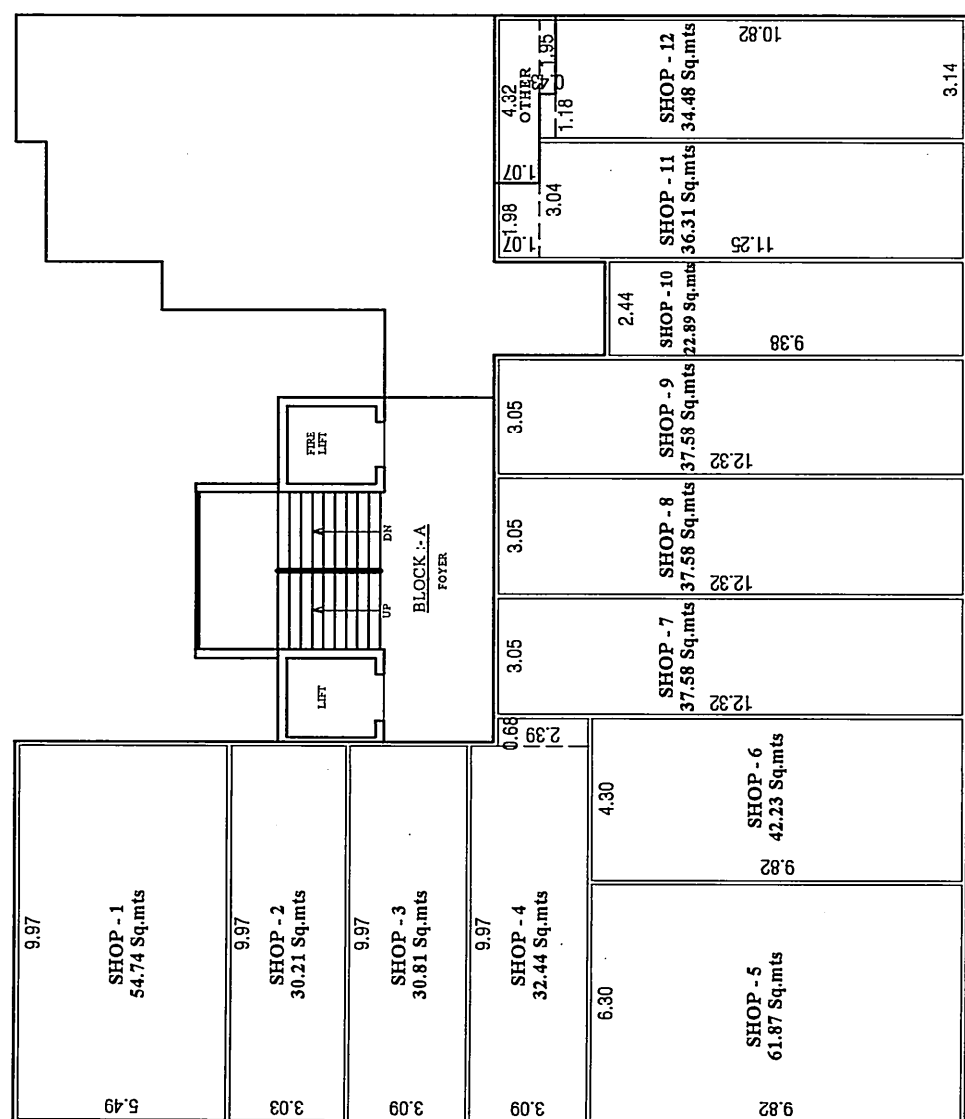

COMMERCIAL RERA UNIT CARPET AREA
CALCULATION GROUND FLOOR PLAN

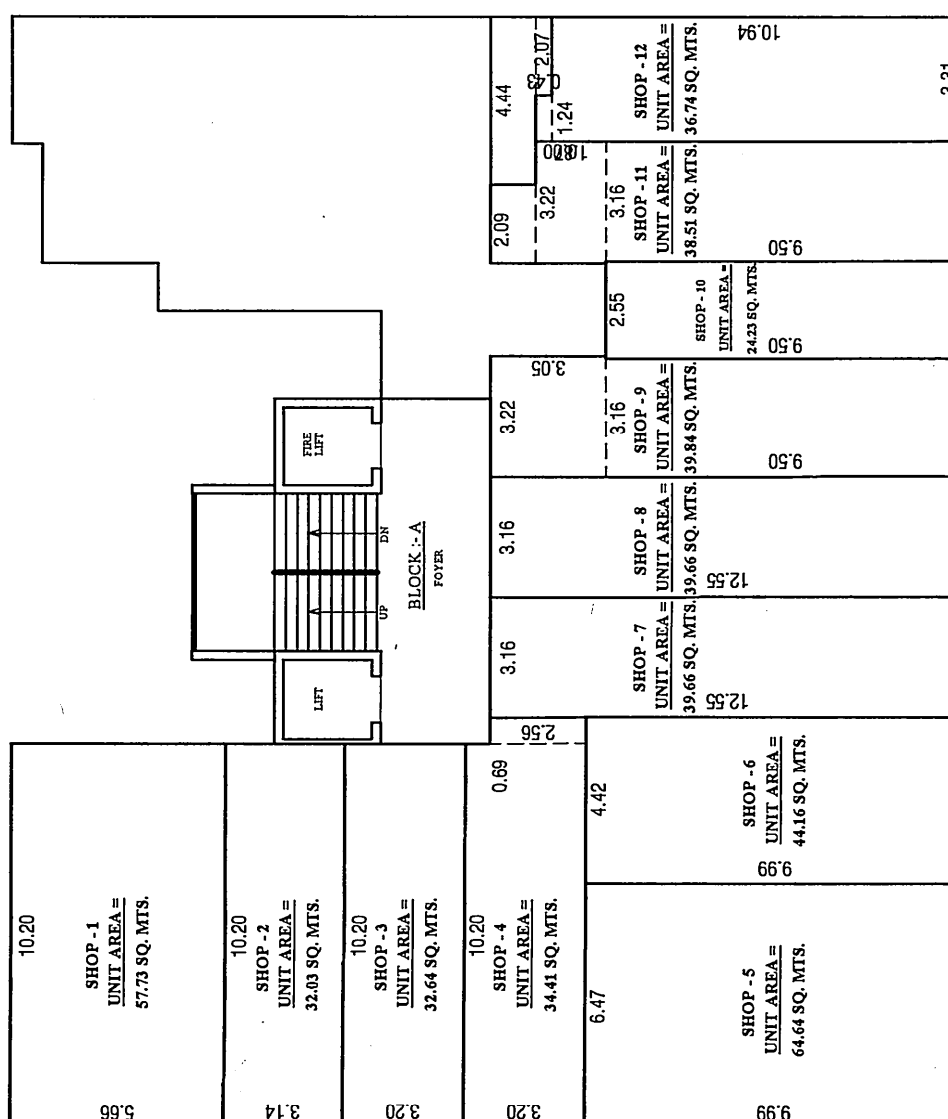

COMMERCIAL UNIT BUILT-UP AREA
CALCULATION GROUND FLOOR PLAN

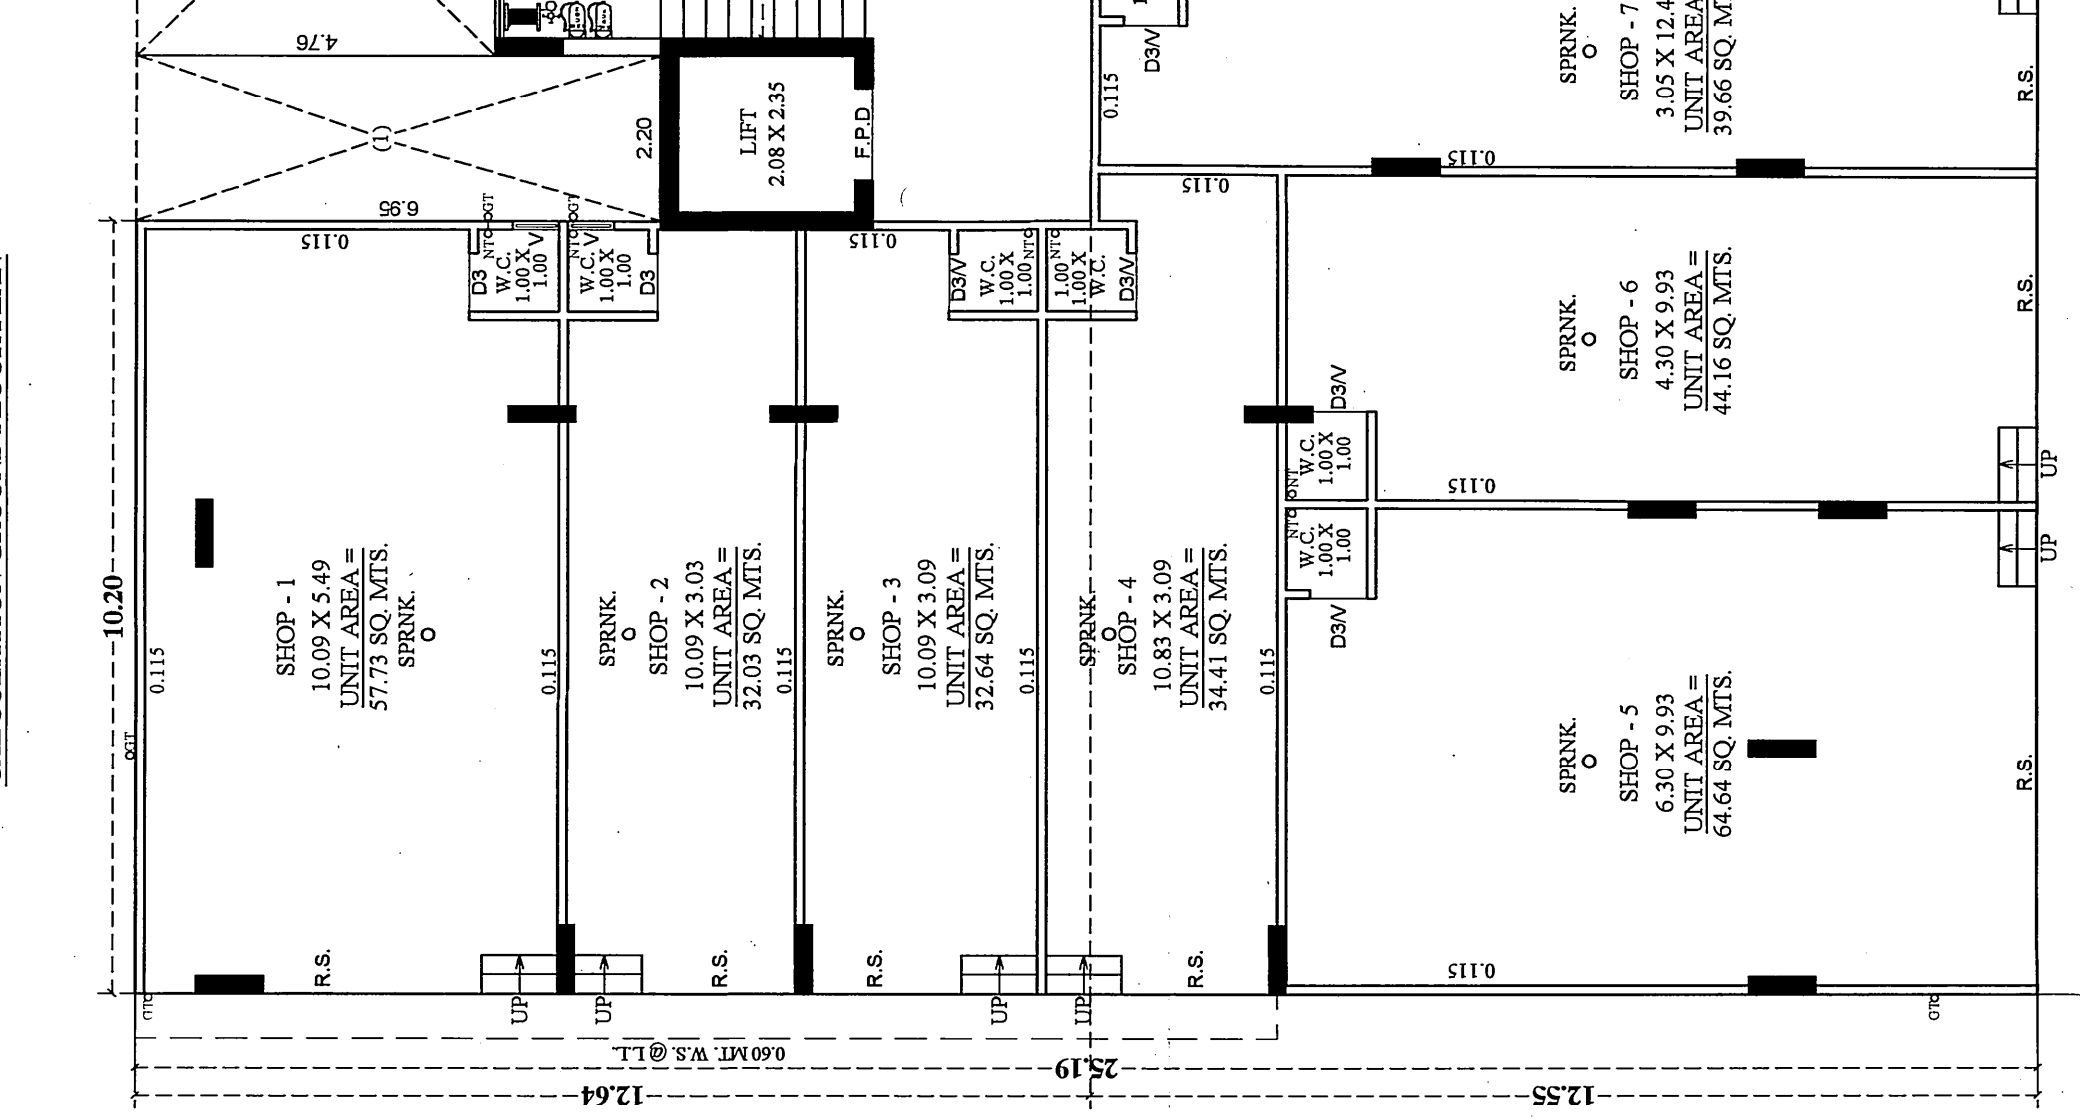

PARKING AREA TABLE SOLID PLINTH COMM:-

USE F. S. I. AREA = 490.46 SQ. MT.

OF PLOT AREA

PARKING REQ. @ 50% OF 497.90 = 490.46 X 0.50 = 245.23


PARKING	REQUIRED	PROVIDED	TOTAL
VISITOR	@ 20% OF 245.23	(C1) 10.09 X 0.28 X 1 = 33.10 SQ. MTS.	(IN H.P.)
		03.43 X 0.476 X 1 = 16.33 SQ. MTS.	
OTHER	49.05	49.43	49.43
	@ 30% OF 245.23	(B1) 15.77 X 0.476 X 1 = 75.07 SQ. MTS.	(IN H.P.)
		75.07	75.07
CAR	@ 50% OF 245.23	(A1) 10.44 X 13.00 X 1 = 135.72 SQ. MTS.	(BASEMENT)
		135.72	135.72
TOTAL	245.23	260.22	260.22

PARKING AREA TABLE (AS PER RESIDENTIAL HOUSING)	REQ. SQ.MTS.	TOTAL PROVI. SQ.MTS.
TOTAL USED F.S.I. AREA = 591.81		
TOTAL REQ. PARKING AREA	1038.36	1038.36
REQ. CAR PARKING AREA	519.18	519.18
PROVI. CAR PARK AREA	528.10	528.10
REQ. OTHER PARK AREA	415.34	415.34
PROVI. OTHER PARK AREA	421.03	421.03
ADD. VISITOR'S PARK AREA	103.84	103.84
PROVI. VISITOR'S PARK AREA	105.16	105.16
COMMON PLOT PARKING CALCULATION:-		
REQ. PARKING AREA 50 % OF COMMON PLOT AREA		
PROVI. COMMON PLOT PARKING	300.74 X 0.50	150.37
PROVI. PARKING IN COMMON PLOT		
(C3) 04.00 X 18.00	72.00	72.00


VISITOR PARKING AREA (RES.)	(IN H.P.)	(IN C.P.)
(C2) 09.23 X 04.00 = 33.16 SQ. MTS.		105.16
(C3) 04.00 X 18.00 = 72.00 SQ. MTS.		
OTHER PARKING AREA (RES.)		
(B2) 12.88 X 15.01 = 193.03 SQ. MTS.	(IN BASEMENT)	
(B3) 09.23 X 07.53 = 69.50 SQ. MTS.	(IN BASEMENT)	
(B4) 09.88 X 15.01 = 148.00 SQ. MTS.	(IN BASEMENT)	421.03
CAR PARKING AREA (RES.)		
(A2) 07.44 X 05.77 = 42.93 SQ. MTS.	(IN BASEMENT)	
(A3) 31.94 X 12.72 = 406.28 SQ. MTS.	(IN BASEMENT)	528.10
(A4) 31.94 X 04.94 X 1/2 = 78.89 SQ. MTS.	(IN BASEMENT)	
TOTAL		1054.29

BASMENT PARKING AREA TABLE (RES. PROVIDED)	AREA (SQ. MTS.)	TOTAL
OTHER PARKING AREA (RES.)		
(B2) 12.88 X 15.01 = 193.03 SQ. MTS.		
(B3) 09.23 X 07.53 = 69.50 SQ. MTS.		
(B4) 09.88 X 15.01 = 148.00 SQ. MTS.		421.03
CAR PARKING AREA (RES.)		
(A2) 07.44 X 05.77 = 42.93 SQ. MTS.		
(A3) 31.94 X 12.72 = 406.28 SQ. MTS.		528.10
(A4) 31.94 X 04.94 X 1/2 = 78.89 SQ. MTS.		
TOTAL		949.13
PARKING AREA TABLE (COMM. PROVIDED)	AREA (SQ. MTS.)	TOTAL
CAR PARKING AREA (COMM.)		
(A1) 10.44 X 13.00 X 1 = 135.72 SQ. MTS.		135.72
TOTAL		135.72


RESIDENTIAL AFFORDABLE HOUSING PROJECT	SHEET NO:- 25
PARKING LAY-OUT PLAN SHOWING PROPOSED RESIDENTIAL AND COMMERCIAL BUILDING (RESIDENTIAL AFFORDABLE HOUSING) ON F.P. NO. 187 OF T.P.S. NO. 24 (ZUNDAI) DRIFT SANCTION [K.SUR.NO. 3442 (O.P. NO. 187) OF MOJE:- ZUNDAI, T.A. & DIST:- GANDHINAGAR	
PARKING LAY-OUT SCALE:- 1 CM. = 2 MT.	
USE:- RESIDENTIAL + COMMERCIAL (AFFORDABLE HOUSING)	
ZONE:- RESIDENTIAL - III AND OVERLAY RAH	
COLOR NOTES:-	
O.P. BOUNDARY	ROAD
F.P. BOUNDARY	P. WELL
PROP. WORK	COM. BIN.
PROP. DRAIN LINE	TREE
COMMON PLOT LINE	BASEMENT LINE

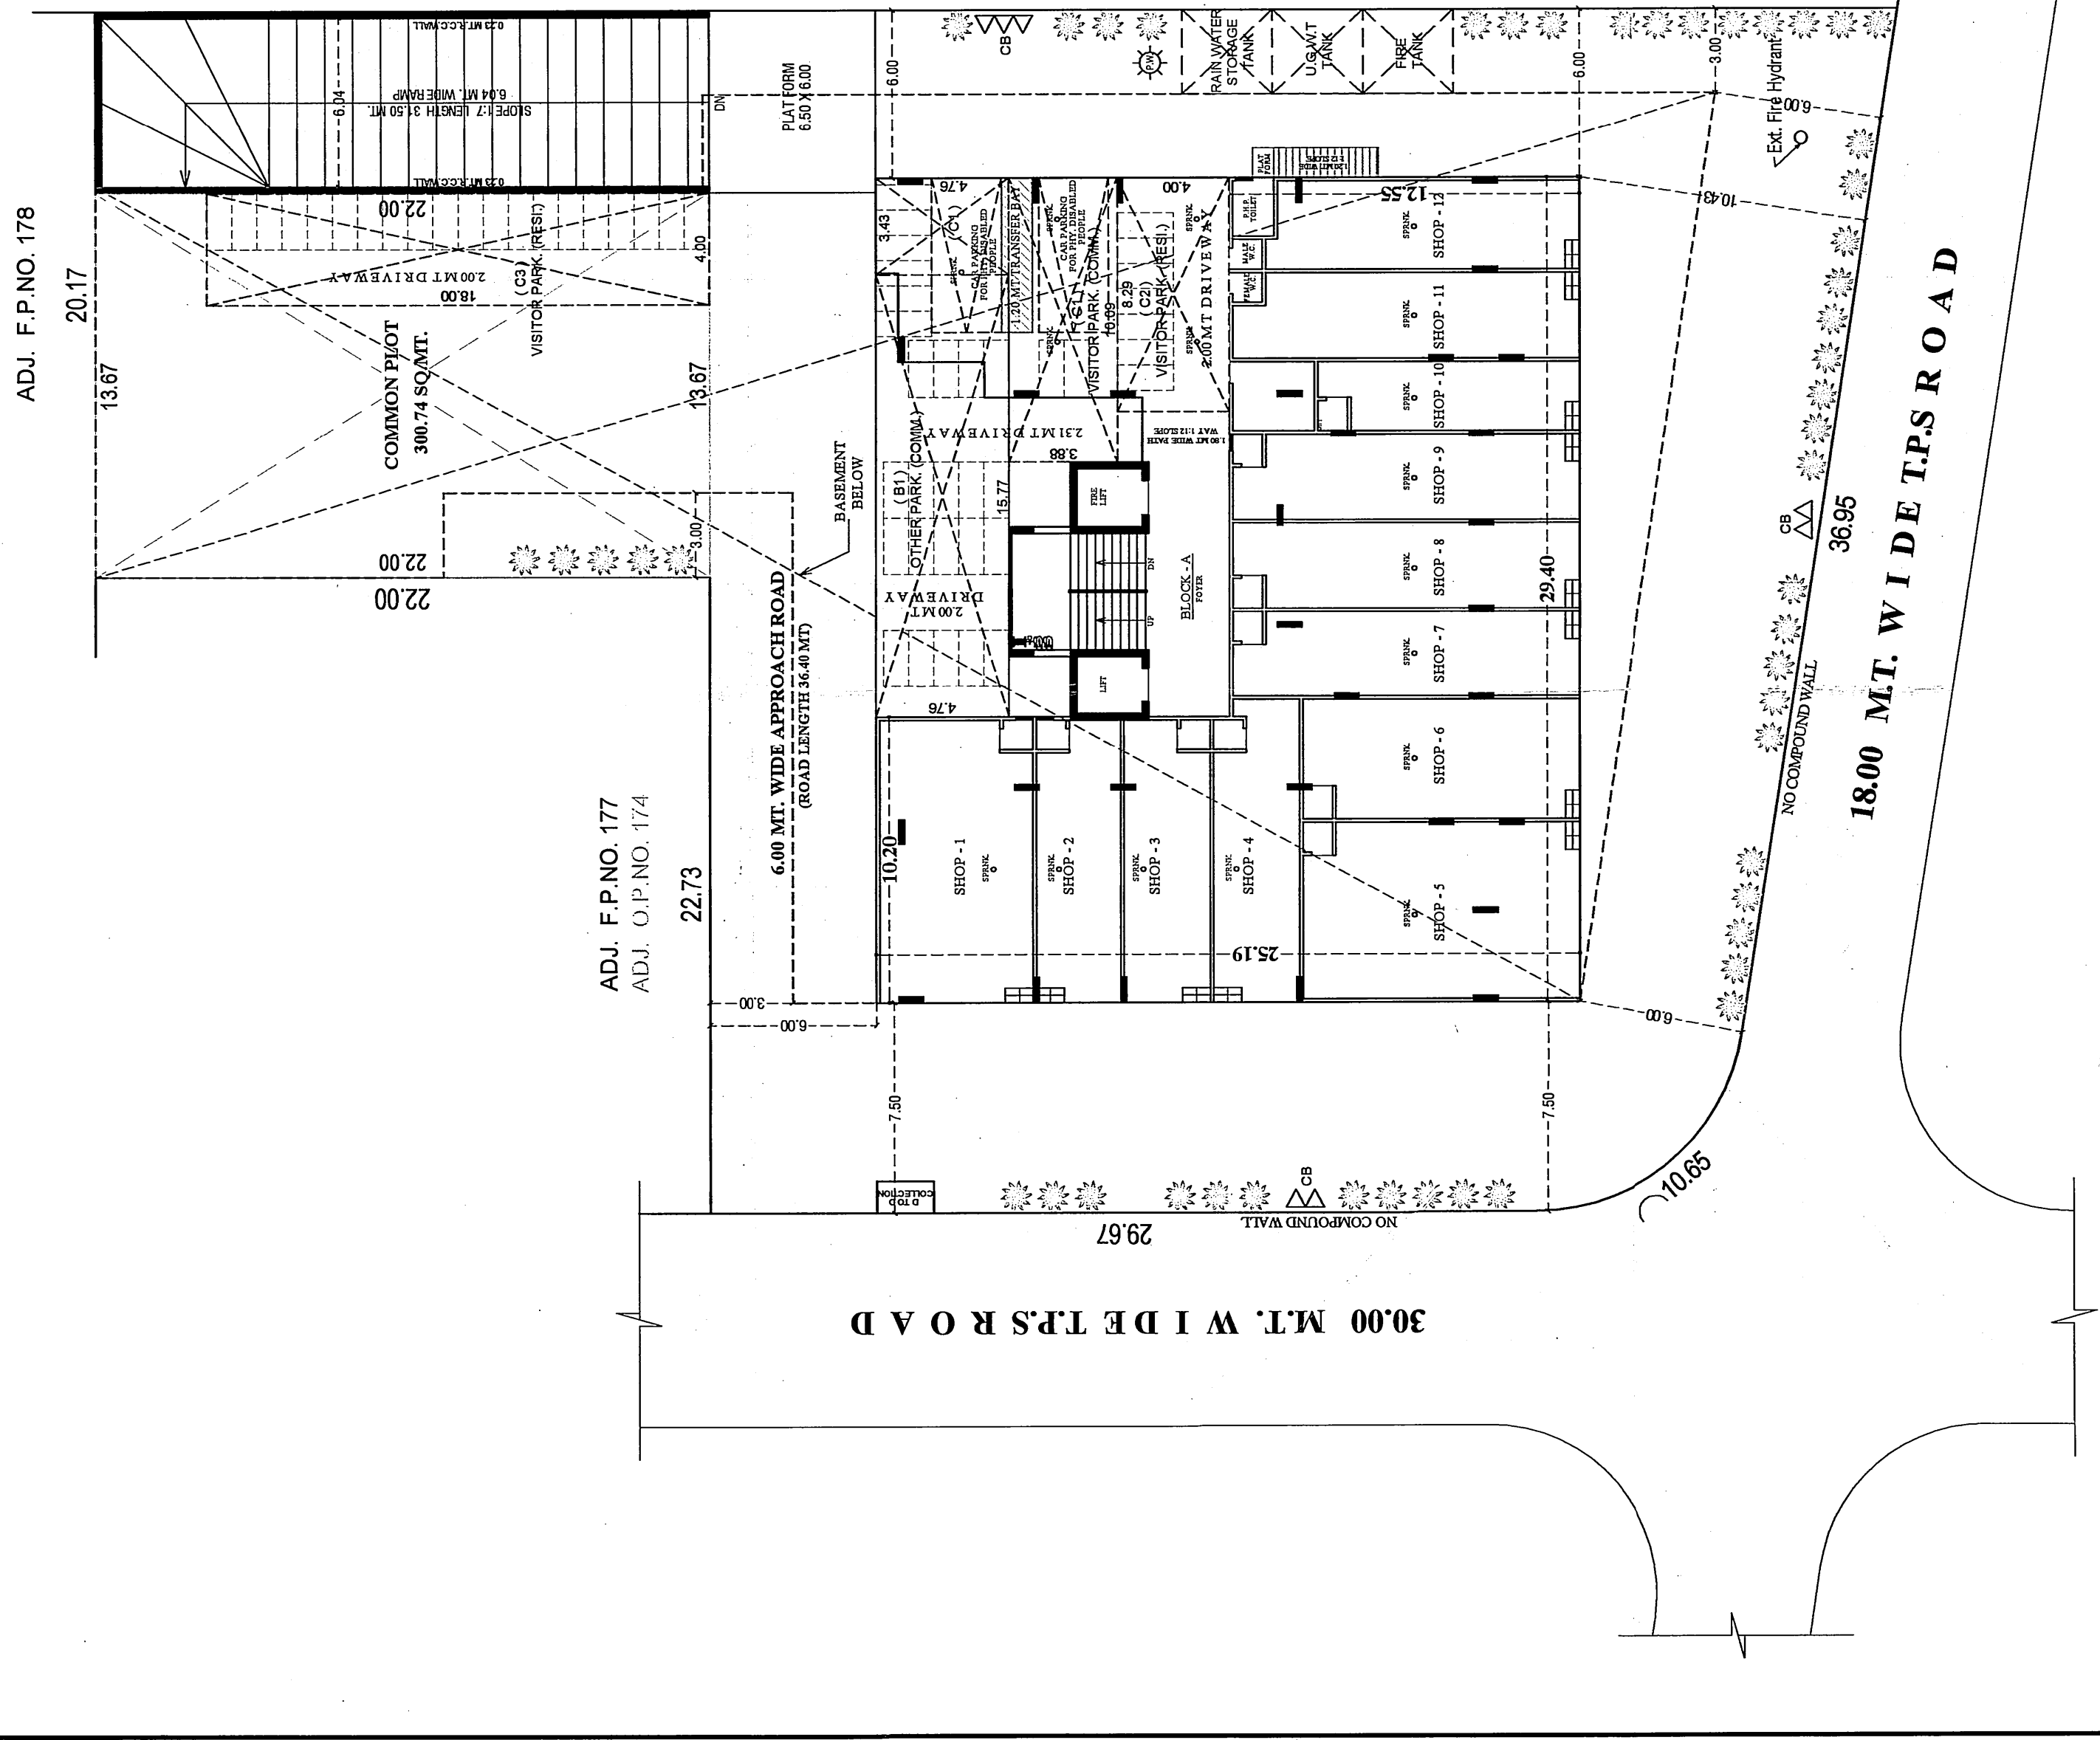

PARKING LAY - OUT PLAN
SCALE :- 1.00 CM. = 2.00 MT.

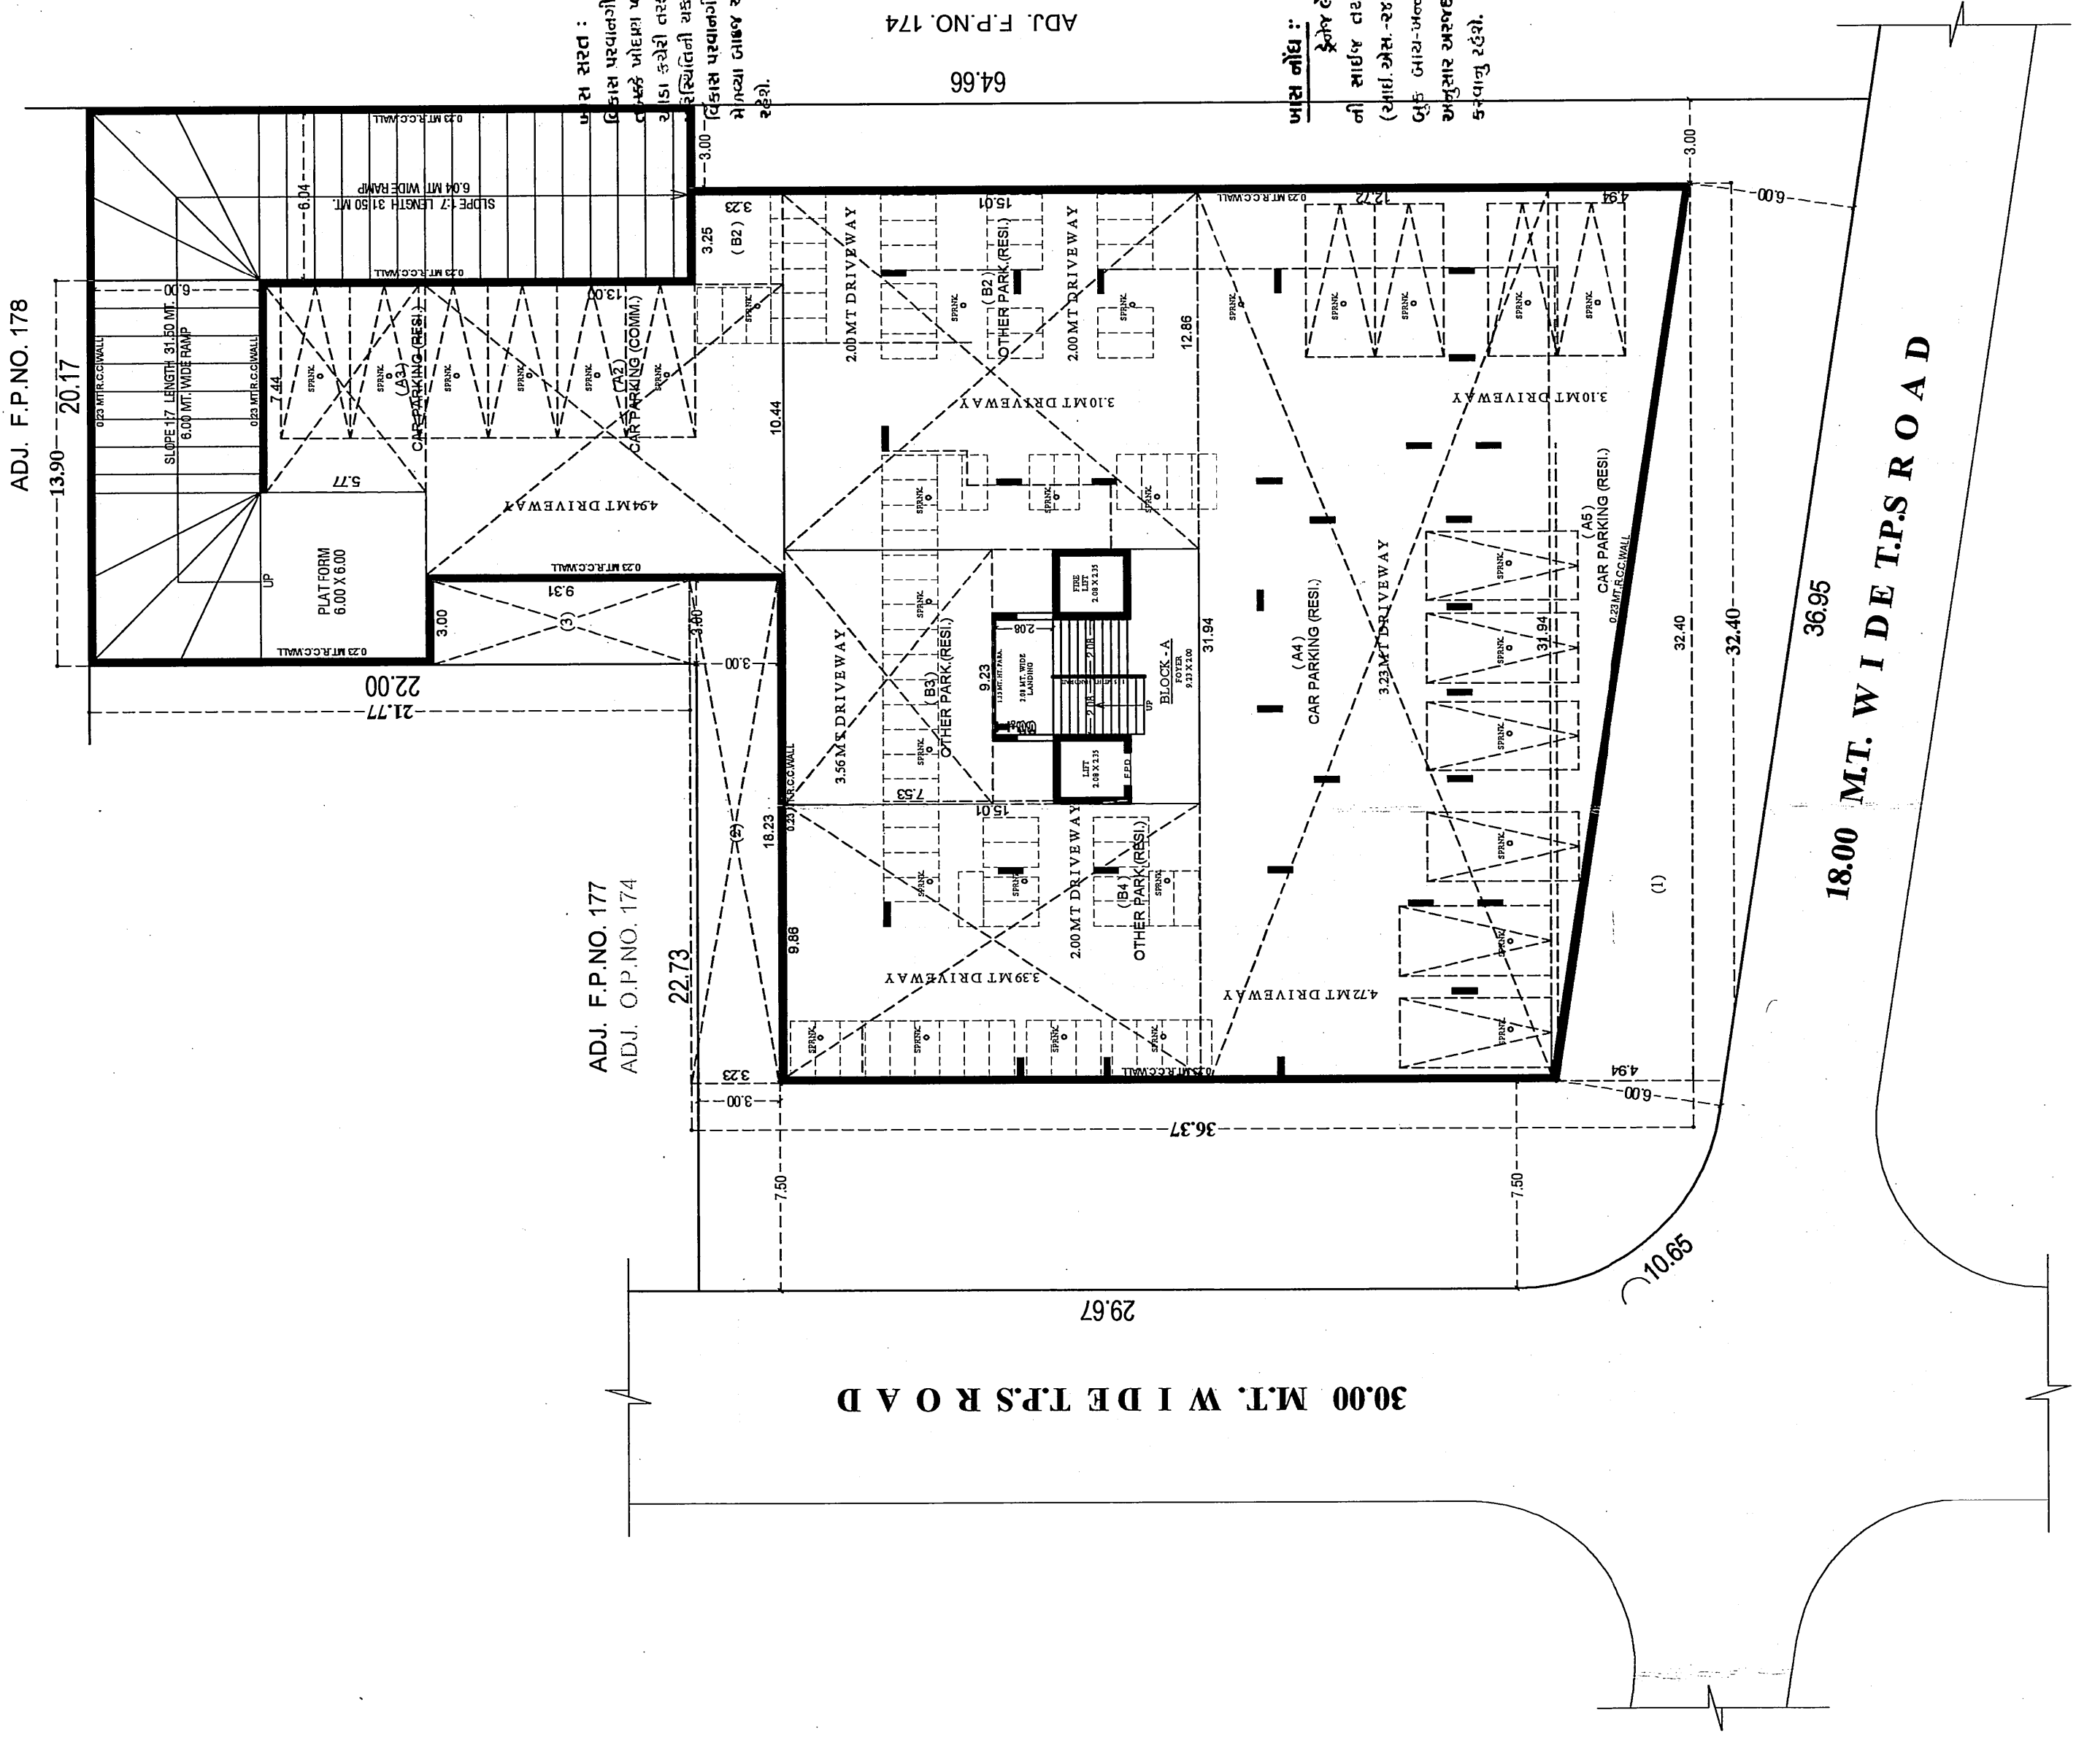

BASEMENT PLAN
SCALE :- 1.00 CM. = 2.00 MT.

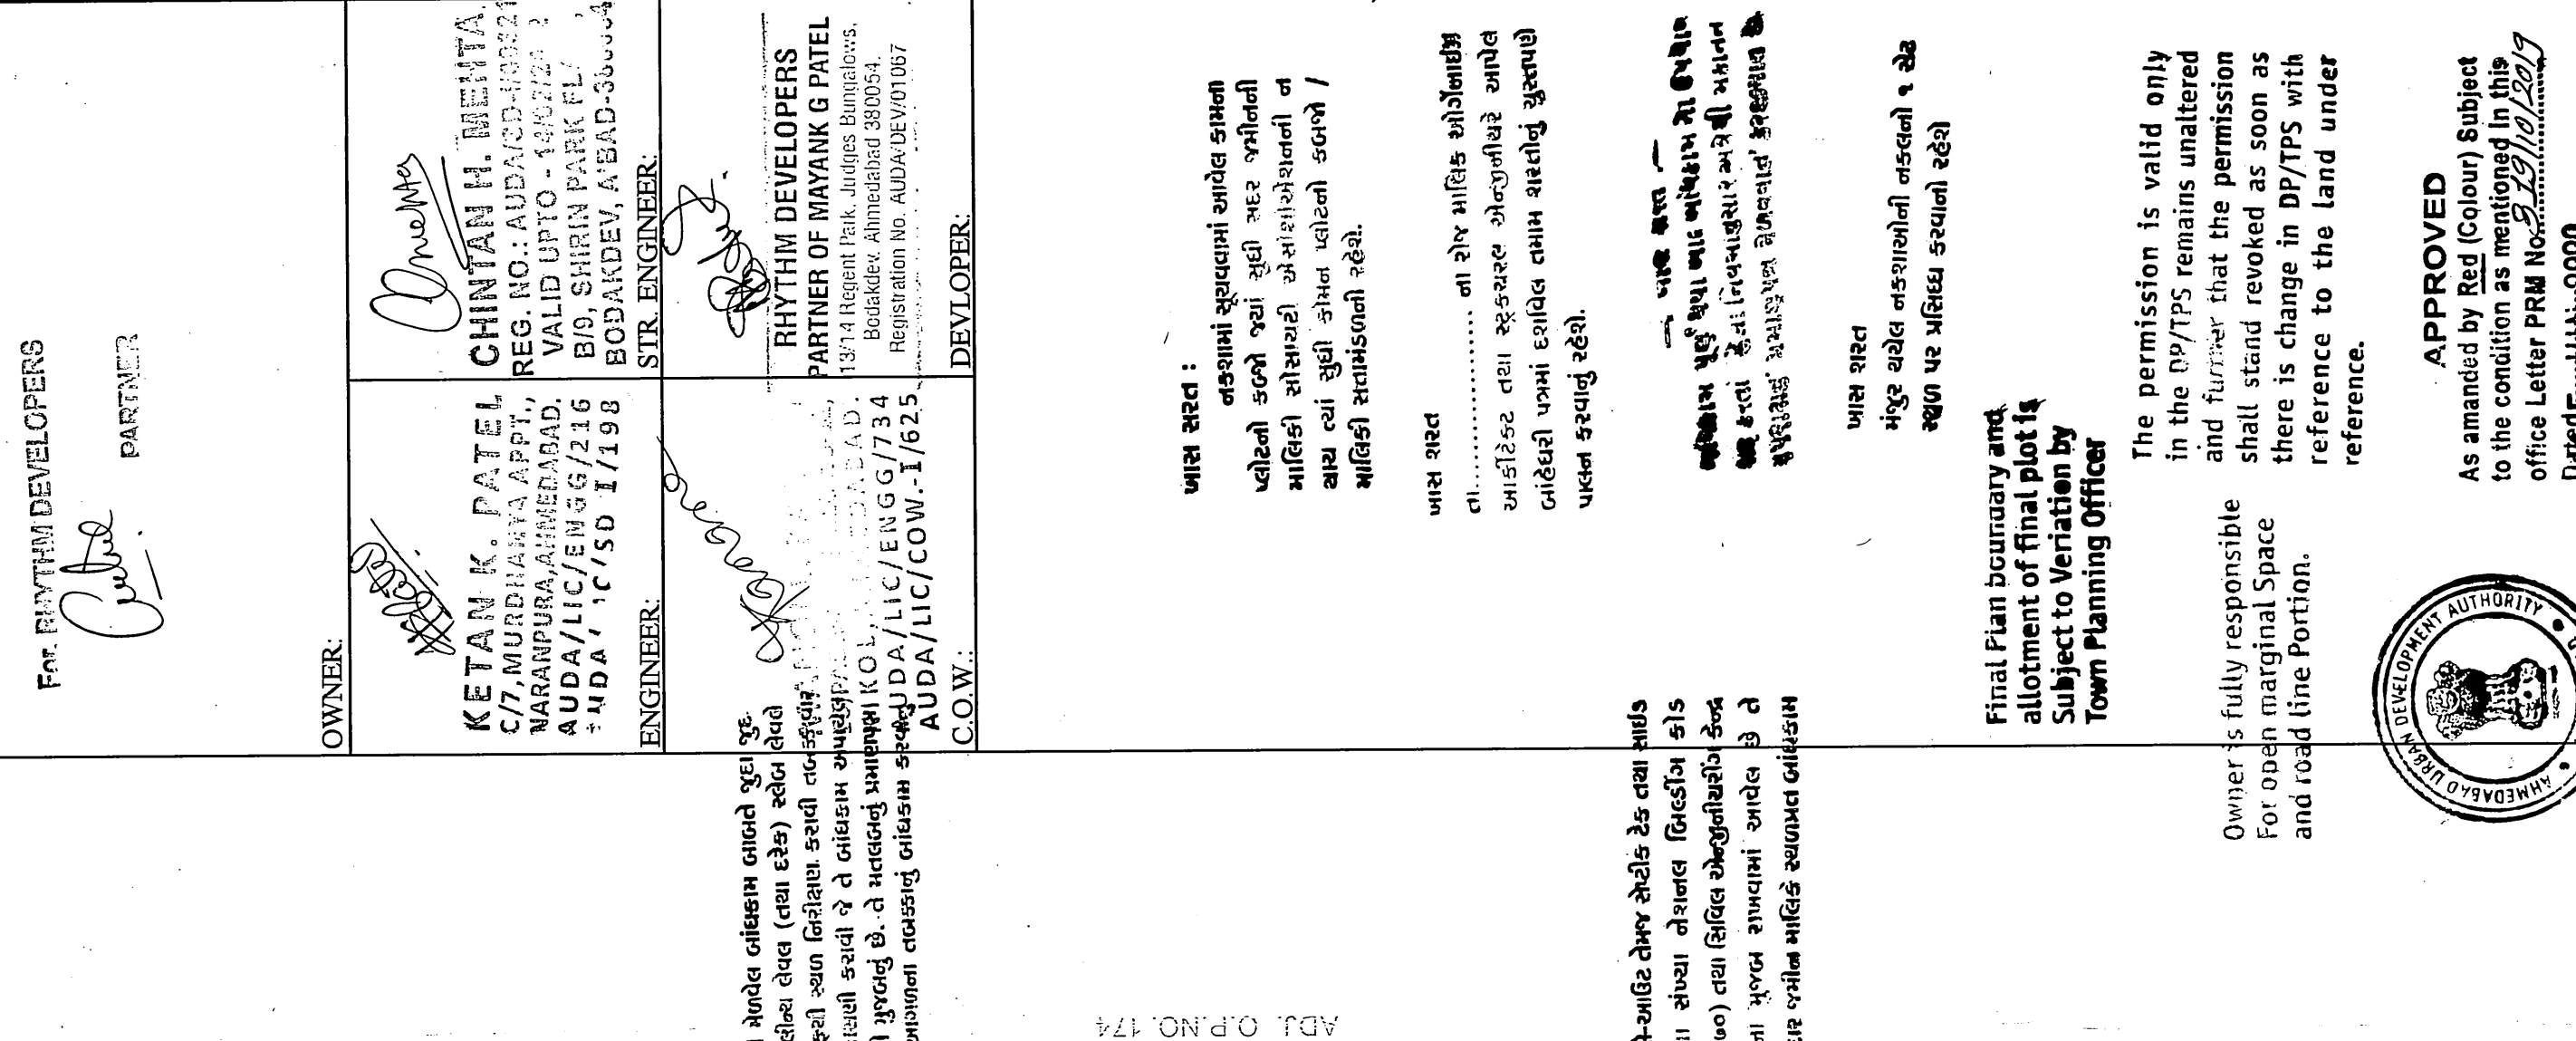

APPROVED
As amended by Reg (Colour) Subject to the condition as mentioned in this office Letter PRM No. 1118 dated 11-11-2020

Note Approved by C.E.A.

118

Senior Town Planner
Ahmedabad Urban Development Authority
Ahmedabad.