
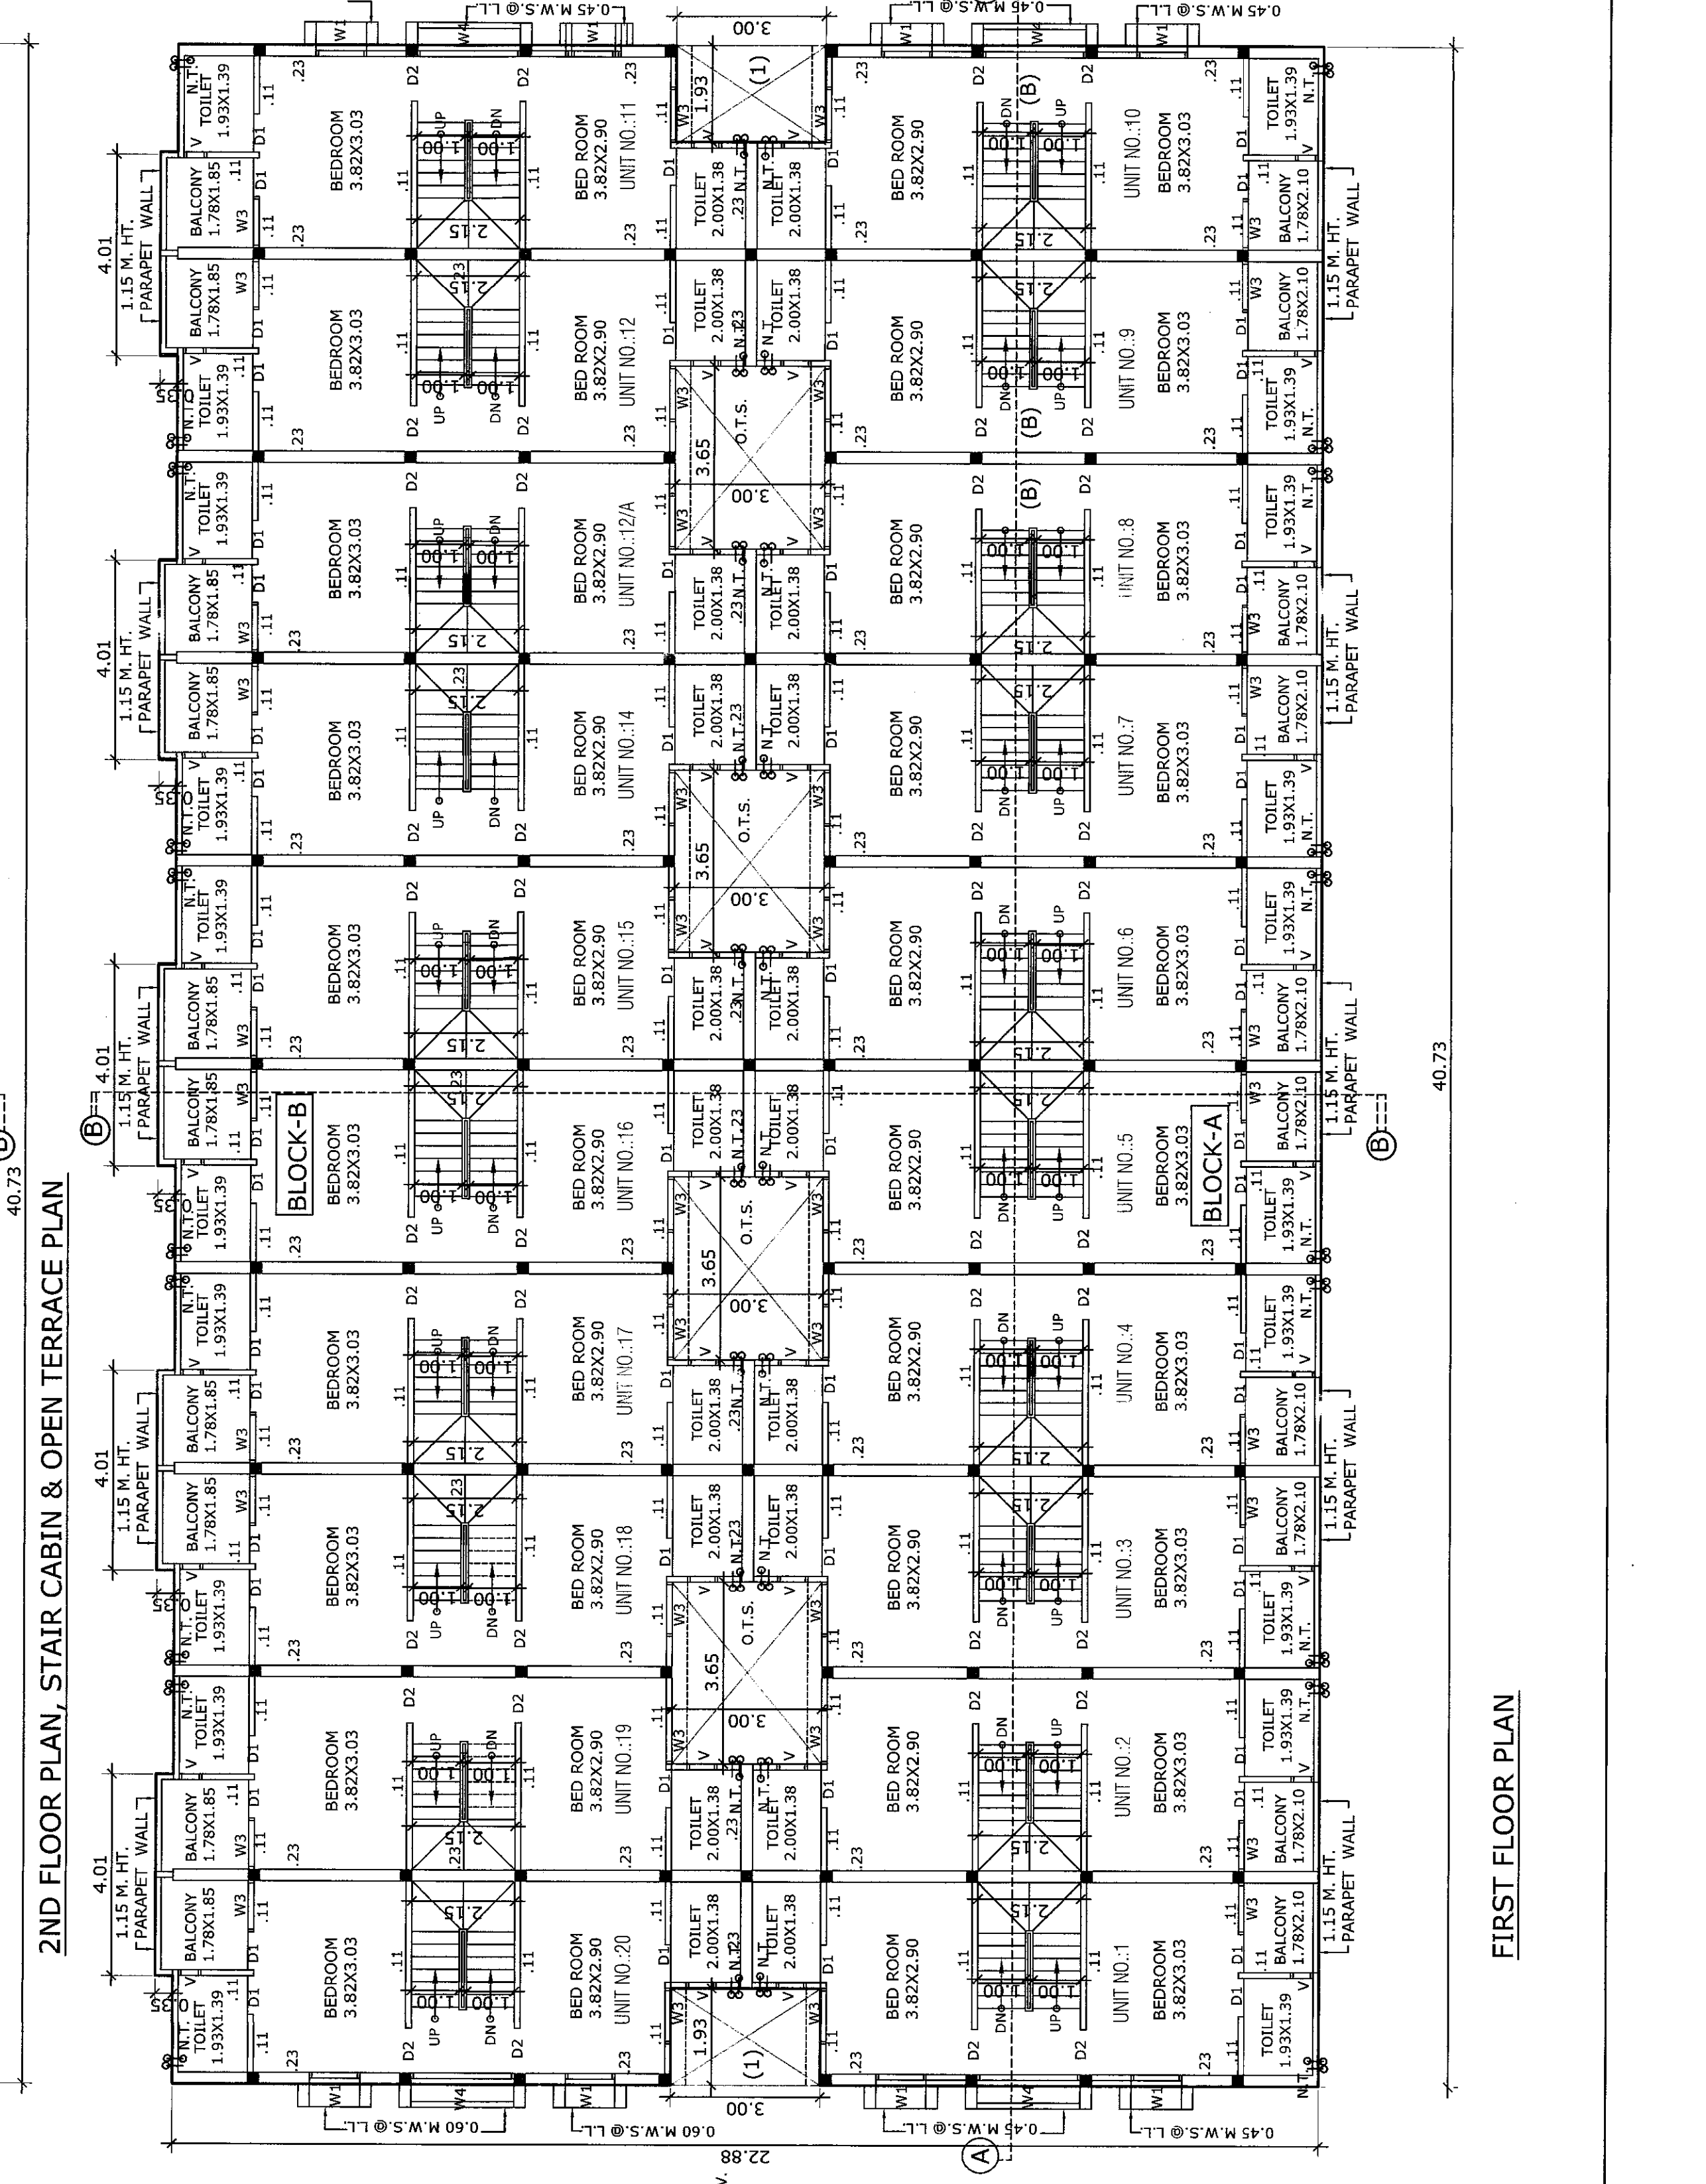
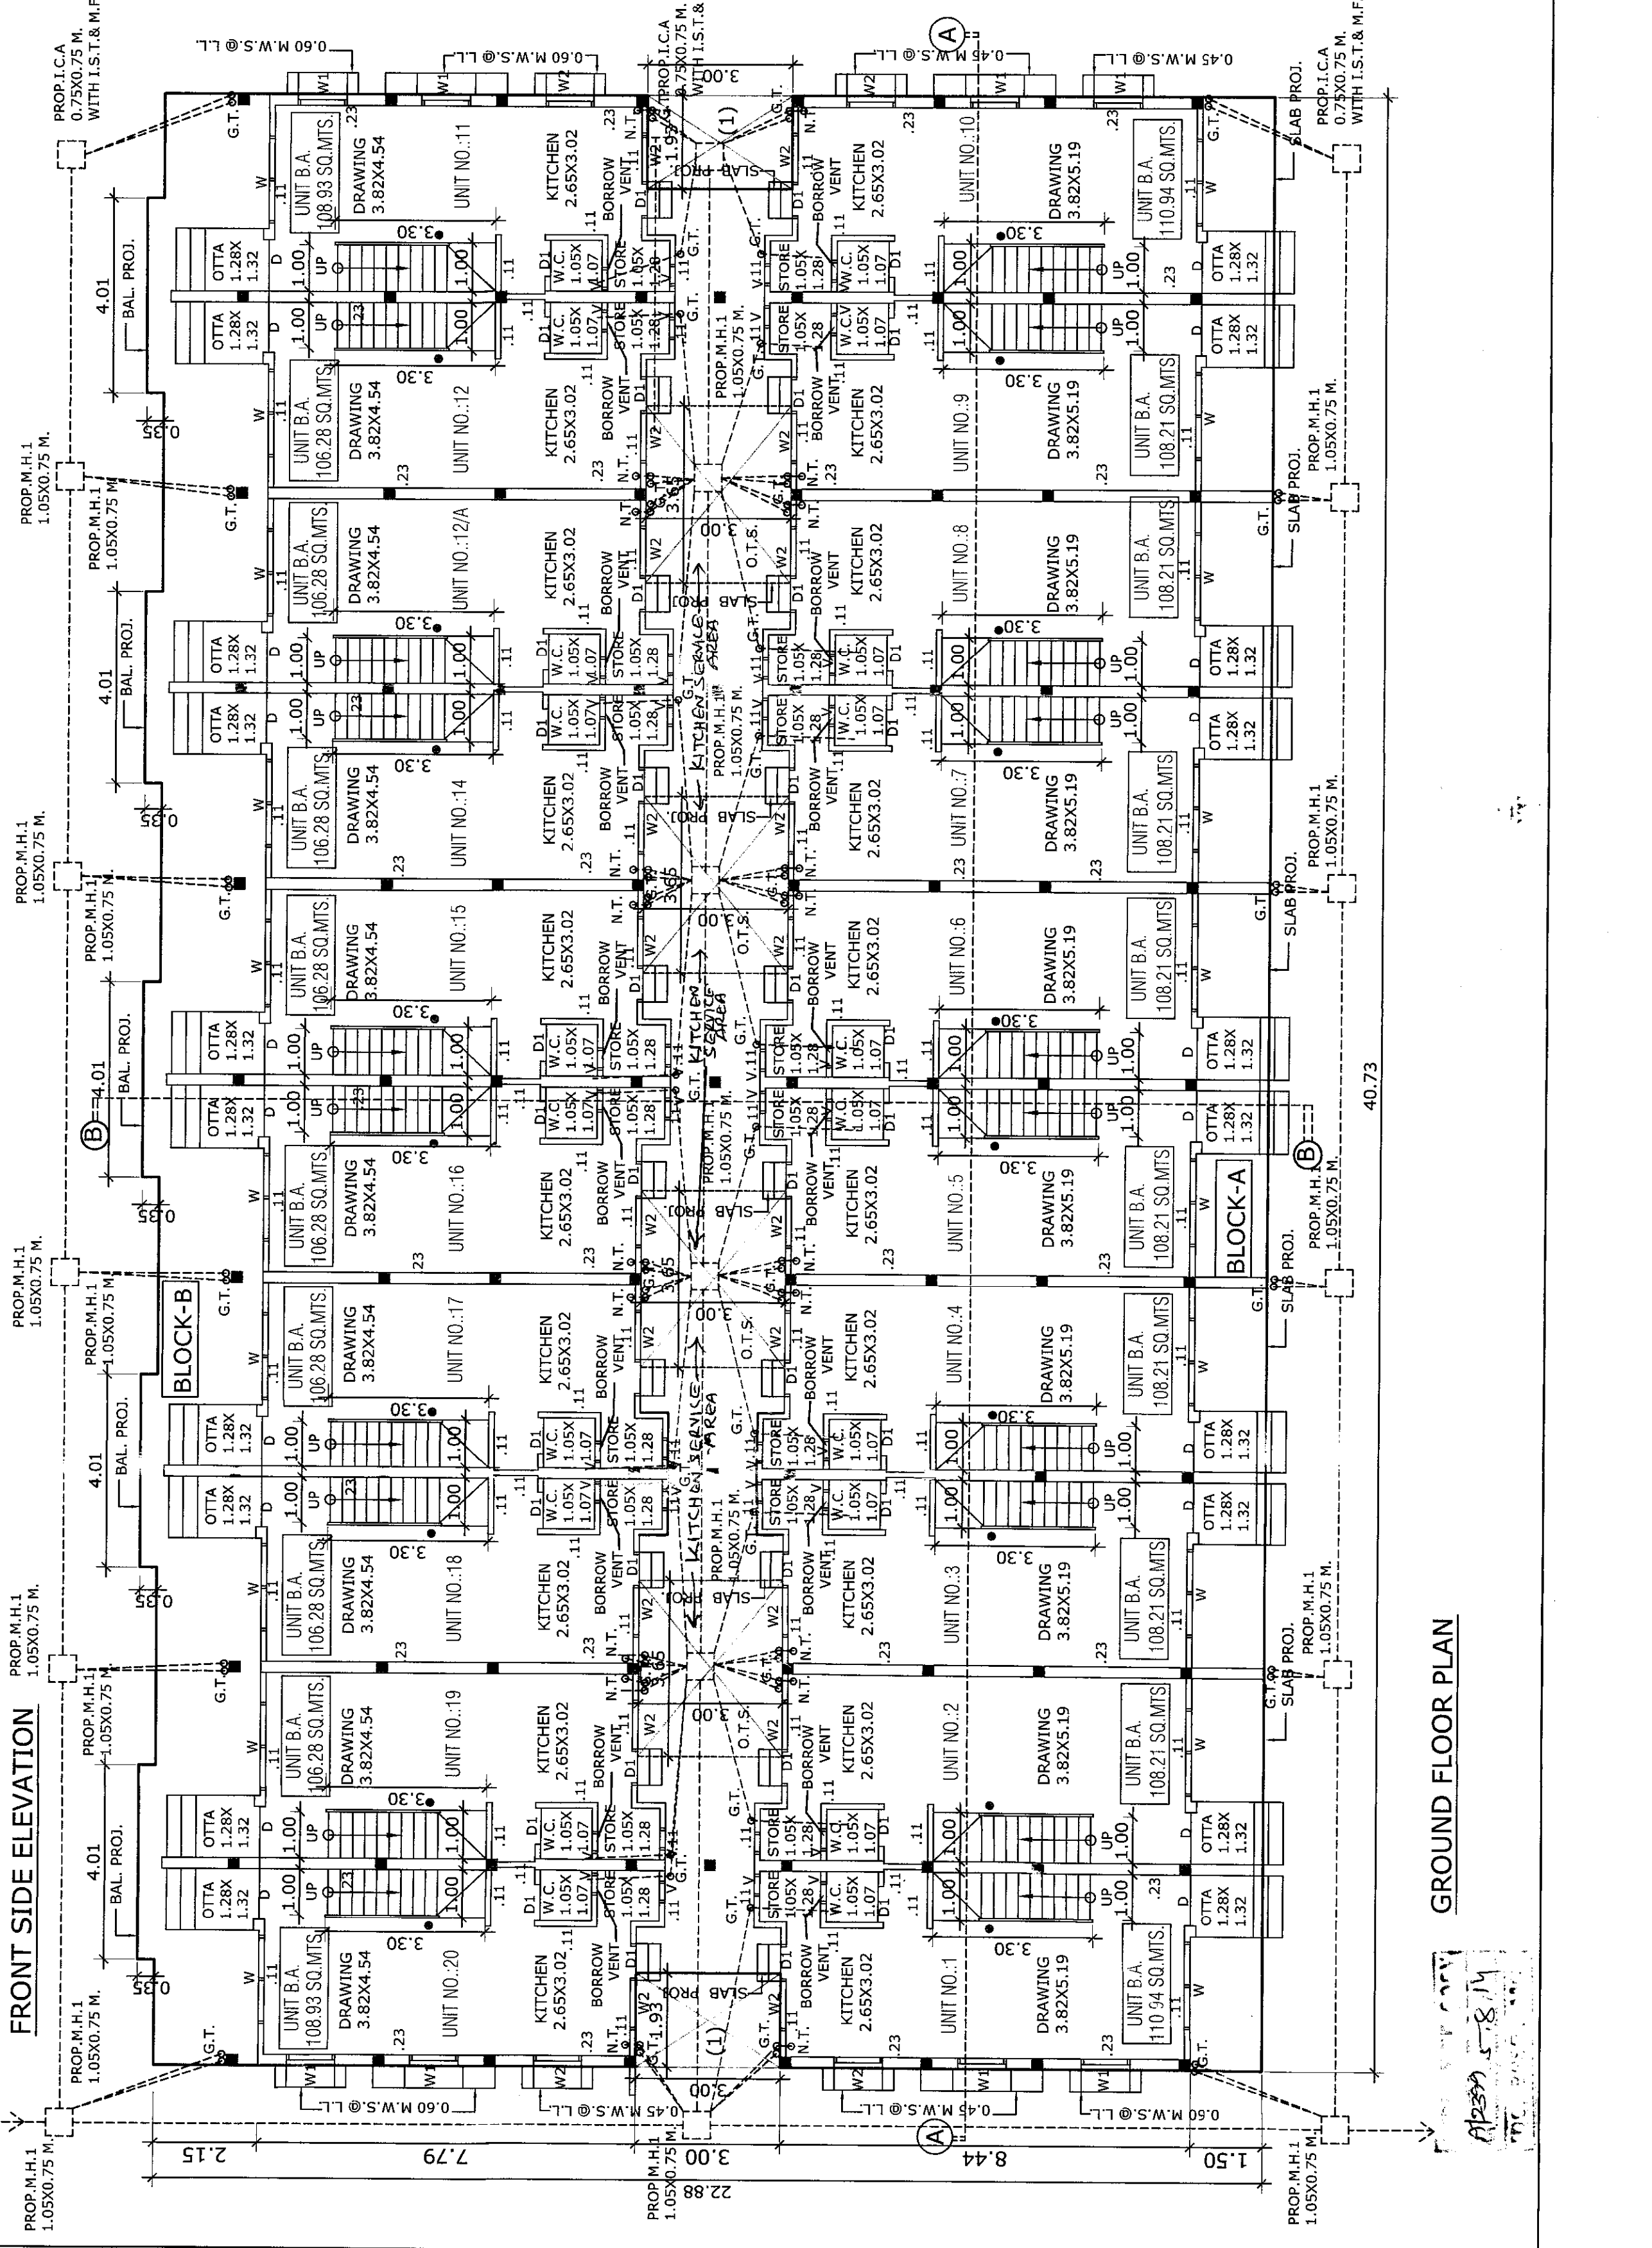
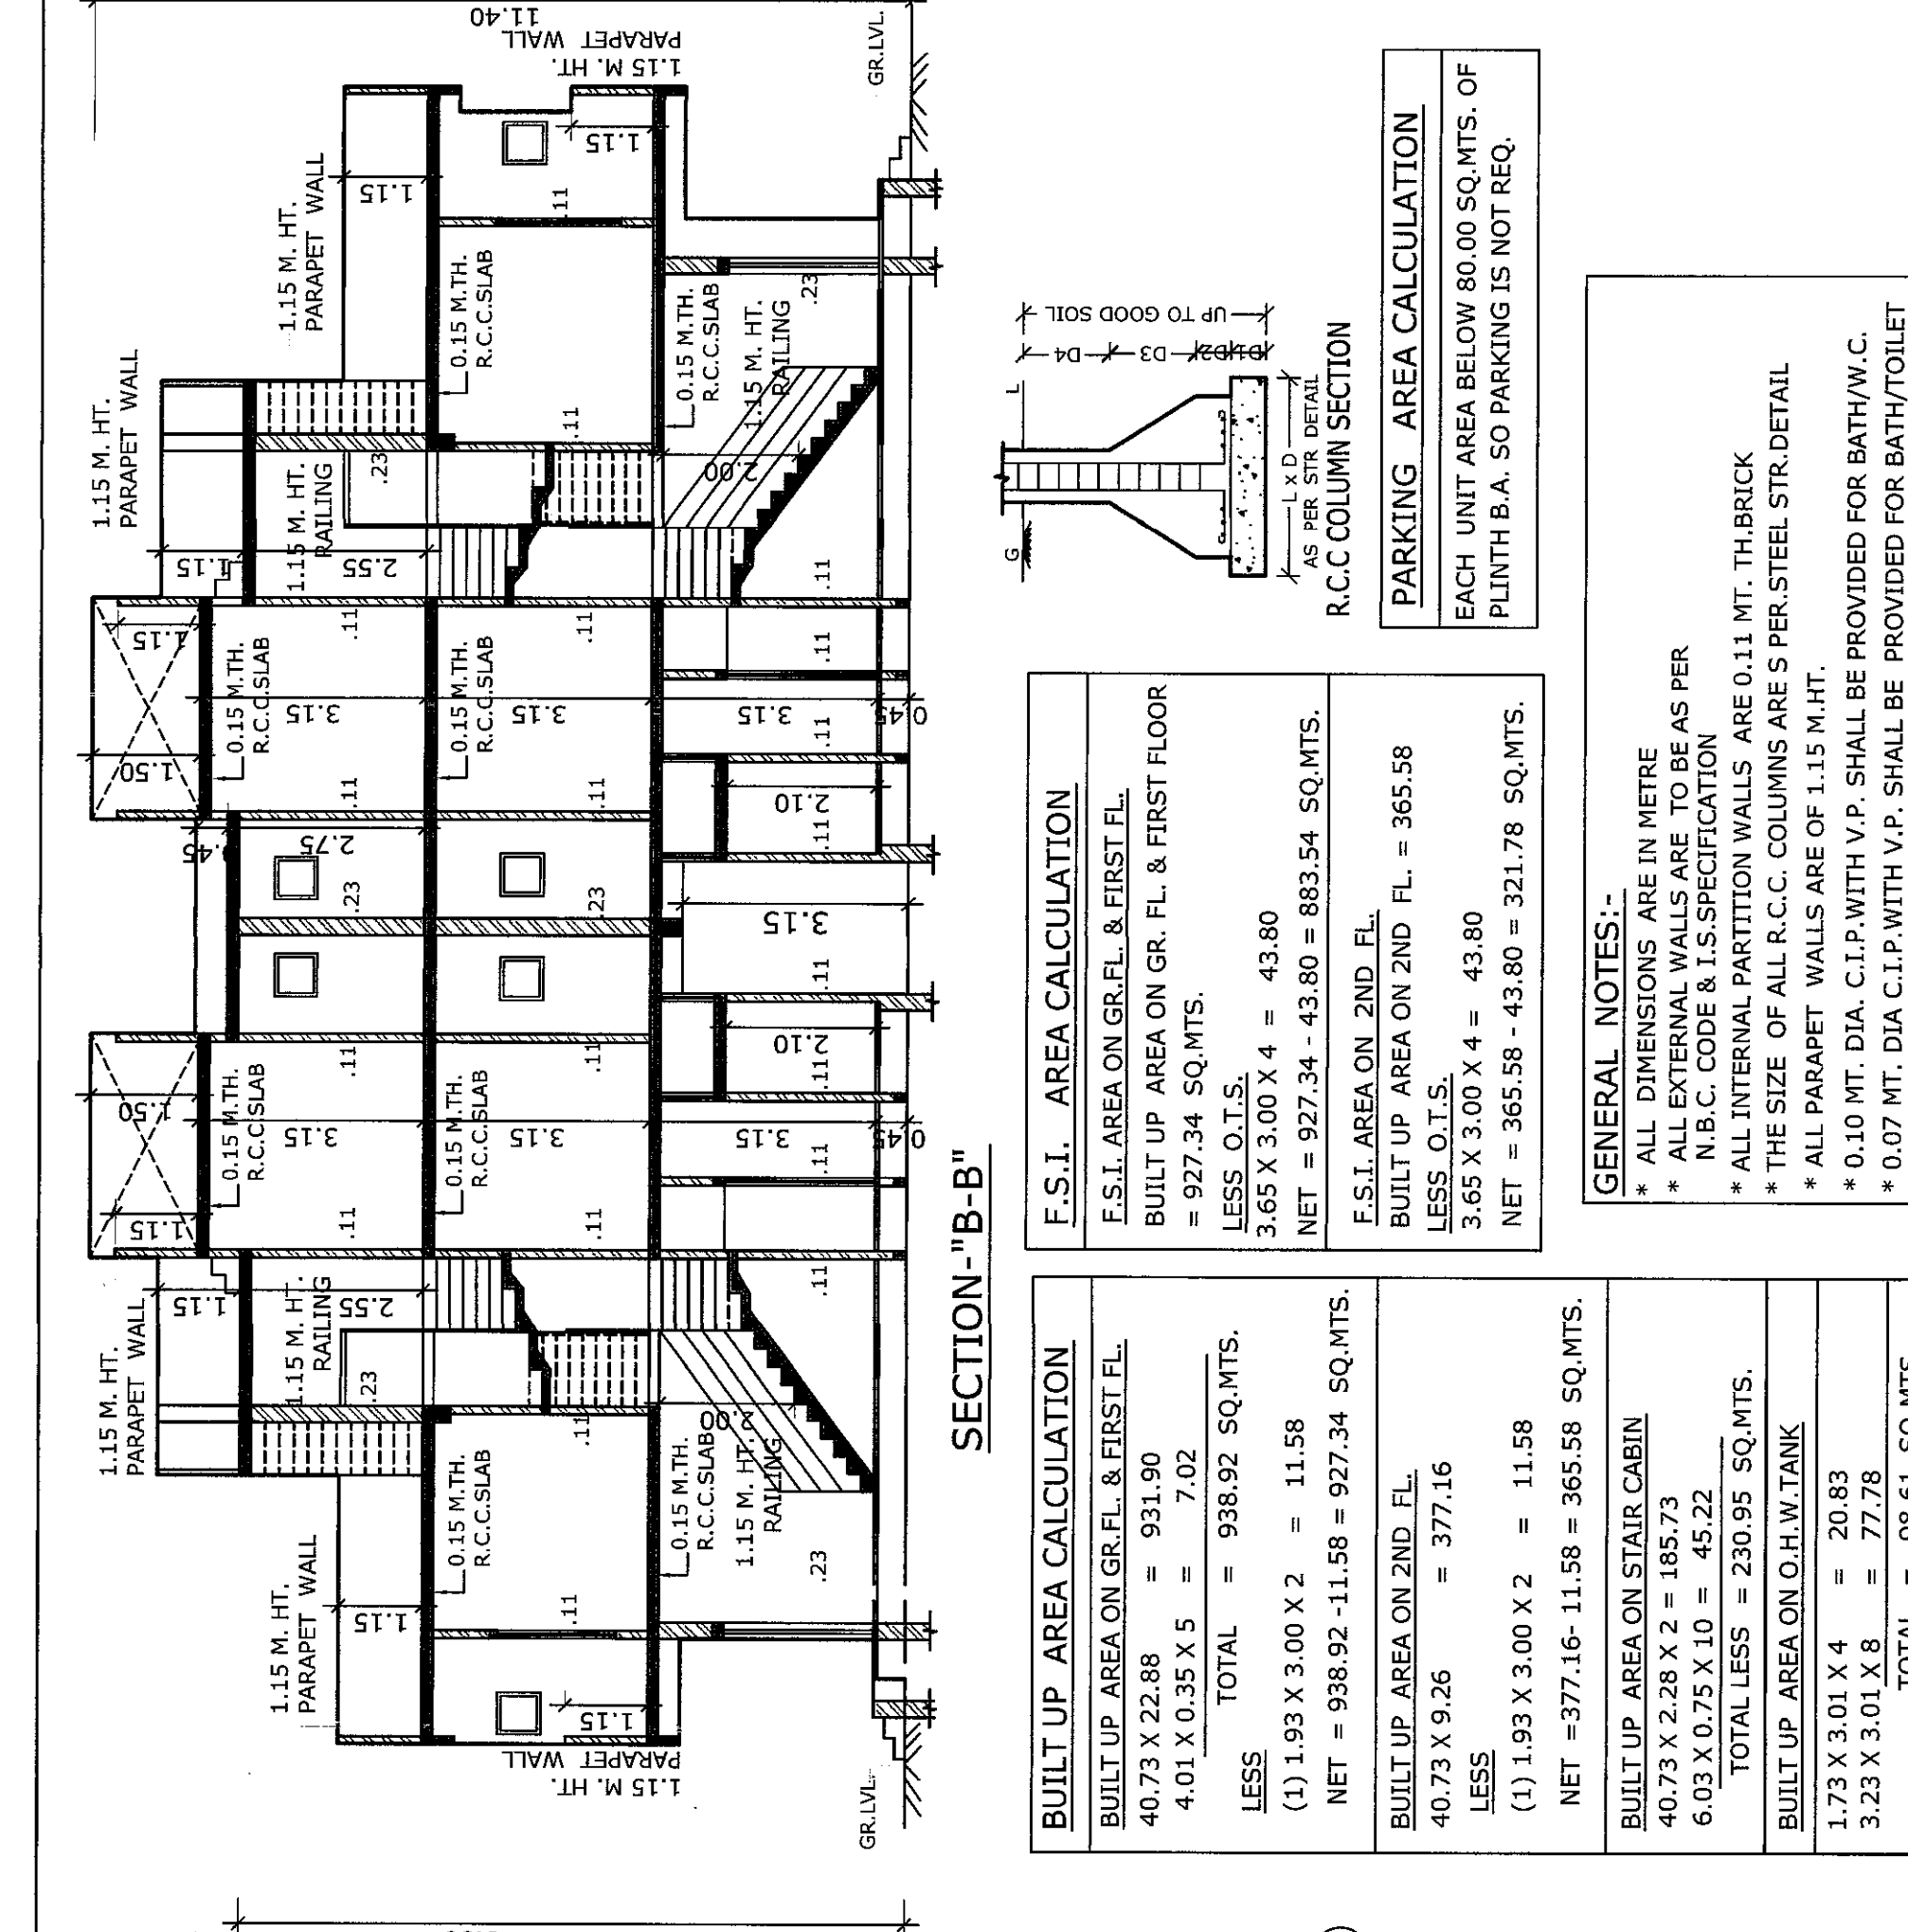
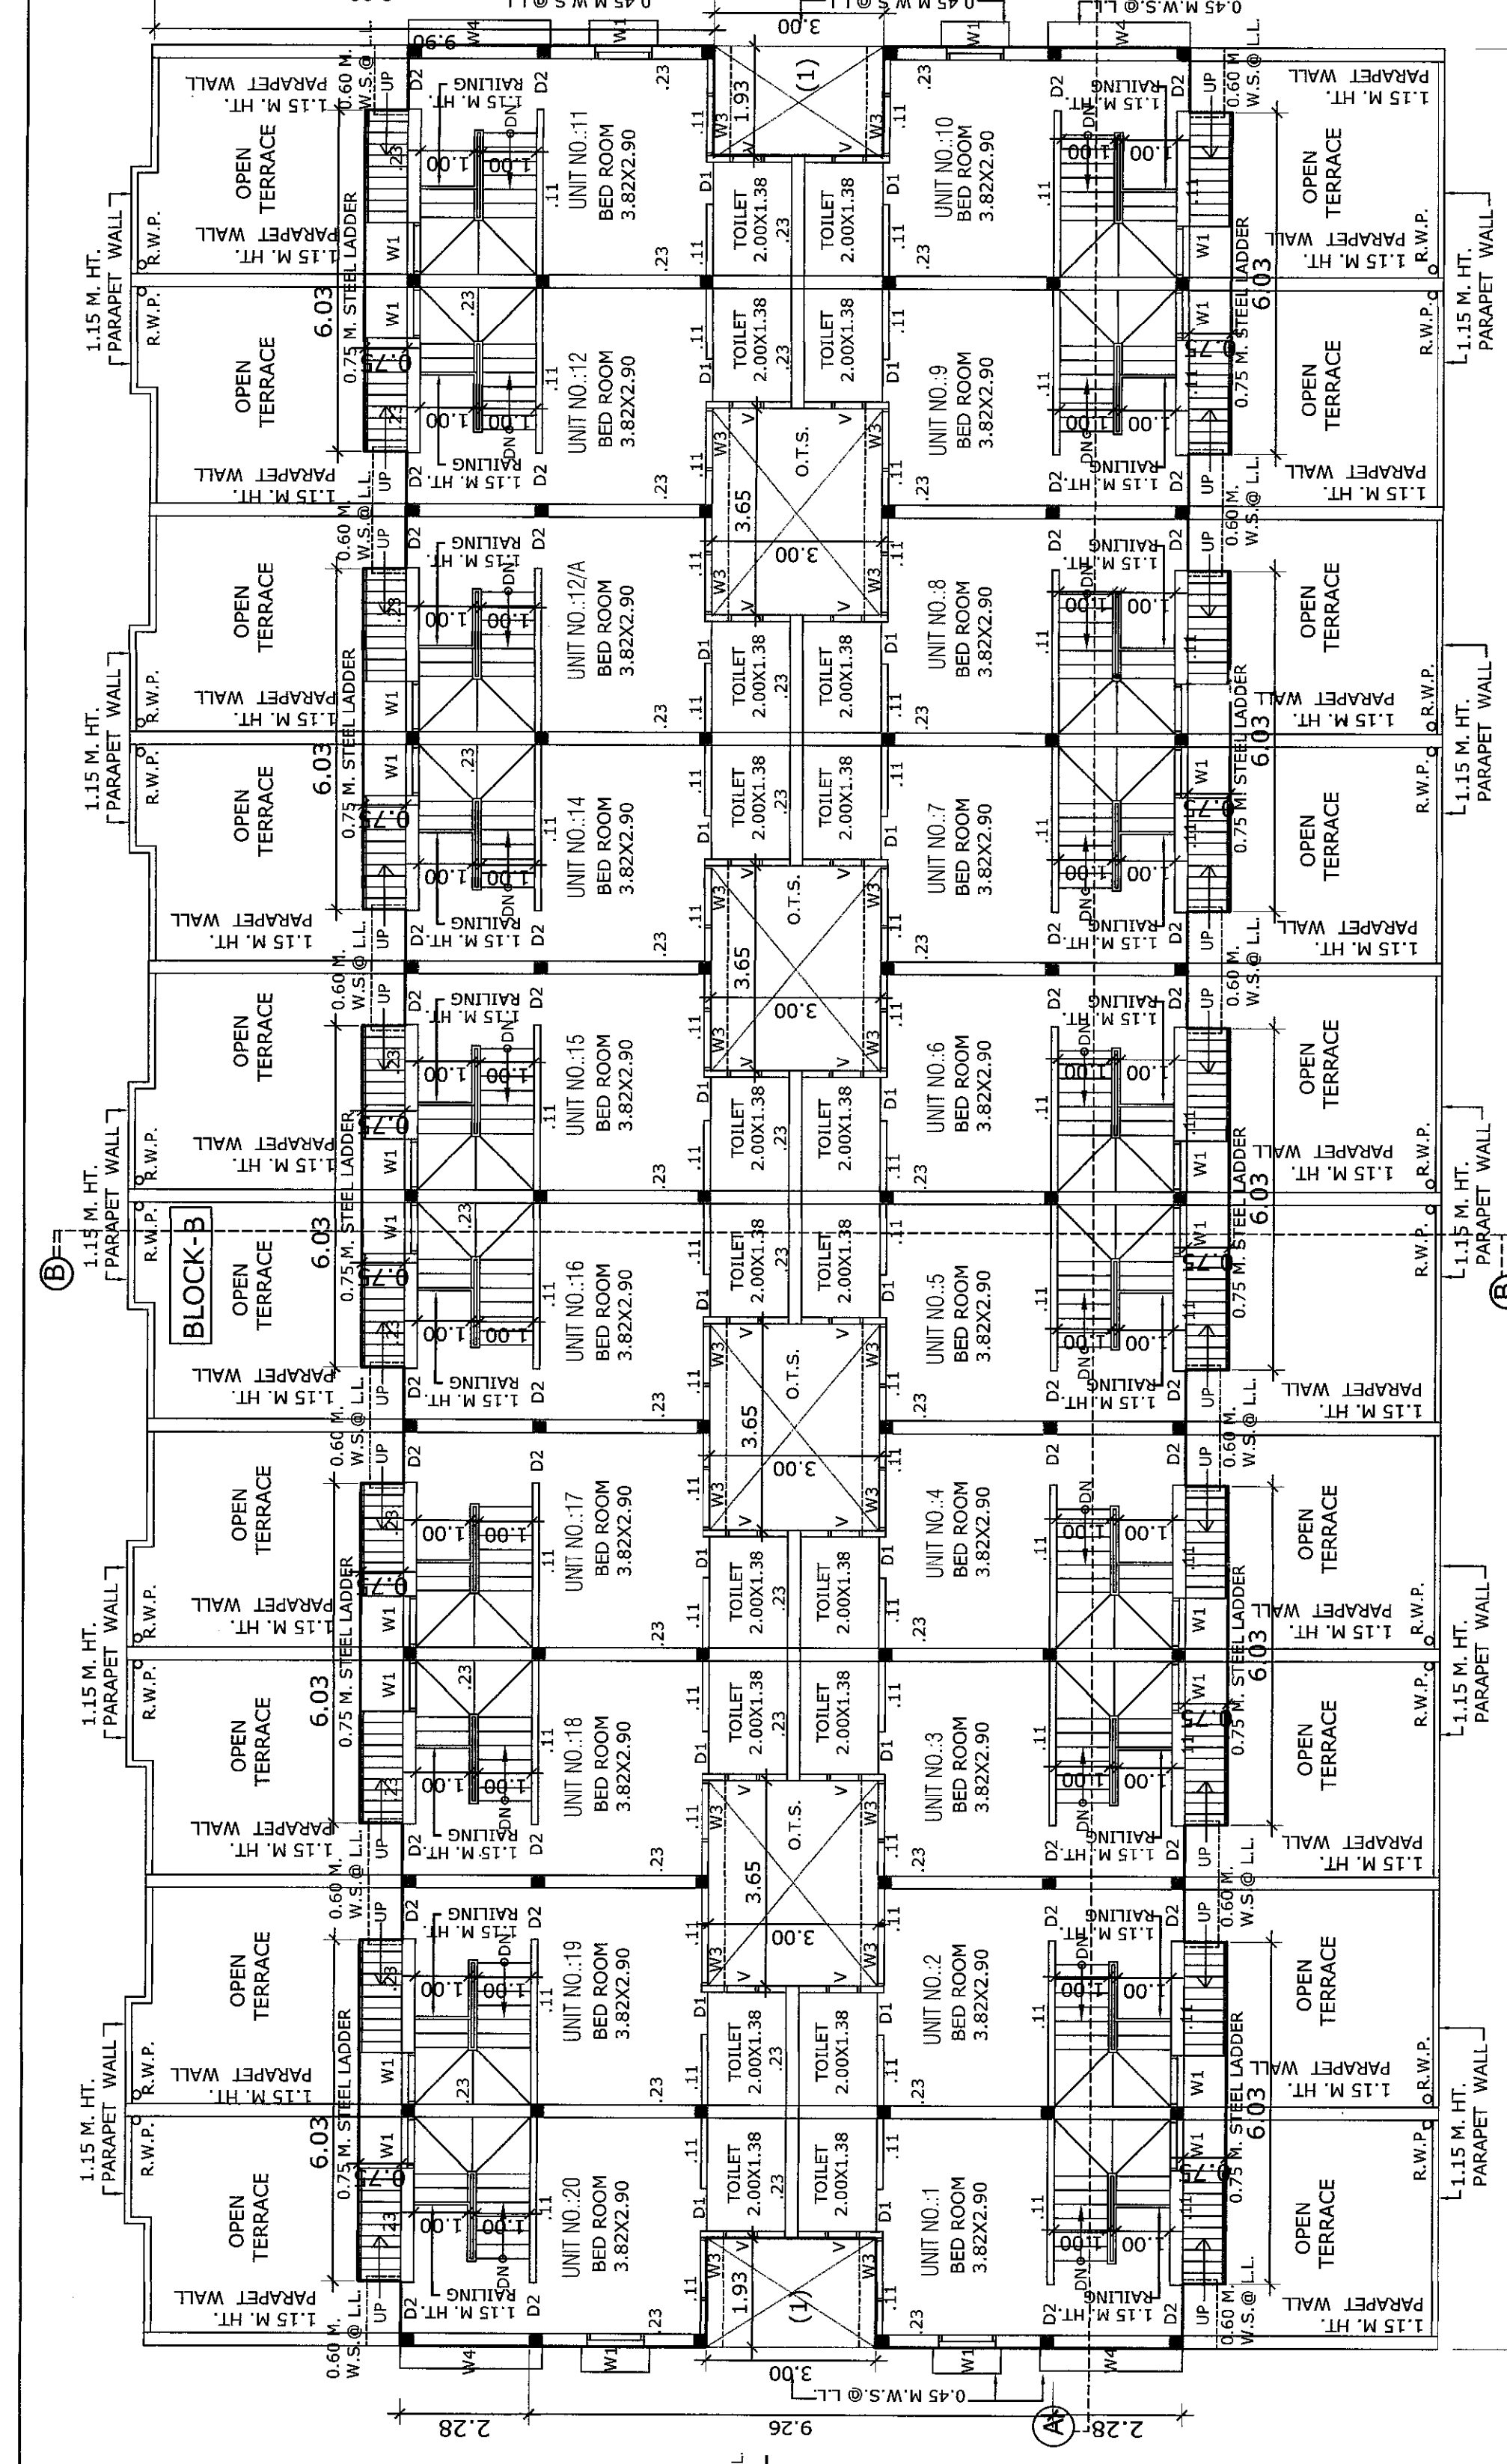


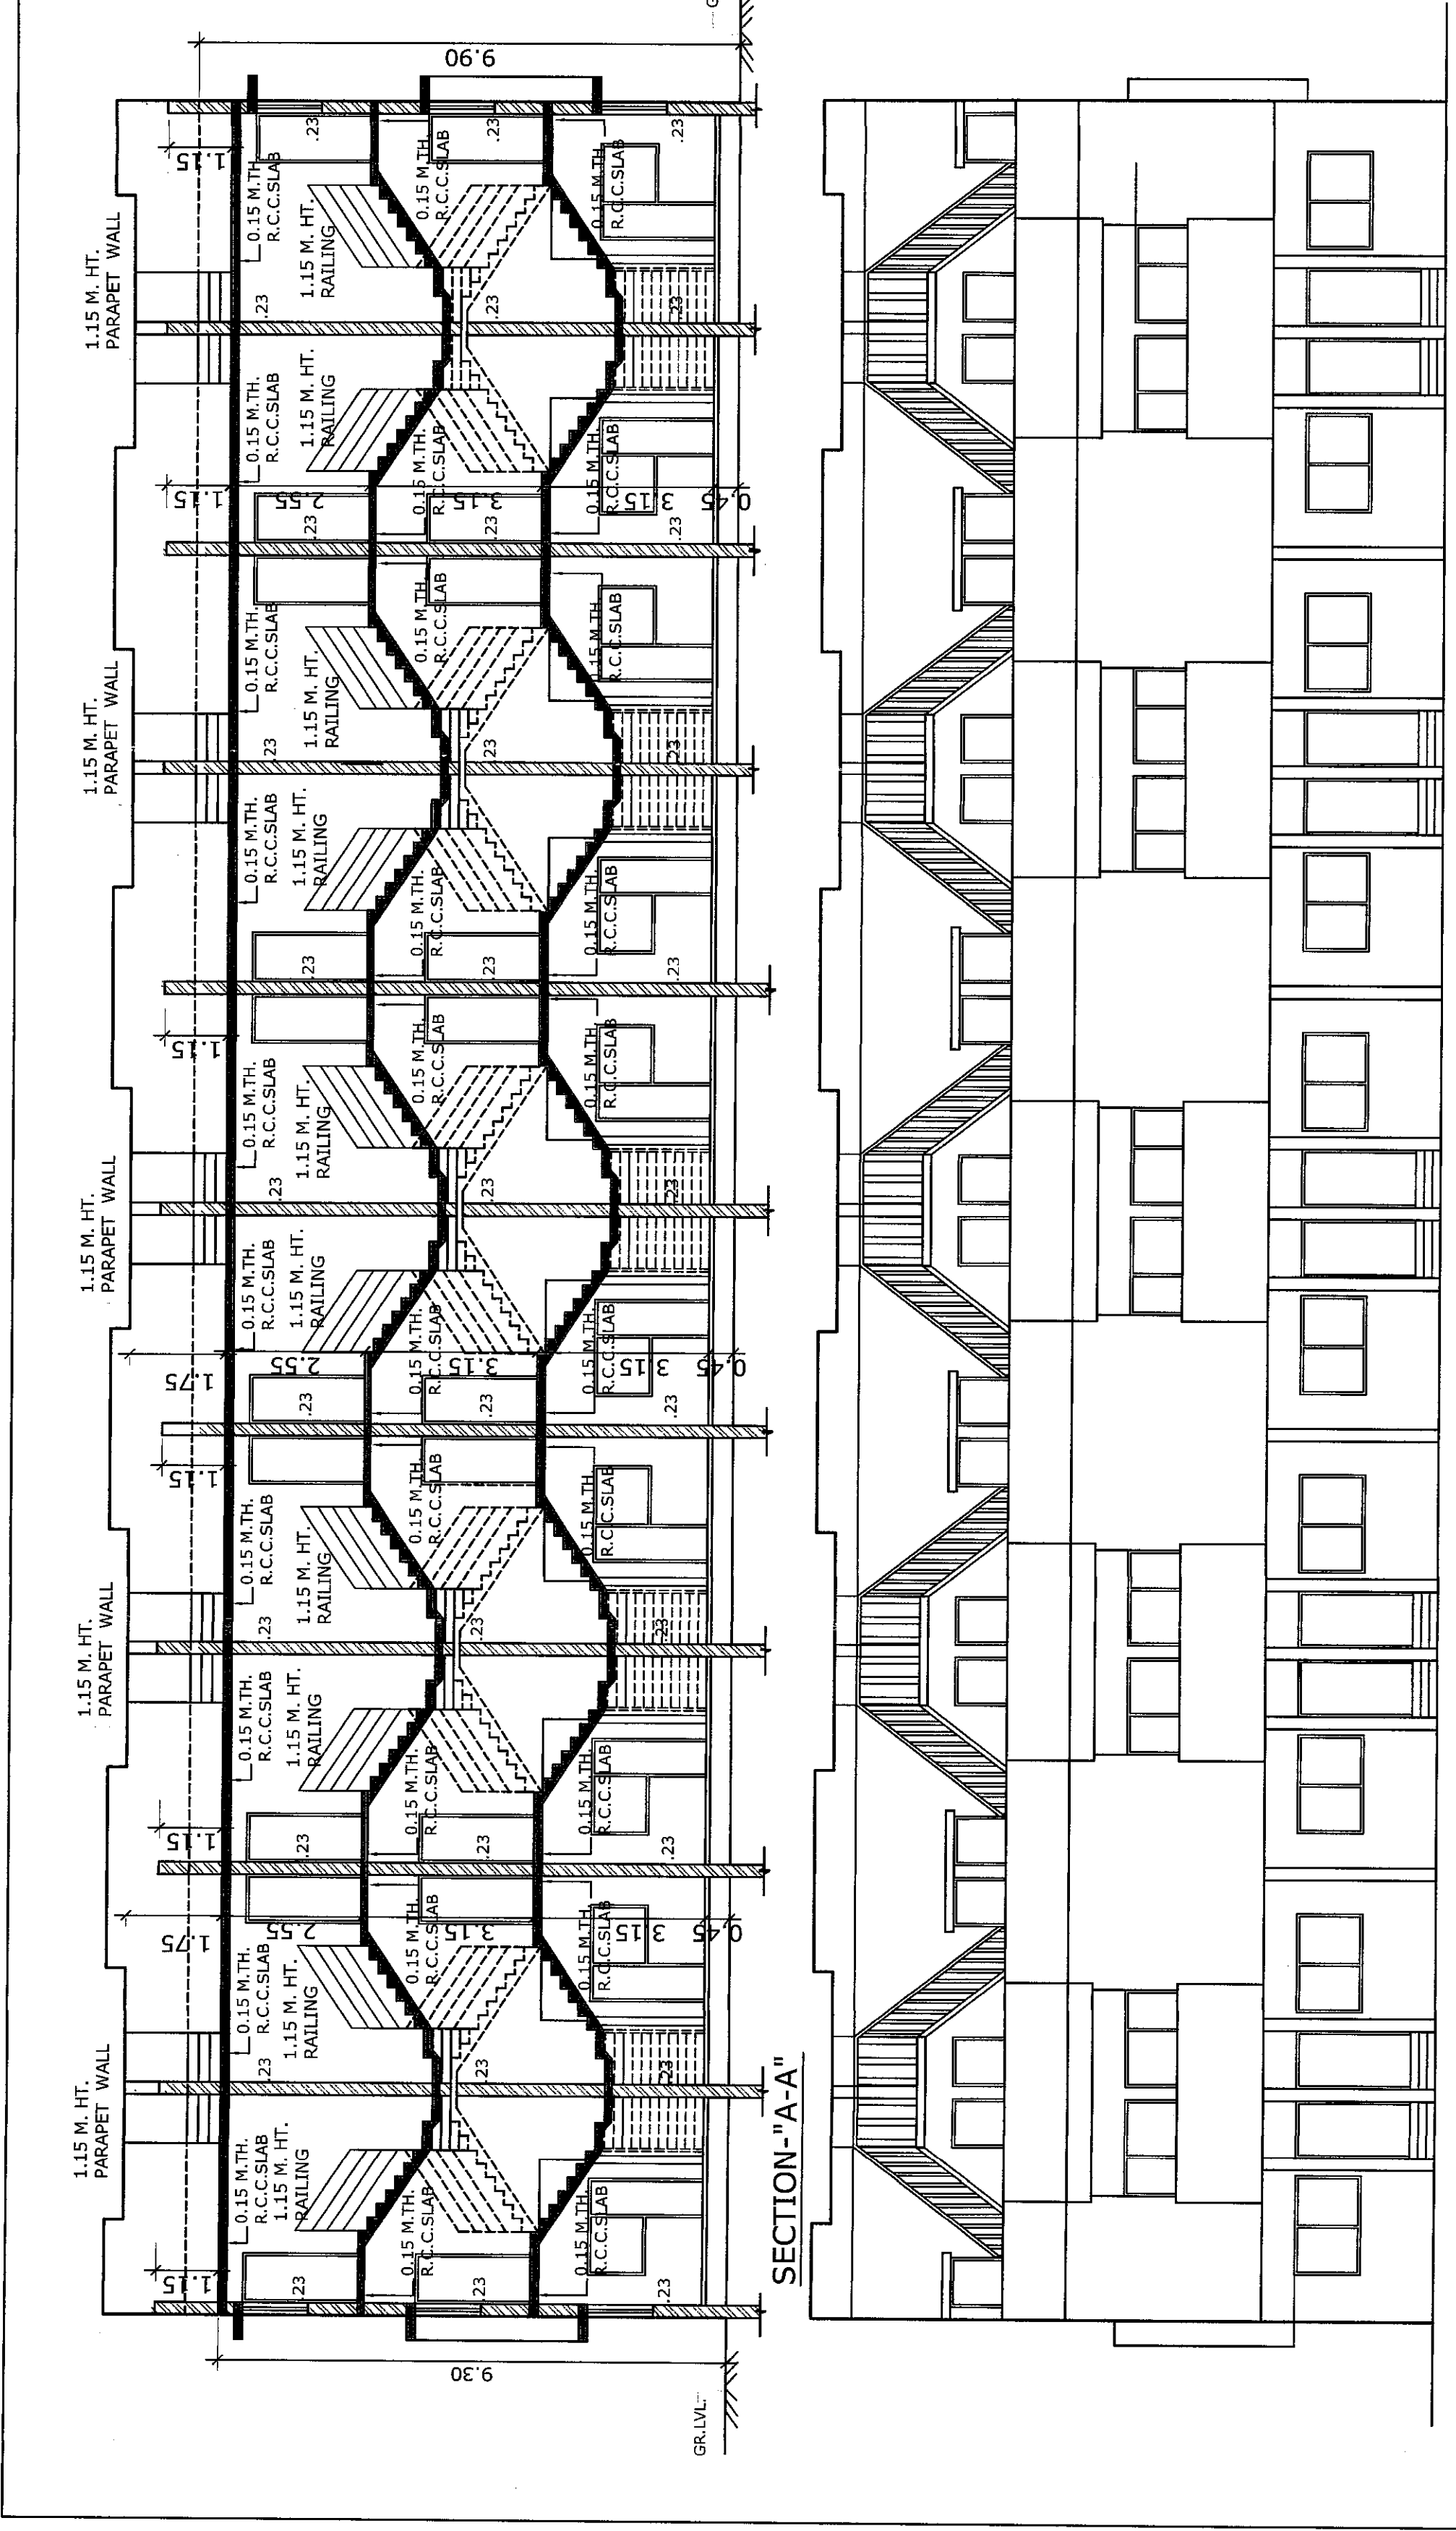

PLAN SHOWING PROP. RESI. BUILDING

ON F.P. NO.10-19 + 20 SUR.NO.9/6/94 & 9/5 IN T.P.S.

NO.113(VASTRAL) MOUJE: VASTRAL

TALUKA: A BAD CITY(EAST), DIST. AHMEDABAD.

SCALE: 1 CM = 1.00 M.

ZONE: RESI-II (OVERLEY RAH)

USE: RESI

BUILT UP AREA TABLE

PROP. BUILT UP AREA ON GROUND FLOOR (927.34+25.06)	952.40
PROP. BUILT UP AREA ON FIRST FLOOR	927.34
PROP. BUILT UP AREA ON 2ND FLOOR	365.58
PROP. BUILT UP AREA ON STAIR CABIN	230.95
PROP. BUILT UP AREA ON O.H.W. TANK	96.61
TOTAL BUILT UP AREA	2574.88

F.S.I. AREA TABLE

PROP. F.S.I. AREA ON GROUND FLOOR	883.54
PROP. F.S.I. AREA ON FIRST FLOOR	883.54
PROP. F.S.I. AREA ON 2ND FL.	321.78
TOTAL BUILT UP AREA	2088.86

TENT & FLOOR AREA TABLE

GROUND FL.	USE	EQTENT.	FLOOR AREA	SQ.MTS.
FIRST FL.	RESI.	20 NOS	883.54	
2ND FL.	RESI.	---	883.54	
TOTAL			321.78	

SCHEDULE FOR OPENING

DOORS	D1 - 1.05 X 2.10	WINDOWS	W - 1.80 X 1.20	W4 - 2.15 X 1.20
	D1 - 0.75 X 2.10		D2 - 0.90 X 2.10	V - 0.60 X 0.60
			W3 - 1.10 X 1.20	
TOTAL	20 NOS		2088.86	SQ.MTS.

COLOUR NOTE:

PROP. WORK	1.00 M. WIDTH
PROP. DRAINAGE	0.25 M. TREAD
	0.17 M. RISER

UJ. PATEL (S. CIVIL)

STR. ENGR. NO. 100007172

325 TEJASWATI ACADEMY

NAVANGURAH A-100008

ST. ENGINEER

KAMLESH D. PATEL

ARCHT. NO. 100007172

325 TEJASWATI ACADEMY

NAVANGURAH A-100008

For: MANANAN CORPORATION

Authorised Partner

OWNER

ENGINEER

PLAN SHOWING PROP. RESI. BUILDING

ON F.P. NO.10-19 + 20 SUR.NO.9/6/94 & 9/5 IN T.P.S.

NO.113(VASTRAL) MOUJE: VASTRAL

TALUKA: A BAD CITY(EAST), DIST. AHMEDABAD.

SCALE: 1 CM = 1.00 M.

ZONE: RESI-II (OVERLEY RAH)

USE: RESI

BUILT UP AREA TABLE

PROP. BUILT UP AREA ON GROUND FLOOR (927.34+25.06)	952.40
PROP. BUILT UP AREA ON FIRST FLOOR	927.34
PROP. BUILT UP AREA ON 2ND FLOOR	365.58
PROP. BUILT UP AREA ON STAIR CABIN	230.95
PROP. BUILT UP AREA ON O.H.W. TANK	96.61
TOTAL BUILT UP AREA	2574.88

F.S.I. AREA TABLE

PROP. F.S.I. AREA ON GROUND FLOOR	883.54
PROP. F.S.I. AREA ON FIRST FLOOR	883.54
PROP. F.S.I. AREA ON 2ND FL.	321.78
TOTAL BUILT UP AREA	2088.86

TENT & FLOOR AREA TABLE

GROUND FL.	USE	EQTENT.	FLOOR AREA	SQ.MTS.
FIRST FL.	RESI.	20 NOS	883.54	
2ND FL.	RESI.	---	883.54	
TOTAL			321.78	

SCHEDULE FOR OPENING

DOORS	D1 - 1.05 X 2.10	WINDOWS	W - 1.80 X 1.20	W4 - 2.15 X 1.20
	D1 - 0.75 X 2.10		D2 - 0.90 X 2.10	V - 0.60 X 0.60
			W3 - 1.10 X 1.20	
TOTAL	20 NOS		2088.86	SQ.MTS.

COLOUR NOTE:

PROP. WORK	1.00 M. WIDTH
PROP. DRAINAGE	0.25 M. TREAD
	0.17 M. RISER

UJ. PATEL (S. CIVIL)

STR. ENGR. NO. 100007172

325 TEJASWATI ACADEMY

NAVANGURAH A-100008

ST. ENGINEER

KAMLESH D. PATEL

ARCHT. NO. 100007172

325 TEJASWATI ACADEMY

NAVANGURAH A-100008

For: MANANAN CORPORATION

Authorised Partner

OWNER

ENGINEER

UJ. PATEL (S. CIVIL)

STR. ENGR. NO. 100007172

325 TEJASWATI ACADEMY

NAVANGURAH A-100008

ST. ENGINEER

KAMLESH D. PATEL

ARCHT. NO. 100007172

325 TEJASWATI ACADEMY

NAVANGURAH A-100008

For: MANANAN CORPORATION

Authorised Partner

OWNER

ENGINEER

PLAN SHOWING PROP. REST. BUILDING
ON F.P.NO.10+19 + 20 SUR.NO:9/6,9/4 & 9/5 IN T.P.S.
NO.113(VASTRAL) MOUJE: VASTRAL
TALUKA: A'BAD CITY(EAST), DIST. AHMEDABAD.

SCALE: 1CM. = 1.00 M.

ZONE: RESI -II (OVERLEY RAH) USE: RESI.

BUILT UP AREA TABLE	(SQ. MTS.)
---------------------	------------

PROP. BUILT UP AREA ON O.H.W.TANK	98.61
-----------------------------------	-------

COLOUR NOTE:

PROP. WORK

KAMLESH D. PATEL
AMCIC (U.W.) Ltd. No. 0440240843
t-401, Sanjivnand Tower,
Menturegaon, Ahmedabad - 380052

**U.J. PATEL (B.E.Civil)
STRU.LIC.NO:020505057R2
325, T.F.AKSHAR ARCADE,
NAVBRANGPURA. AHM-380009.**

ST. ENGINEER

C.O.W.

For, NARNARAYAN CORPORATION

126 Authorised Partner

OWNER

ENGINEER



RESPONSIBILITY (G.D.R. 4.3 & 4.4) :-
APPROVAL OF DRAWINGS

DOCUMENTS, DRAWINGS AND ACCEPTANCE OF ANY STATEMENT, OR DISCHARGE THE OWNER, ENGINEER, ARCHITECT, CLERK OF WORKS/SUPERVISOR, STRUCTURAL DESIGNER, DEVELOPER, OWNER FROM THEIR RESPONSIBILITIES, IMPOSED UNDER THE ACT, THE DEVELOPMENT CONTROL REGULATIONS AND THE LAWS OF TORK AND LOCAL ACTS. LIABILITY (G.D.R 310).

NOTWITHSTANDING ANY DEVELOPMENT PERMIT PERMISSION GRANTED UNDER THE ACT AND THESE REGULATIONS, ANY PERSON UNDERTAKING ANY DEVELOPMENT WORK SHALL CONTINUE TO BE WHOLLY AND SOLELY LIABLE FOR ANY INJURY OR DAMAGE OR LOSS WHATSOEVER THAT MAY BE CAUSED TO ANY ONE OR AROUND THE AREA DURING SUCH CONSTRUCTION AND NO LIABILITY WHATSOEVER IN THIS REGARD SHALL BE CAST ON THE AUTHORITY.

Case No: BLNTRIEZ/150714/GDR/A2382/R0/M1 Zone: East

Plan Approved as per terms and conditions mentioned in
The Commencement Certificate
Rajachithi No: 01957/150714/A2382/RO/IM1

Date: 13/08/14
 Disbursed 13/08
 Sub Inspector
 Asst. IDO/Asst. E. RA
 PATAVAN 12


(Civic Center)	Dy TDO East	Dy MC East
(Civic Center)		
KAJENDRA JADAV		DILIP S. GOR (I/c)

RECEIVED
AUTHORITY

GOVERNMENT OF CANADA

- ### GENERAL NOTES:-
- ENGINEER IS FULLY RESPONSIBLE FOR LEAVING OPEN SPACE AND MARGIN.
 - THE DEPTH AND POSITION OF EXISTING MUNICIPAL MAINHOLE IS VERIFIED ME ON SITE AND PREMISES GATES DRAINAGE CONNECTION.
 - IT IS CERTIFY THAT ACCORDING TO DRAFT GDR 2013 ALL REQUIREMENTS OF THE BUILDING ARE CHECKED AND NECESSARY ACTIONS ARE TAKEN.
 - IT IS CERTIFY THAT ACCORDING TO THE CLAUSE NO. 4.5.3 OF THE DRAFT GDR, THE STRUCTURE OF AS PER THE INDIAN STANDARDS.
 - DESIGN OF STAIRS ARE PROVIDED AS PER THE PROVISION OF THE PROVISION OF THE CLAUSE NO. 23.1.12 AND 23.1.4 AND 24.6 OF DRAFT G.D.R.
 - PEDESTRIANS RAMP IS PROVIDED AS PER THE PROVISION OF THE CLAUSE NO. 23.1.5 OF DRAFT G.D.R.
 - WATER TANK IS PROVIDED AS PER THE PROVISION OF THE CLAUSE NO. 23.6 OF DRAFT G.D.R
 - WATER TANK FOR FIRE SAFETY REQUIREMENT PROVIDED AS PER CHAPTER NO. 24 OF DRAFT GDR.
 - ELECTRICAL INFRASTRUCTURE SHALL BE PROVIDED AS PER CLAUSE NO. 23.11
 - DRAINAGE FACILITY IS PROVIDED AS PER THE CLAUSE NO. 23.10
 - ENTRANCE OF THE BUILDING IS PROVIDED AS PER THE CLAUSE NO. 23.1.7 OF DRAFT GDR.
 - THE PAVING OF BUILDING UNIT/FINIL PLOT AS PER THE PROVISION OF THE CLAUSE NO. 23.1.4 OF DRAFT GDR.
 - THE STRUCTURE OF THE BUILDING IS AS PER THE NORMS OF THE SPECIFIED IN THE INDIAN STANDARD AND TAKE NECESSARY ACTION FOR THE STRUCTURAL SAFETY DURING THE CONSTRUCTION.
 - RAIN WATER STORAGE TANK AND RAIN WATER HARVESTING SYSTEM IS PROVIDED AS PER THE CLAUSE NO. 27.2 OF DRAFT GDR 2013
 - COMMUNITY BIN PROVIDED AS PER THE PROVISION OF THE CLAUSE NO. 27.3 OF DRAFT GDR.
 - GREY WATER RECYCLING SYSTEM IS PROVIDED AS PER THE CLAUSE NO. 27.4 OF DRAFT GDR.
 - TREE PLANTATION IS PROVIDED AS PER THE CLAUSE NO. 27.5 OF DRAFT GDR.
 - MAINTENANCE AND UPGRADEATION OF BUILDING IS AS PER CHAPTER NO. 29 OF DRAFT GDR 2013.

<u>BUILT UP AREA ON O.H.W.TANK</u>		
1.73 X 3.01 X 4	=	20.83
3.23 X 3.01 X 8	=	77.78
<u>TOTAL</u>		= 98.61 SQ.MTS.

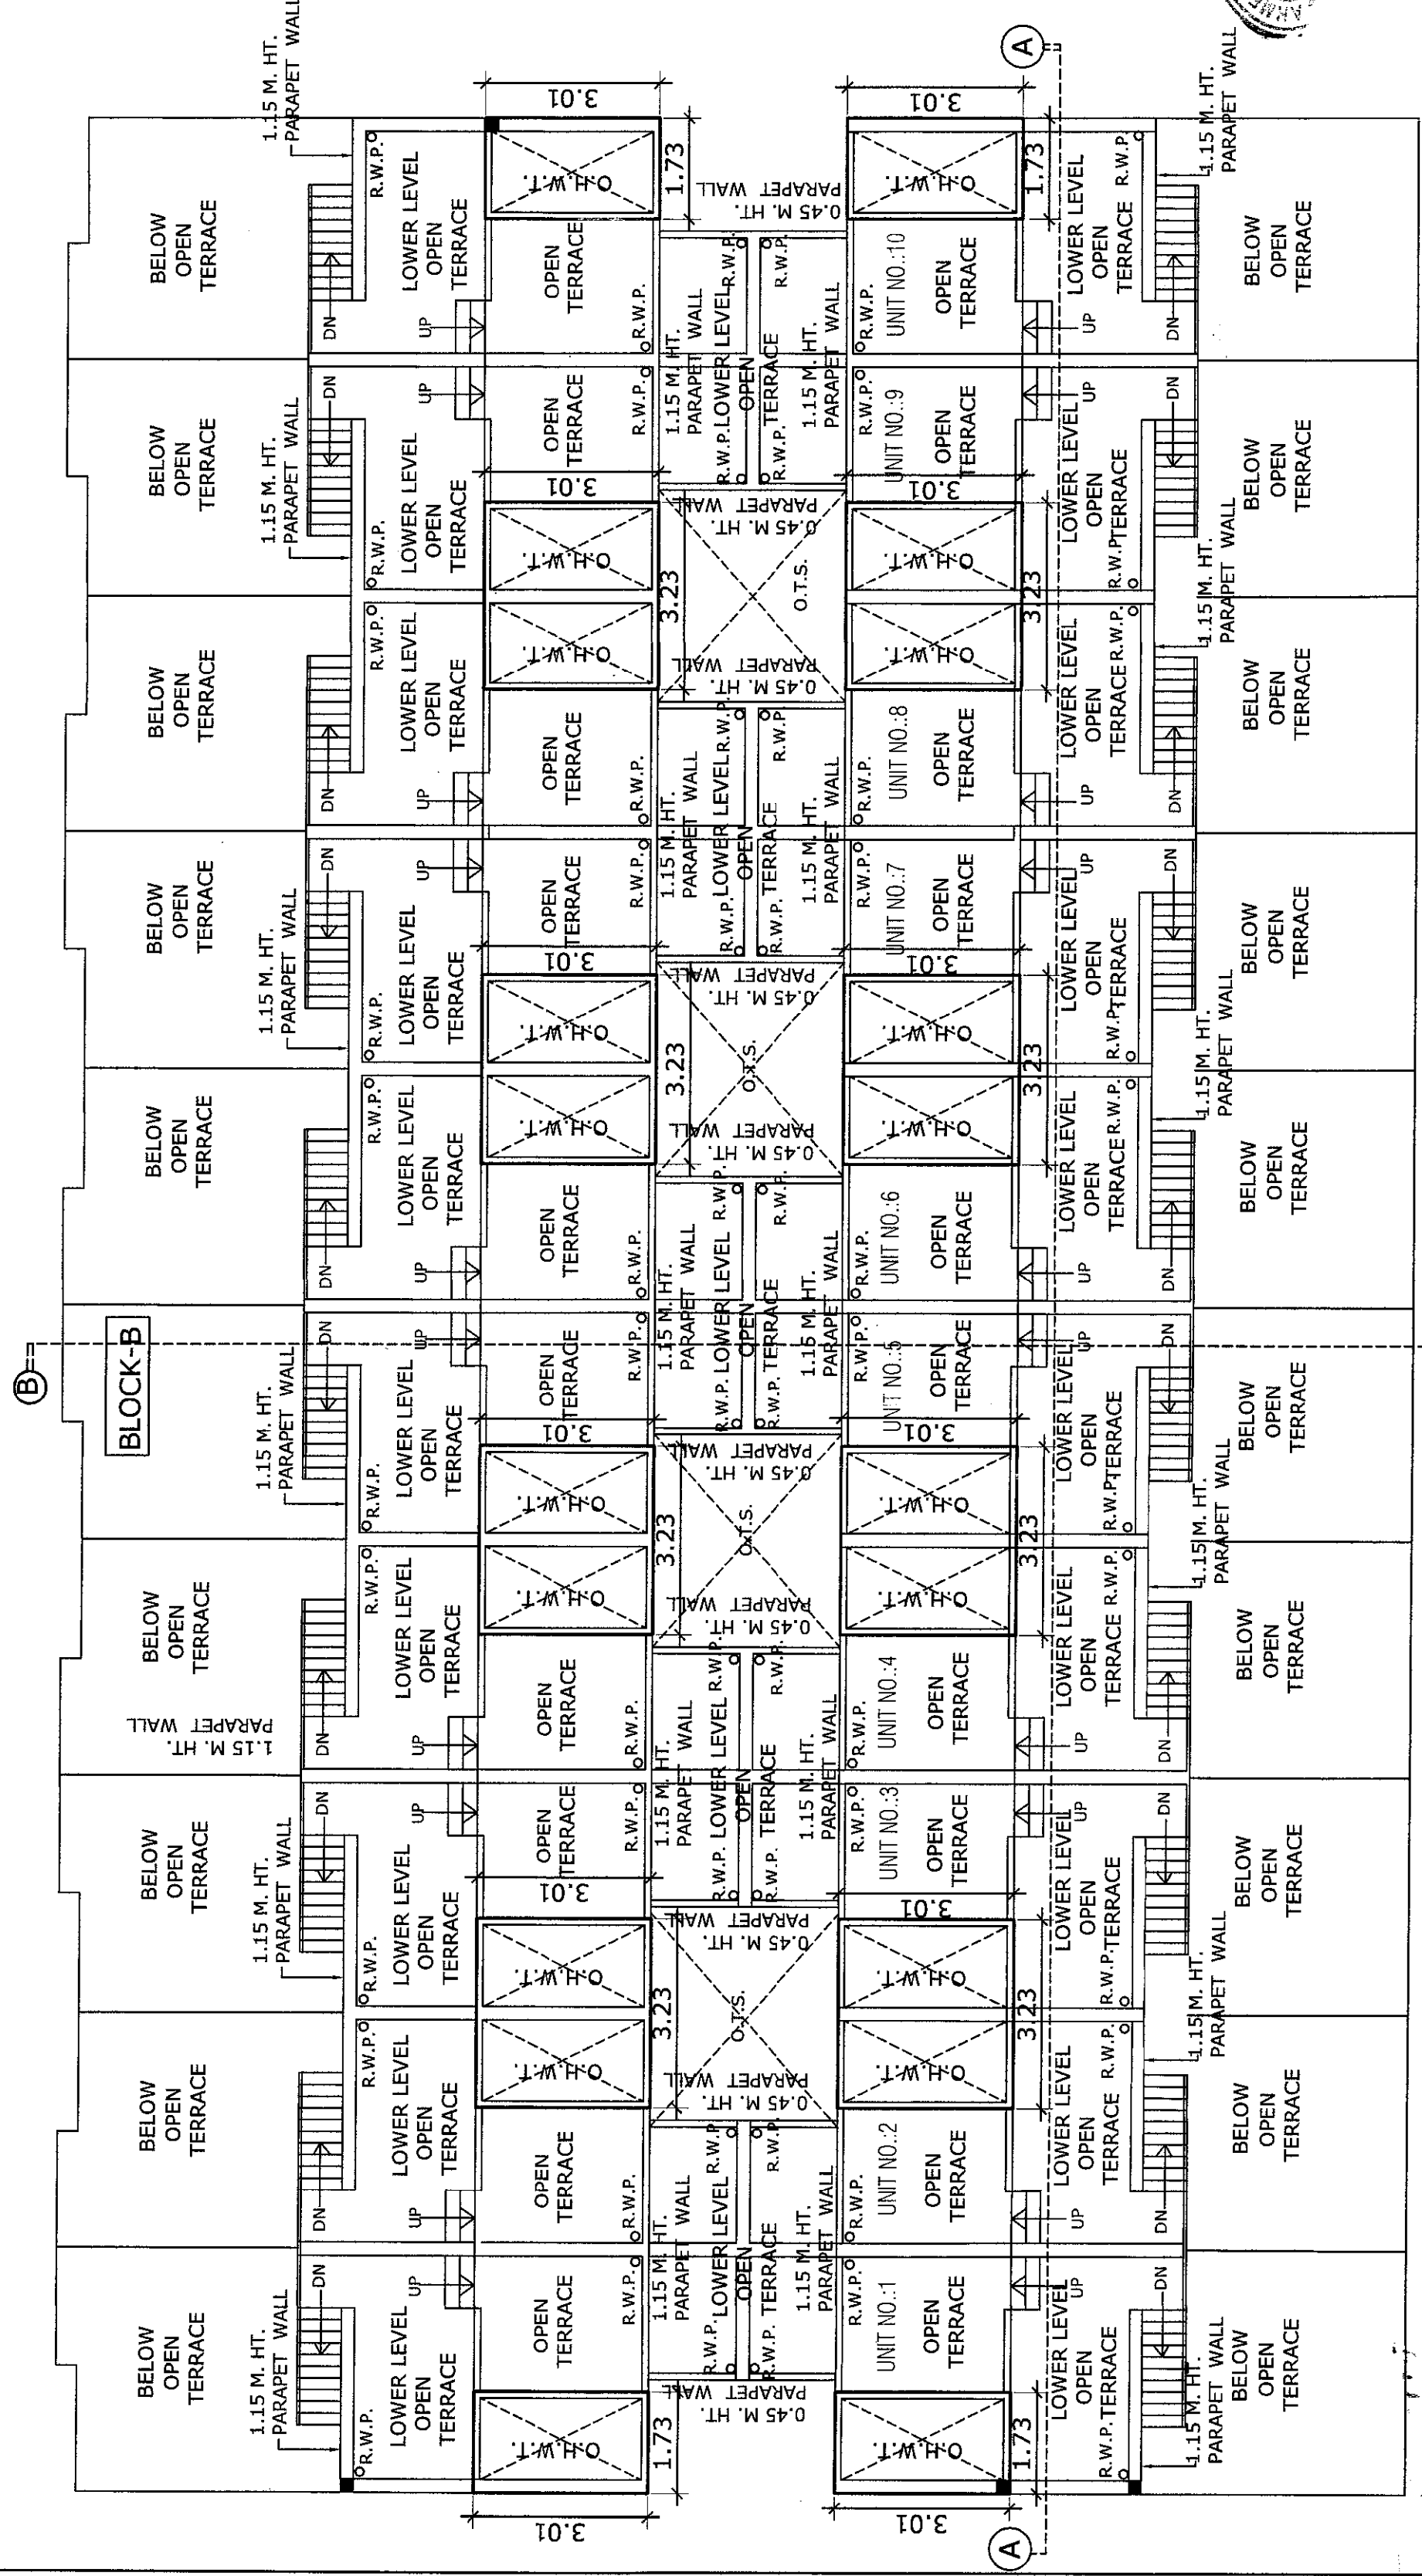

40.73

O.H.W.TANK & OPEN TERRACE PLAN

SHEET NO. 4

UNIT WISE BUILT UP AREA CALCULATION

PLAN SHOWING PROP. RESI. BUILDING
ON F.P.NO.10+19 + 20 SUR.NO.9/6/4 & 9/5 IN T.P.S.
NO.113(VASTRAL) MOUJE: VASTRAL
TALUKA: A'BAD CITY(EAST), DIST. AHMEDABAD.
SCALE: 1CM=100 M.
ZONE: RESI - II (OVERLY RAH)
USE: RESI.

U.J. PATEL (ECivil)

SHRUTI K. KADAM

VARANGIPURA A.M. 3000A

ST. ENGINEER

KAM. ESH D. PATEL

Authorised Engineer

Varangipura A.M. 3000A

C.O.W.

For: VARANGIPURA CORPORATION

Authorised Partner

OWNER

KAM. ESH D. PATEL






Authorised Engineer

Varangipura A.M. 3000A

ENGINEER

UNIT BUILT UP AREA TABLE - IN SMDT				UNIT BUILT UP AREA TABLE - IN SMDT			
UNIT NO.	FLOOR	BUILT UP	TOTAL	UNIT NO.	FLOOR	BUILT UP	TOTAL
21	GROUND FLOOR	53.75	103.81	22	GROUND FLOOR	53.75	103.82
	FIRST FLOOR	42.11			FIRST FLOOR	42.11	
	2ND FLOOR	23.92			2ND FLOOR	23.92	
	TOTAL	103.81			TOTAL	103.81	
	TOTAL	103.82			TOTAL	103.82	
23	GROUND FLOOR	53.75	103.81	24	GROUND FLOOR	53.75	103.81
	FIRST FLOOR	42.11			FIRST FLOOR	42.11	
	2ND FLOOR	23.92			2ND FLOOR	23.92	
	TOTAL	103.81			TOTAL	103.81	
	TOTAL	103.82			TOTAL	103.82	
25	GROUND FLOOR	53.75	103.81	26	GROUND FLOOR	53.75	103.81
	FIRST FLOOR	42.11			FIRST FLOOR	42.11	
	2ND FLOOR	23.92			2ND FLOOR	23.92	
	TOTAL	103.81			TOTAL	103.81	
	TOTAL	103.82			TOTAL	103.82	
27	GROUND FLOOR	53.75	103.81	28	GROUND FLOOR	53.75	103.81
	FIRST FLOOR	42.11			FIRST FLOOR	42.11	
	2ND FLOOR	23.92			2ND FLOOR	23.92	
	TOTAL	103.81			TOTAL	103.81	
	TOTAL	103.82			TOTAL	103.82	
29	GROUND FLOOR	53.75	103.81	30	GROUND FLOOR	53.75	103.81
	FIRST FLOOR	42.11			FIRST FLOOR	42.11	
	2ND FLOOR	23.92			2ND FLOOR	23.92	

----------------------	--	----------------------	--	

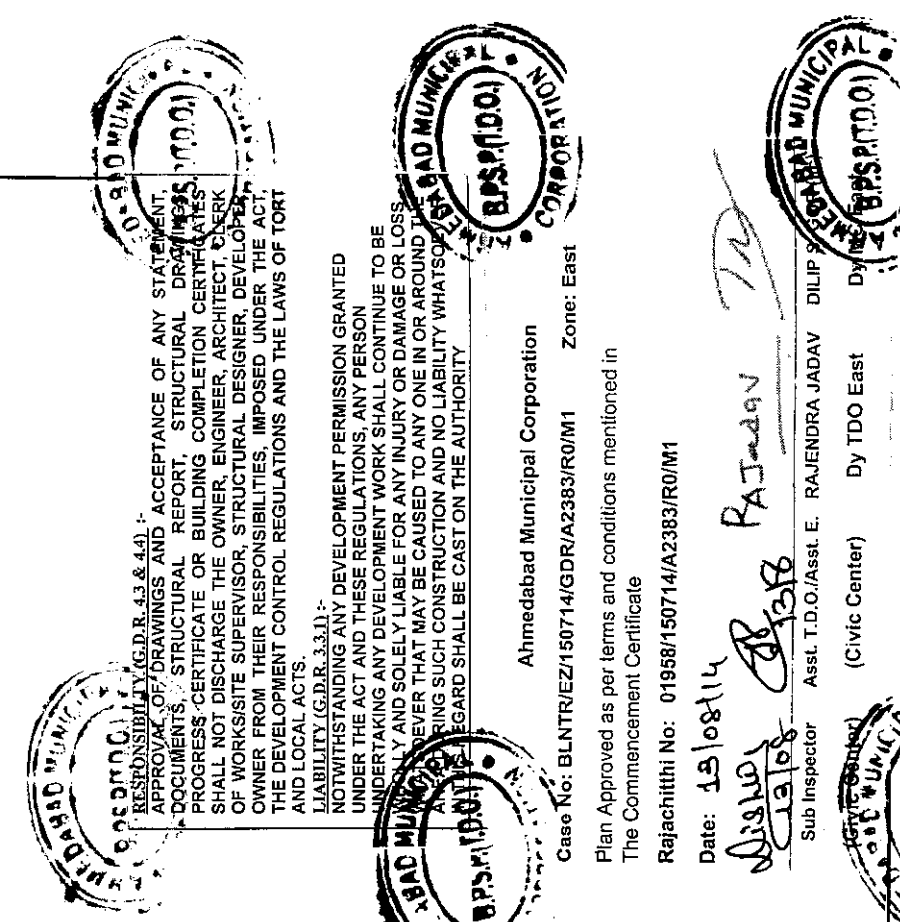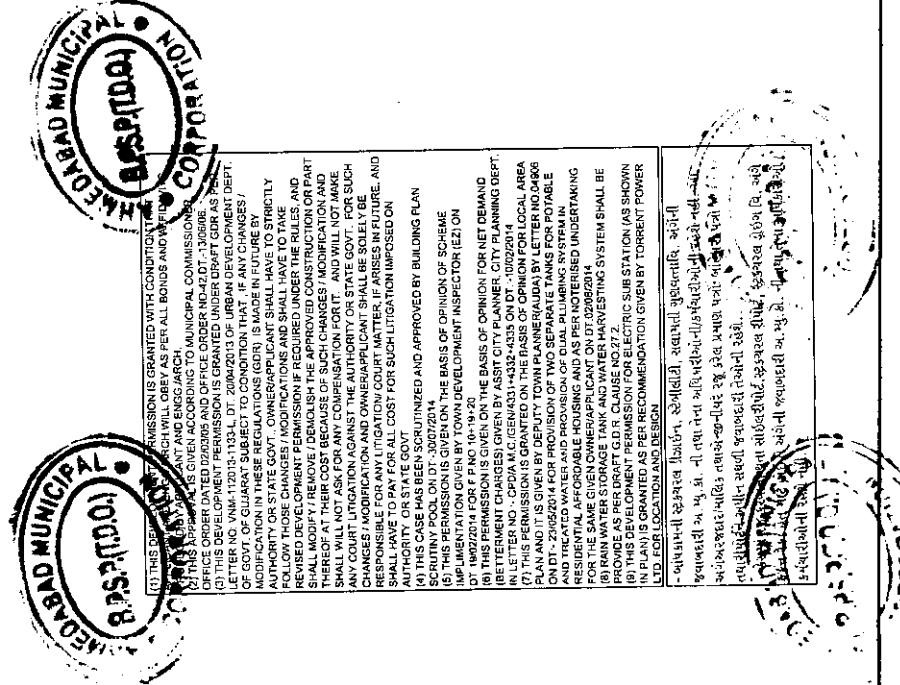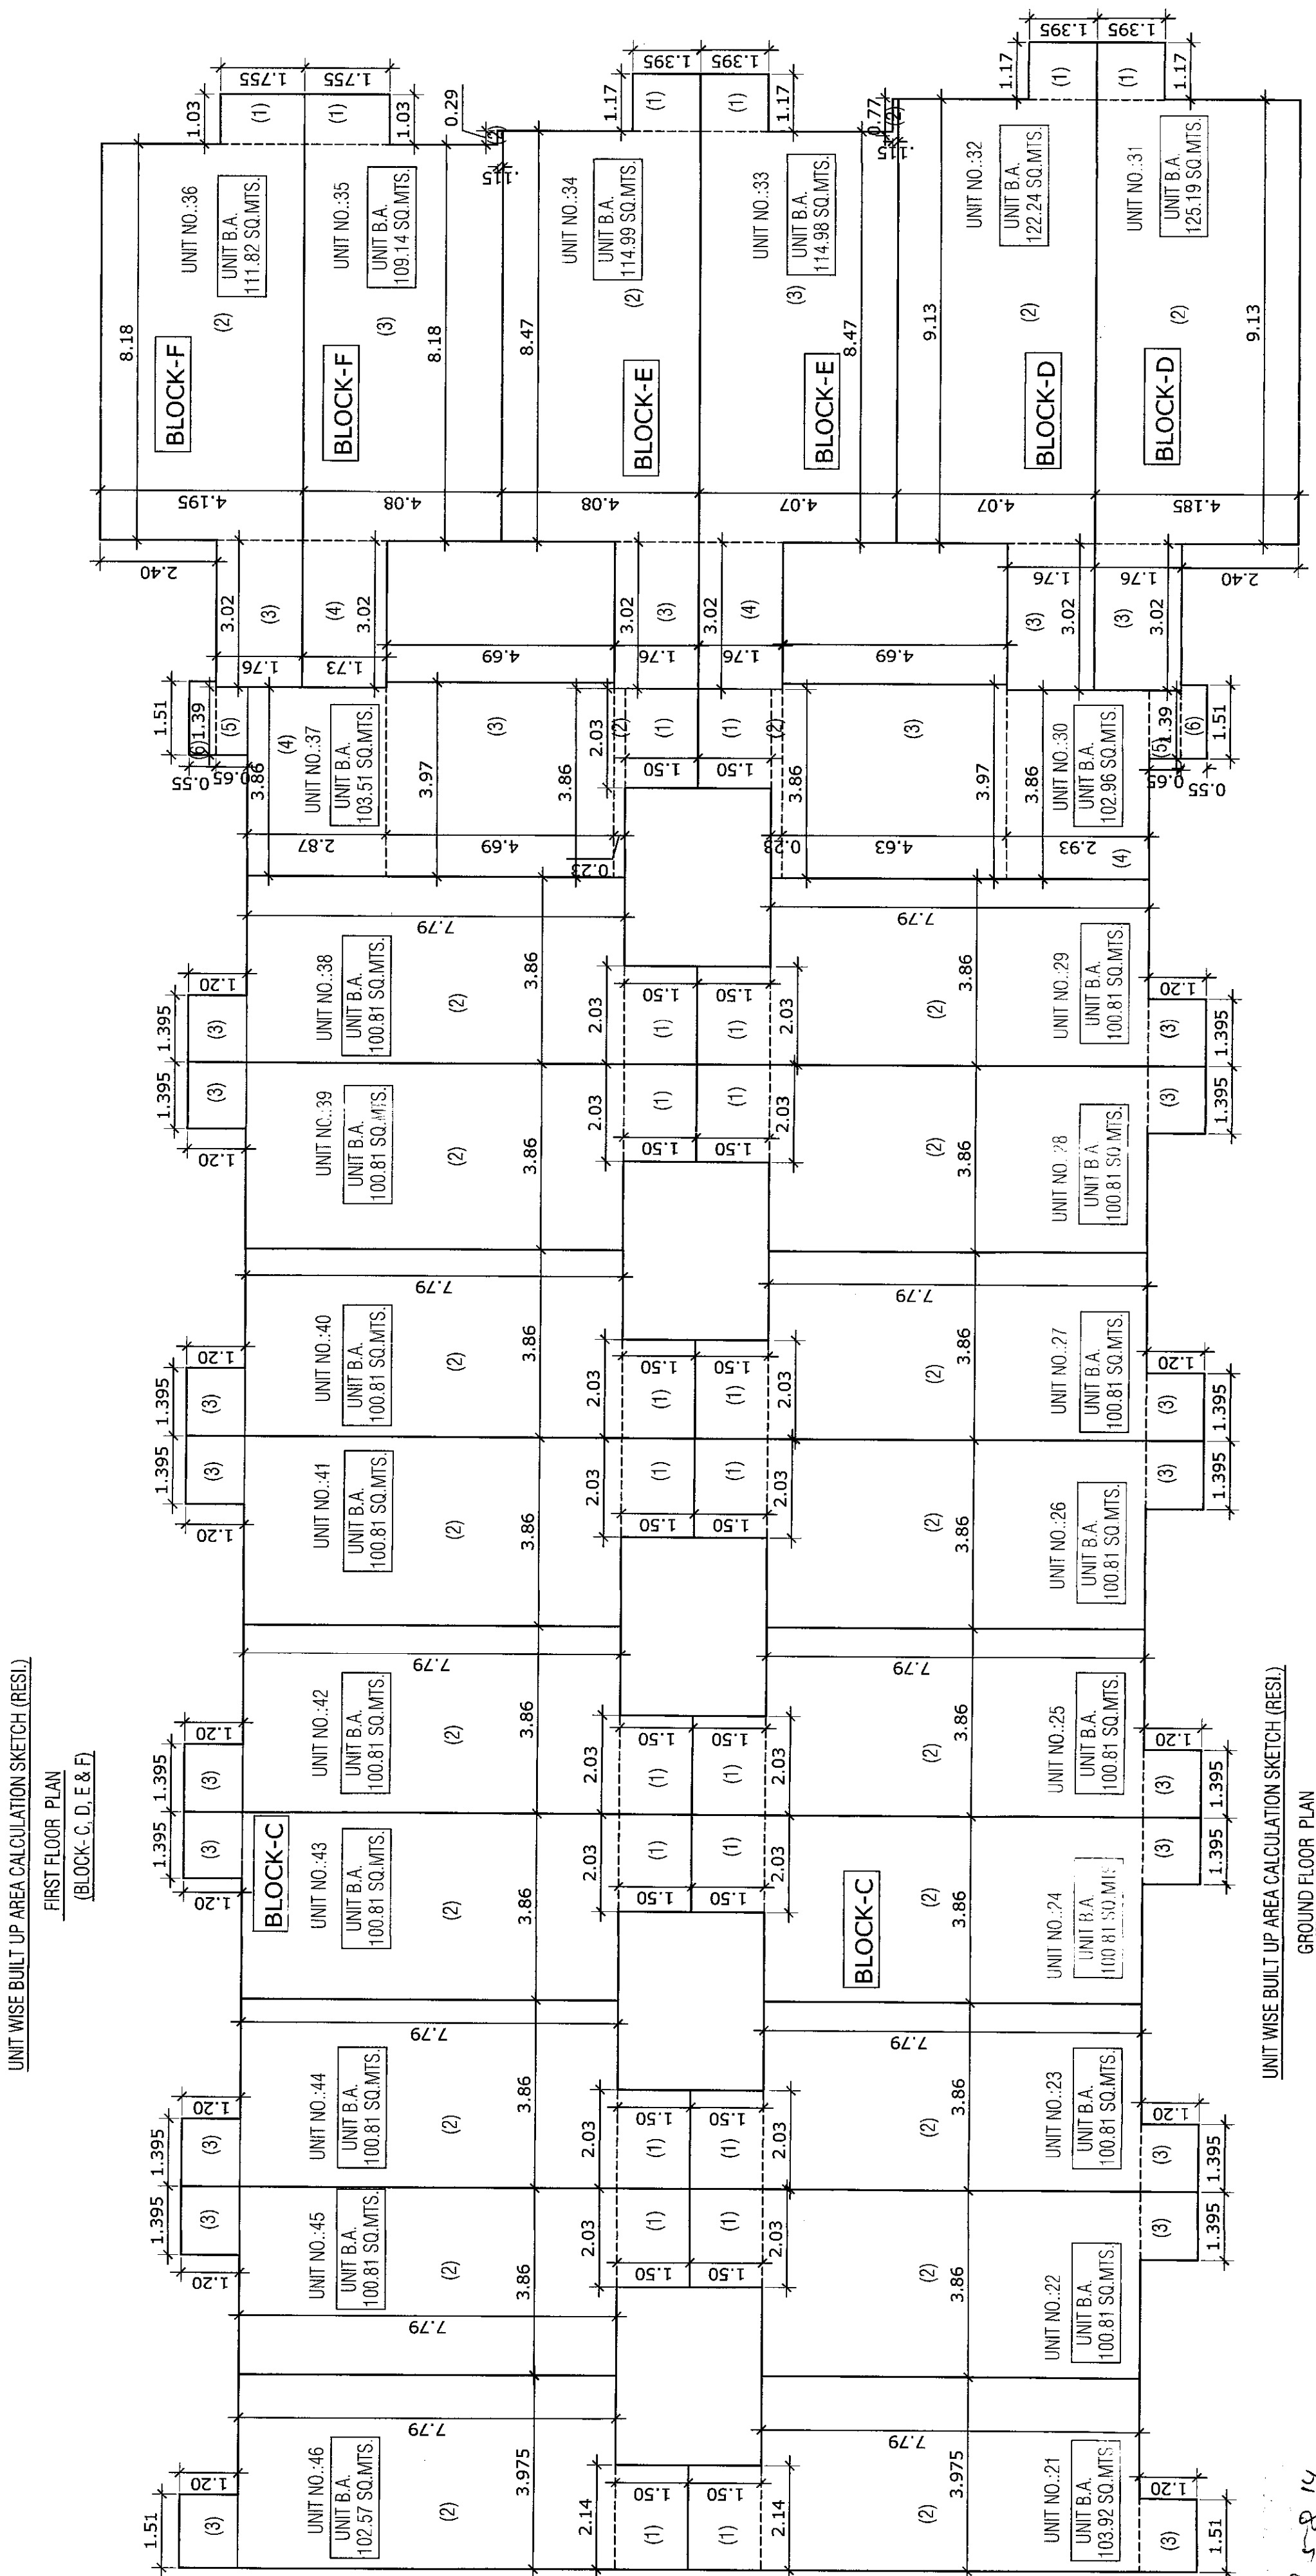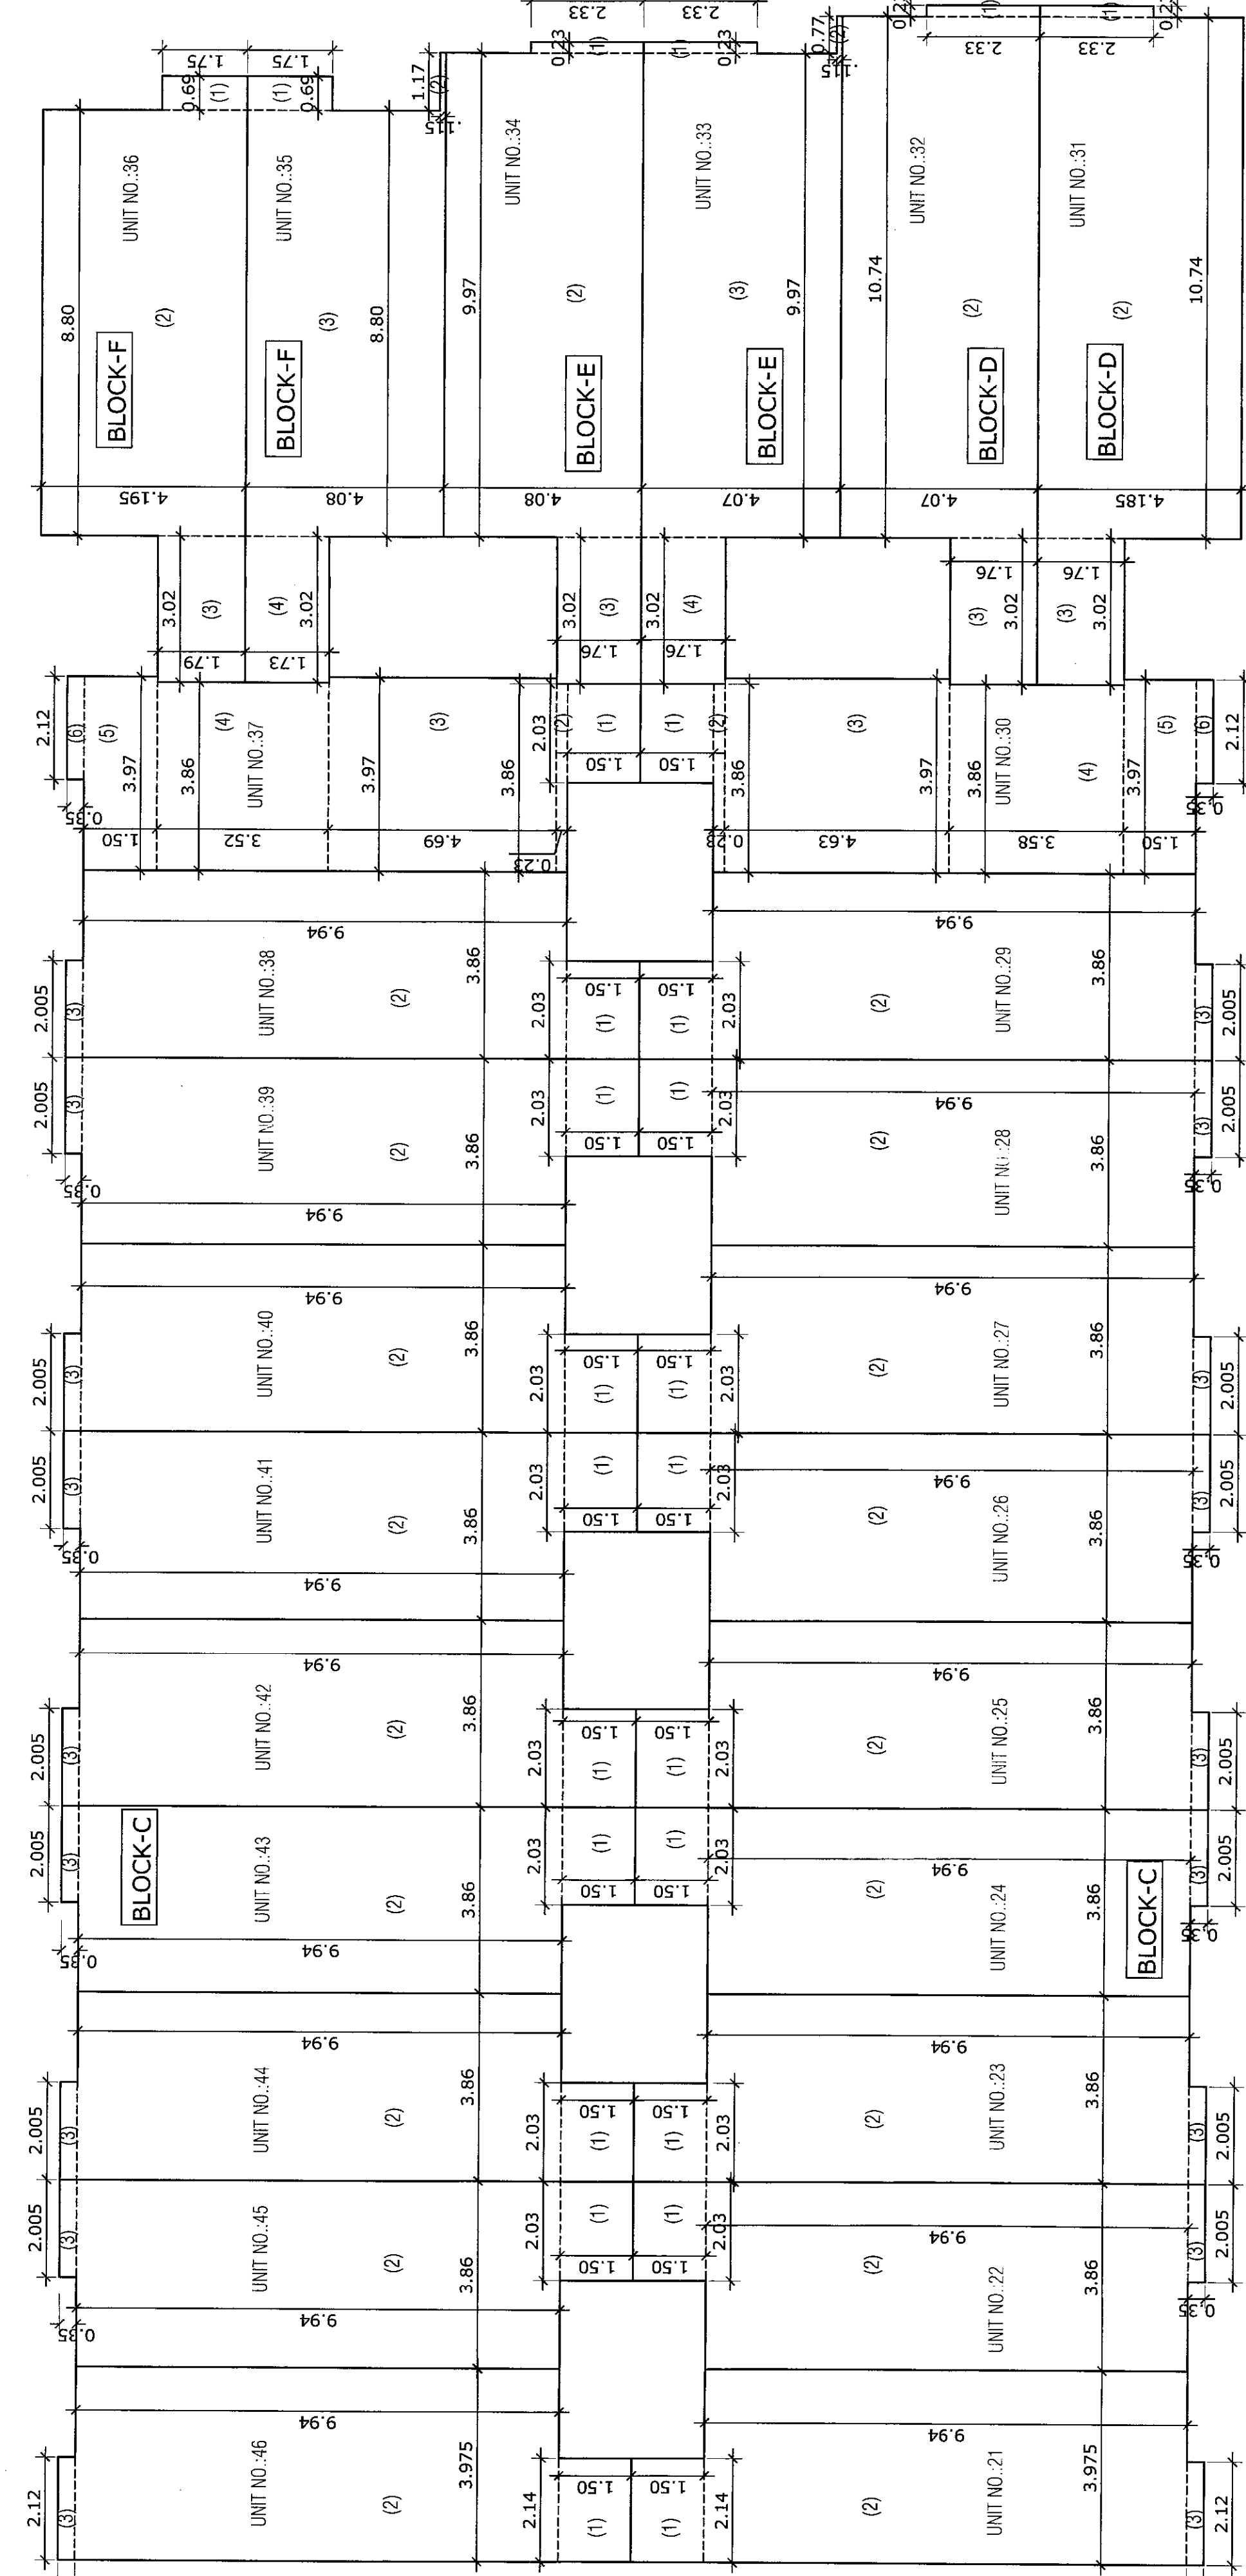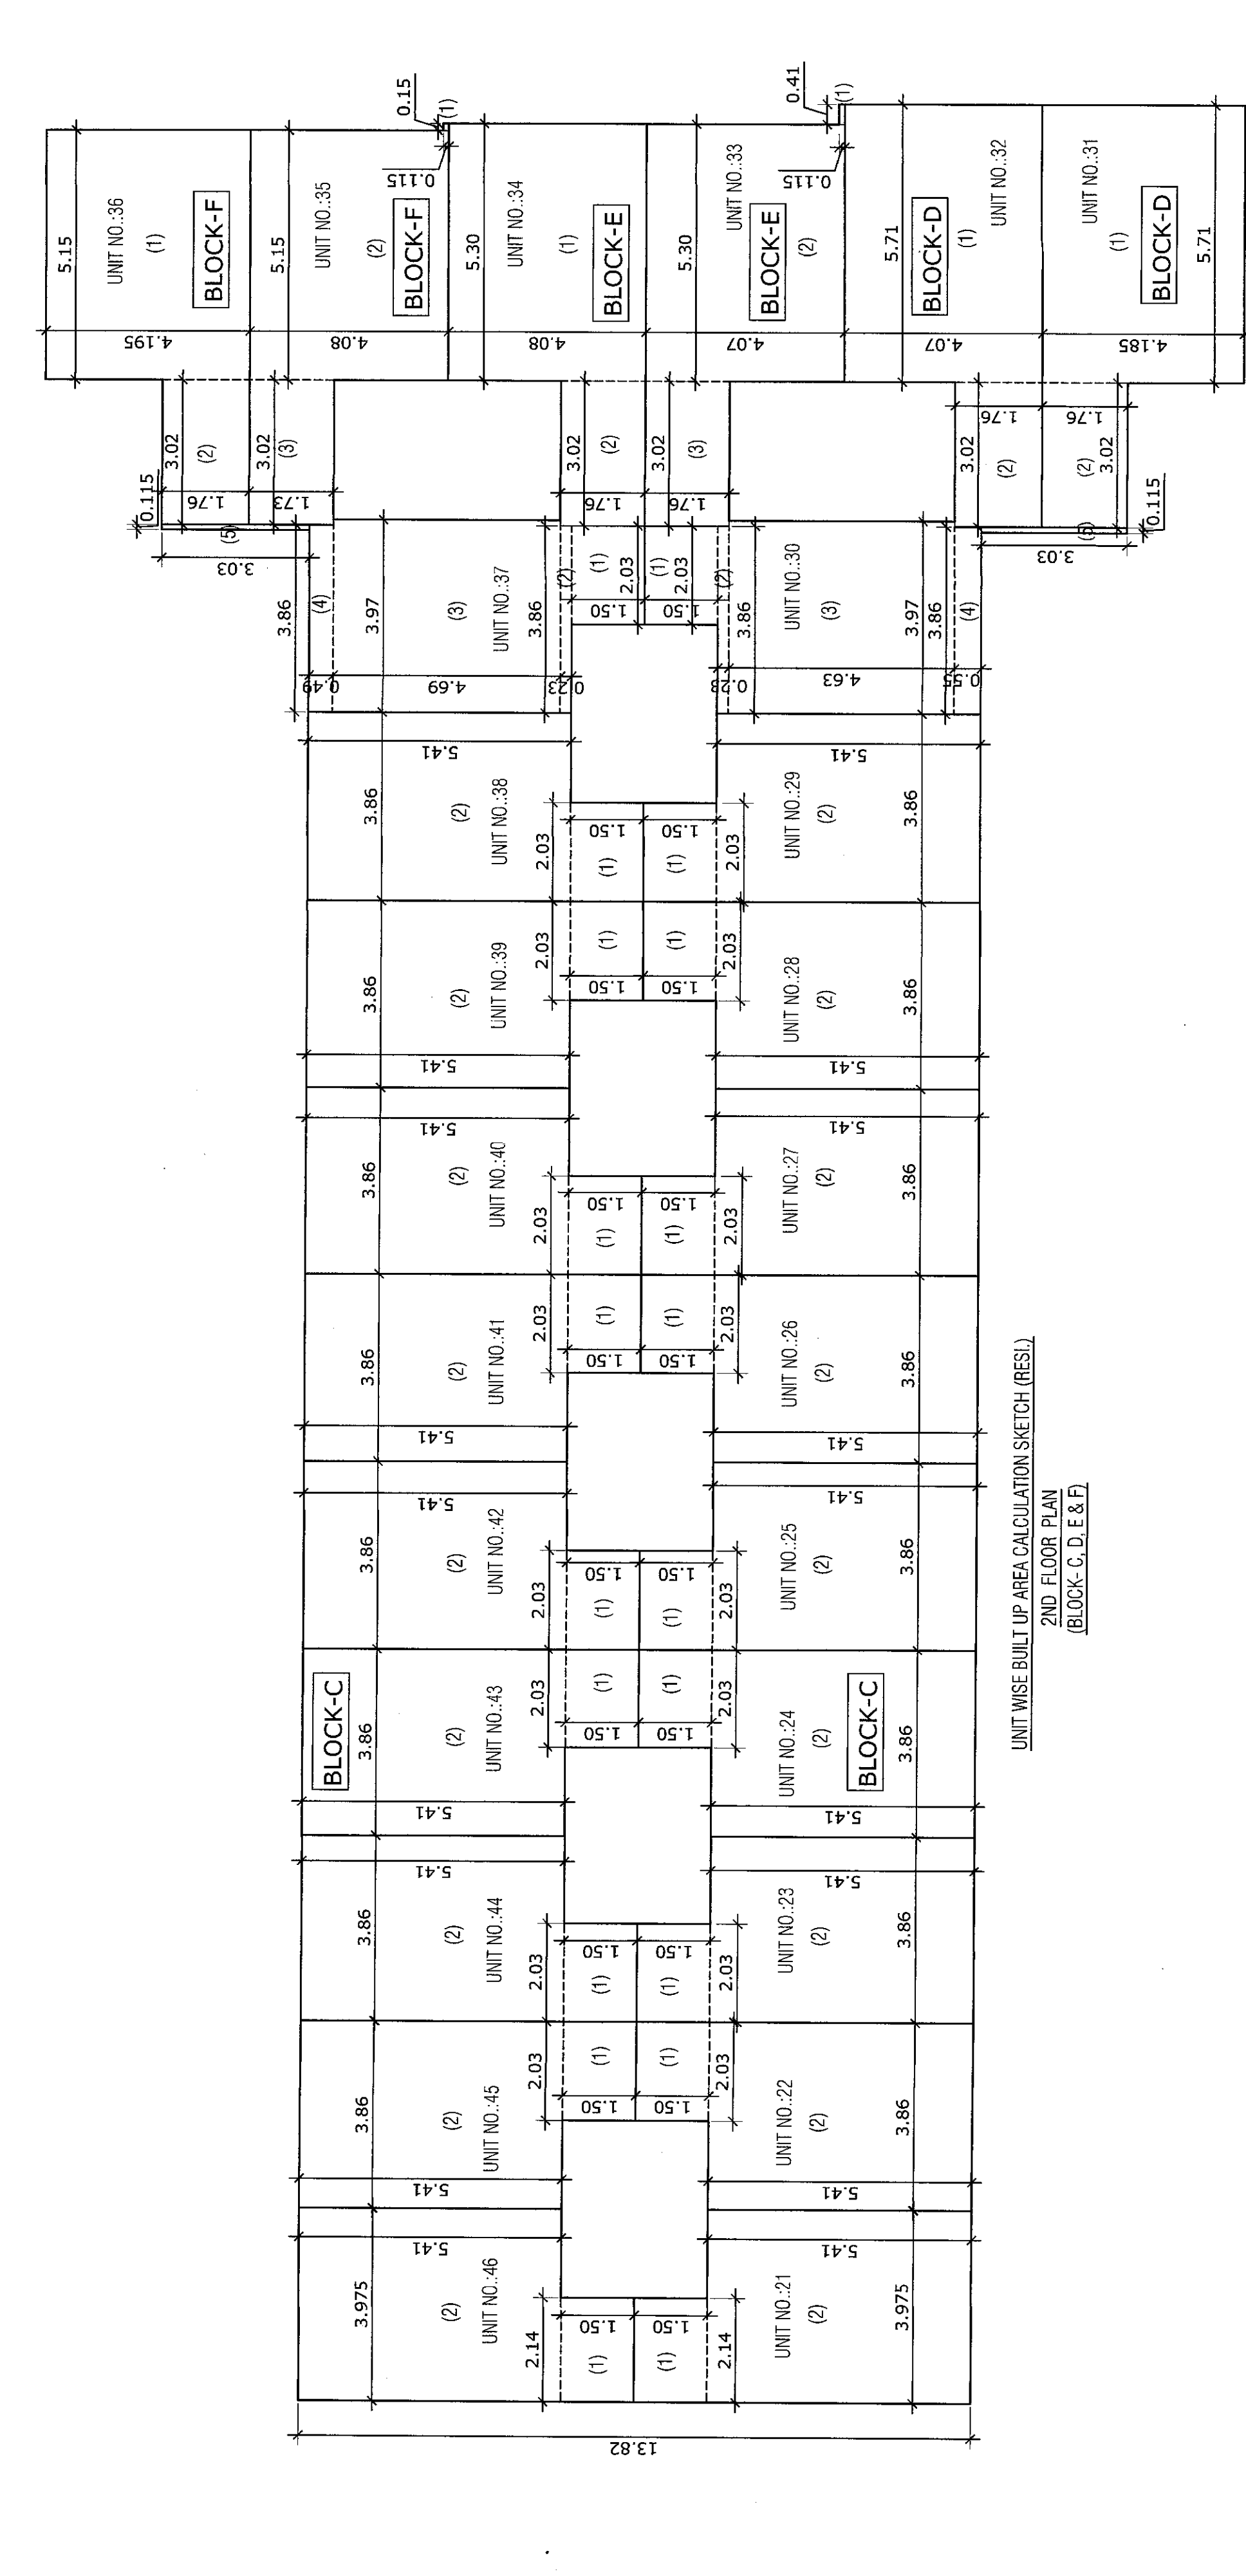

MAY 14

BLOCK - G

SHEET NO. 3

PLAN SHOWING PROP. RESI. BUILDING

ON F.P.NO.10+19 + 20 SUR.NO.9/6/9/4 & 9/5 IN T.P.S.

NO.113(VASTRAL) MOUJE: VASTRAL

TALUKA: A'BAD CITY(EAST), DIST. AHMEDABAD.

SCALE: 1CM =1.00 M.

BLOCK - G

ZONE: RESI -II (OVERLEY RAH)

BUILT UP AREA TABLE

PROP. BUILT UP AREA ON O.H.W.TANK

COLOUR NOTE:

PROP.WORK

PROP.DRAINAGE

USE: RESI.

(SQ.MTS.)

61.38

U.J.PATEL (E.Civil)

STRUC. NO. 2502517R2

325, TE AKSHAR ARCADE

NAVANGPURA, AHM-380009.

ST. ENGINEER

C.O.W.

For, NARMANAN CORPORATION

Authorised Partner

OWNER

ENGINEER

GENERAL NOTES:-

- ENGINEER IS FULLY RESPONSIBLE FOR LEAVING OPEN SPACE AND MARGIN.
- THE DEPTH AND POSITION OF EXISTING MUNICIPAL MAINHOLE IS VERIFIED ME ON SITE AND IT IS CERTIFY THAT ACCORDING TO DRAFT GDR 2013 ALL REQUIREMENTS OF THE BUILDING ARE CHECKED AND NECESSARY ACTIONS ARE TAKEN .
- IT IS CERTIFY THAT ACCORDING TO THE CLAUSE NO. 4.5.3 OF THE DRAFT GDR, THE STRUCTURE OF THE BUILDING IS WITHIN THE PERMITTED LIMITS.
- DESIGN OF STAIRCASE AND RAINING SYSTEMS PROVIDED AS PER THE PROVISION OF THE CLAUSE NO. 23.1.12 AND 23.1.14 AND 24.6 OF DRAFT G.D.R.
- PEDESTRIANS RAMP IS PROVIDED AS PER THE PROVISION OF THE CLAUSE NO. 23.1.5 OF DRAFT G.D.R.
- PROVIDED AS PER THE PROVISION OF THE CLAUSE NO. 23.6 OF DRAFT G.D.R.
- WATER TANK FOR FIRE SAFETY REQUIREMENT PROVIDED AS PER CLAUSE NO. 23.11 OF DRAFT GDR.
- ELECTRICAL INFRASTRUCTURE SHALL BE PROVIDED AS PER CLAUSE NO. 23.10 OF DRAFT GDR.
- DRAINAGE FACILITY IS PROVIDED AS PER THE CLAUSE NO. 23.1.7 OF DRAFT GDR.
- ENTRANCE OF THE BUILDING IS PROVIDED AS PER THE PROVISION OF THE CLAUSE NO. 23.1.4 OF DRAFT GDR.
- THE PAVING OF BUILDING UNIT/FINAL PLOT AS PER THE PROVISION OF THE CLAUSE NO. 23.1.4 OF DRAFT GDR.
- THE BUILDING IS AS PER THE NORMS OF THE SPECIFIED IN THE INDIAN STANDARD CODES AND AS PER THE PROVISION OF THE CLAUSE NO. 23.1.7 OF DRAFT GDR.
- RAIN WATER STORAGE TANK AND RAIN WATER HARVESTING SYSTEM IS PROVIDED AS PER THE CLAUSE NO. 27.2 OF DRAFT GDR 2013.
- GREY WATER RECYCLING SYSTEM IS PROVIDED AS PER THE CLAUSE NO. 27.4 OF DRAFT GDR.
- GREY WATER RECYCLING SYSTEM IS PROVIDED AS PER THE CLAUSE NO. 27.5 OF DRAFT GDR.
- MAINTENANCE AND UPGRADEATION OF BUILDING IS AS PER CHAPTER NO. 29 OF DRAFT GDR 2013.

UNIT BUILT UP AREA TABLE:-		IN SQMT	
UNIT NO.	FLOOR	UNIT BUILT UP AREA	
47	GROUND FLOOR	39.99	
	FIRST FLOOR	47.89	
	2ND FLOOR	28.50	
	TOTAL	116.38	
48	GROUND FLOOR	38.92	
	FIRST FLOOR	46.57	
	2ND FLOOR	27.71	
	TOTAL	113.20	
3	GROUND FLOOR	38.92	
	FIRST FLOOR	46.57	
	2ND FLOOR	27.71	
	TOTAL	113.20	
4	GROUND FLOOR	38.92	
	FIRST FLOOR	46.57	
	2ND FLOOR	27.71	
	TOTAL	113.20	
5	GROUND FLOOR	38.92	
	FIRST FLOOR	46.57	
	2ND FLOOR	27.71	
	TOTAL	113.20	
6	GROUND FLOOR	38.92	
	FIRST FLOOR	46.57	
	2ND FLOOR	27.71	
	TOTAL	113.20	
7	GROUND FLOOR	38.92	
	FIRST FLOOR	46.57	
	2ND FLOOR	27.71	
	TOTAL	113.20	
8	GROUND FLOOR	38.92	
	FIRST FLOOR	46.57	
	2ND FLOOR	27.71	
	TOTAL	113.20	
9	GROUND FLOOR	38.92	
	FIRST FLOOR	46.57	
	2ND FLOOR	27.71	
	TOTAL	113.20	
10	GROUND FLOOR	38.92	
	FIRST FLOOR	46.57	
	2ND FLOOR	27.71	
	TOTAL	113.20	
57/A	GROUND FLOOR	38.92	
	FIRST FLOOR	46.57	
	2ND FLOOR	27.71	
	TOTAL	113.20	
57/B	GROUND FLOOR	38.92	
	FIRST FLOOR	46.57	
	2ND FLOOR	27.71	
	TOTAL	113.20	

BUILT UP AREA CALC:-	
TOTAL = 2 UNIT	
GROUND FL	
(1) 38.9 X 1.20 = 1.67 SQMT	
(2) 41.25 X 9.29 = 38.32 SQMT	
TOTAL = 39.99 SQMT	
FIRST FL	
(1) 20.1 X 0.35 = 0.70 SQMT	
(2) 41.25 X 11.44 = 47.19 SQMT	
TOTAL = 47.89 SQMT	
2ND FLOOR	
(1) 4.125 X 6.91 = 28.50 SQMT	
TOTAL = 38.92 SQMT	
BUILT UP AREA CALC:-	
TOTAL = 10 UNIT	
GROUND FL	
(1) 38.9 X 1.20 = 1.67 SQMT	
(2) 4.01 X 9.29 = 37.25 SQMT	
FIRST FL	
(1) 20.1 X 0.35 = 0.70 SQMT	
(2) 4.01 X 11.44 = 46.87 SQMT	
TOTAL = 46.57 SQMT	
2ND FLOOR	
(1) 4.01 X 6.91 = 27.71 SQMT	

BUILT UP AREA ON O.H.W.TANK

1.73 X 3.13 X 2 = 10.83

3.23 X 3.13 X 5 = 50.55

TOTAL = 61.38 SQ.MTS.

Sub Inspector

Asst. T.D.O/Asst. E. RAJENDRA JADAV

(Civil Center)

Dy TDO East

Approved as per terms and conditions mentioned in the Commencement Certificate

Repechment No: 01699150714A2384/R00M1

Date: 19/10/2014

Asst. T.D.O/Asst. E. RAJENDRA JADAV

(Civil Center)

Dy TDO East

Approved as per terms and conditions mentioned in the Commencement Certificate


Repechment No: 01699150714A2384/R00M1

Date: 19/10/2014

Asst. T.D.O/Asst. E. RAJENDRA JADAV

(Civil Center)

Dy TDO East

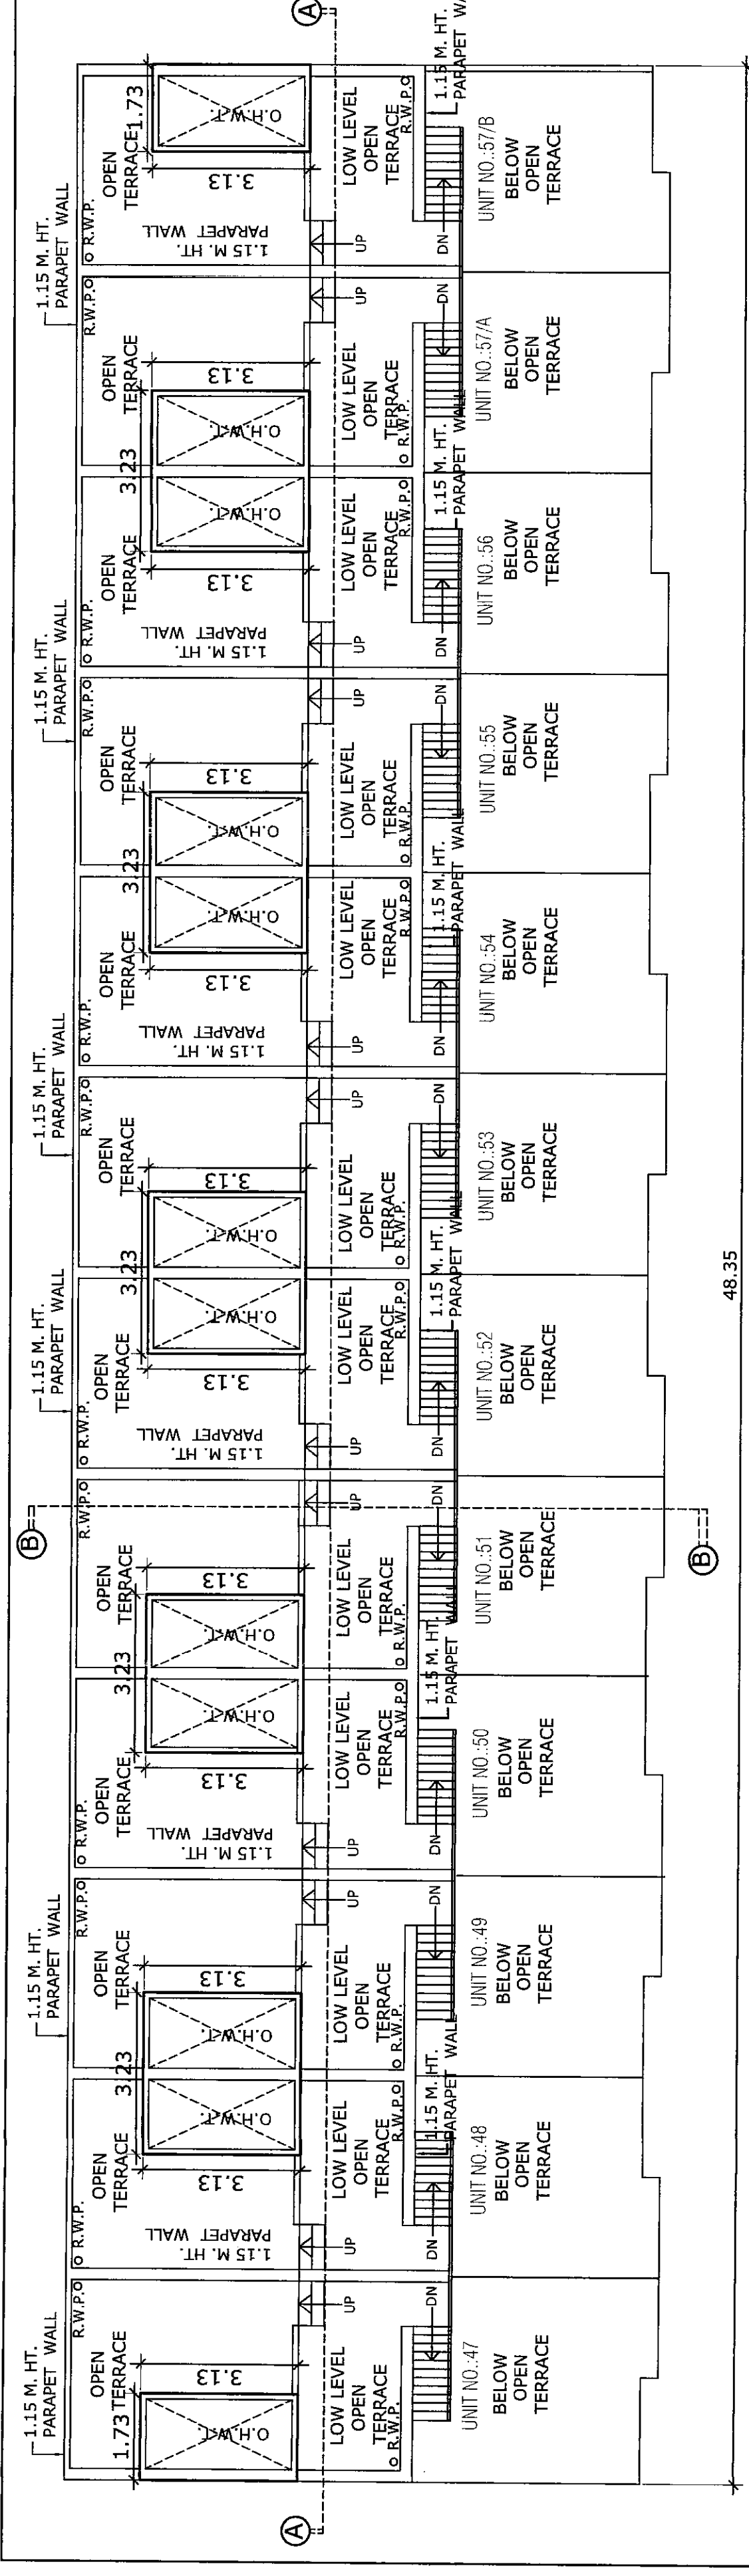

O.H.W. TANK & OPEN TERRACE PLAN

UNIT NO. 47	UNIT NO. 48	UNIT NO. 49	UNIT NO. 50	UNIT NO. 51	UNIT NO. 52	UNIT NO. 53	UNIT NO. 54	UNIT NO. 55	UNIT NO. 56	UNIT NO. 57/A	UNIT NO. 57/B
4.125	4.01	4.01	4.01	4.01	4.01	4.01	4.01	4.01	4.01	4.01	4.125

UNIT WISE BUILT UP AREA CALCULATION SKETCH (RESI.)
2ND FLOOR PLAN (BLOCK-G)

UNIT NO. 47	UNIT NO. 48	UNIT NO. 49	UNIT NO. 50	UNIT NO. 51	UNIT NO. 52	UNIT NO. 53	UNIT NO. 54	UNIT NO. 55	UNIT NO. 56	UNIT NO. 57/A	UNIT NO. 57/B
4.125	4.01	4.01	4.01	4.01	4.01	4.01	4.01	4.01	4.01	4.01	4.125

UNIT WISE BUILT UP AREA CALCULATION SKETCH (RESI.)
FIRST FLOOR PLAN (BLOCK-G)

UNIT NO. 47	UNIT NO. 48	UNIT NO. 49	UNIT NO. 50	UNIT NO. 51	UNIT NO. 52	UNIT NO. 53	UNIT NO. 54	UNIT NO. 55	UNIT NO. 56	UNIT NO. 57/A	UNIT NO. 57/B
4.125	4.01	4.01	4.01	4.01	4.01	4.01	4.01	4.01	4.01	4.01	4.125

UNIT WISE BUILT UP AREA CALCULATION SKETCH (RESI.)
GROUND FLOOR PLAN (BLOCK-G)