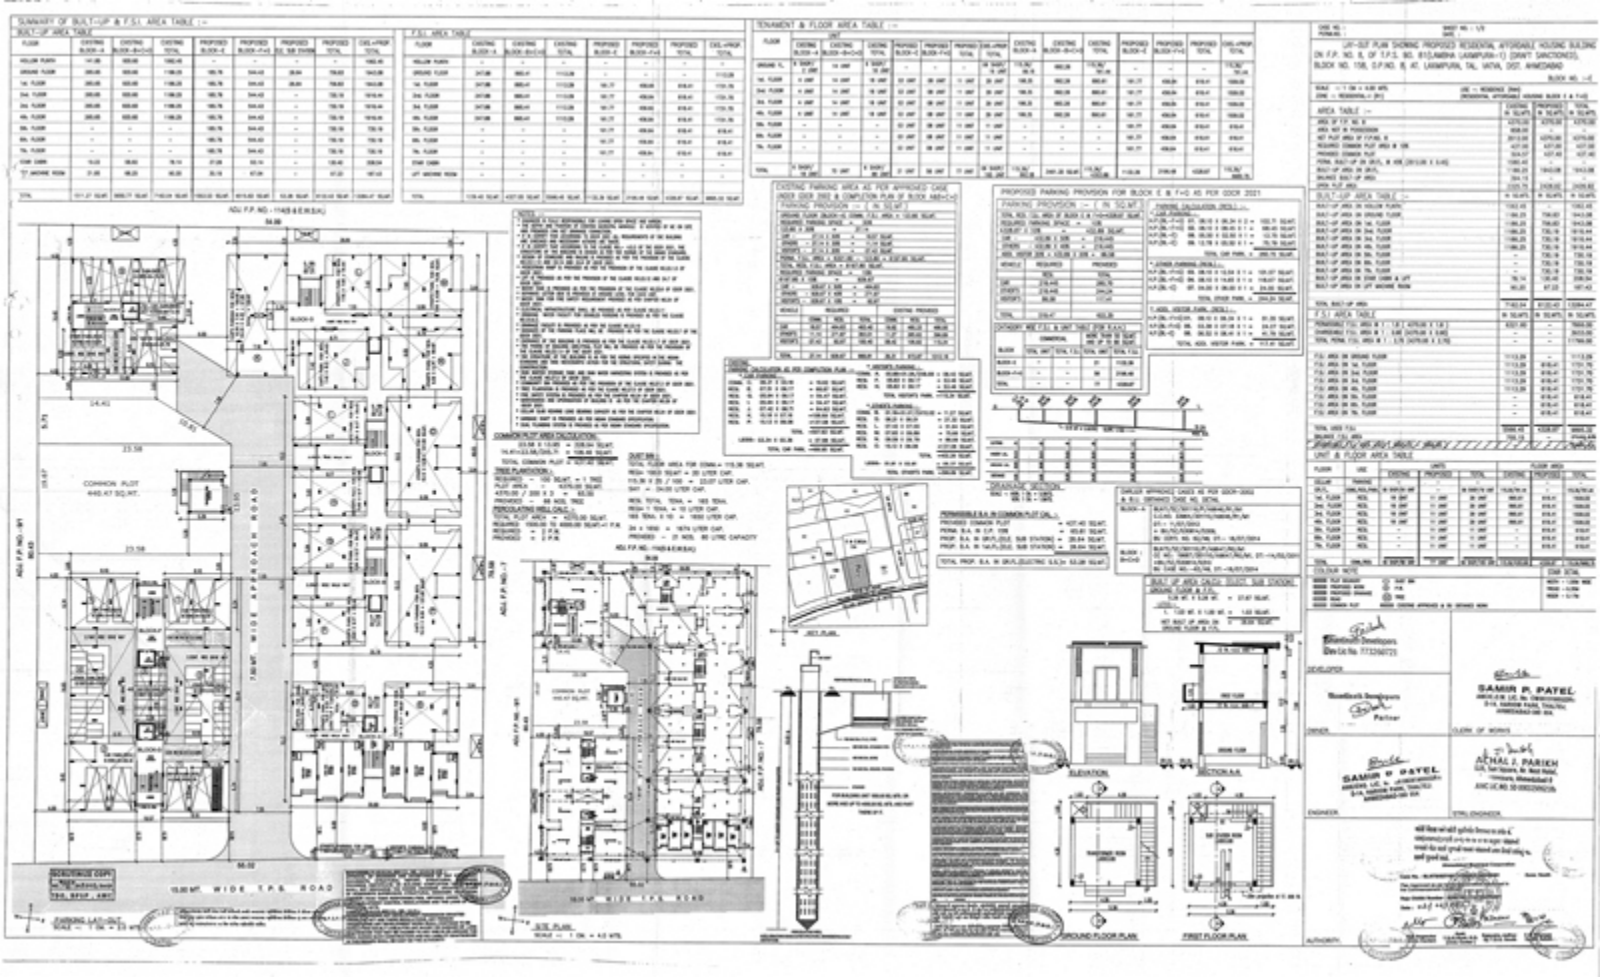
SUMMARY OF BUILT-UP & F.S.I. AREA TABLE :-
BUILT-UP AREA TABLE
F.S.I. AREA TABLE
TENAMENT & FLOOR AREA TABLE :-
EXISTING PARKING AREA AS PER APPROVED CASE UNDER GDCR 2001 & COMPLETION PLAN OF BLOCK A&B+C+D
PROPOSED PARKING PROVISION FOR BLOCK E & F+G AS PER GDCR 2001
PARKING PROVISION :- (IN SQ.MT.)
PARKING CALCULATION (RES.) :-
PARKING CALCULATION (COM.) :-
OCCUPANT WISE F.S.I. & UNIT TABLE (FOR R.A.H.)
UNIT & FLOOR AREA TABLE
LAY-OUT PLAN SHOWING PROPOSED RESIDENTIAL AFFORDABLE HOUSING BUILDING ON F.P. NO. 67 T.P.S. NO. 81(LIMBAYAT LAXMIPURA-1) (DRAFT SANCTIONED) BLOCK NO. 158, D.P.NO. 8, AT. LAXMIPURA, TAL. VATVA, DIST. AHMEDABAD
BLOCK NO. :-E
AREA TABLE :-
BUILT-UP AREA TABLE :-
F.S.I. AREA TABLE :-
UNIT & FLOOR AREA TABLE :-
DEVELOPER
OWNER
CLERK OF WORKS
ENGINEER
STRUCTURAL ENGINEER
AUTHORITY
ADJ. F.P.NO.-167 (R.A.H.)
ADJ. F.P.NO.-166 (R.A.H.)
ADJ. F.P.NO.-97
ADJ. F.P.NO.-1
24.00 MT. WIDE T.P.S. ROAD
COMMON PLOT
4440.47 SQ.MT.
BLOCK-A
BLOCK-B
BLOCK-C
BLOCK-D
BLOCK-E
BLOCK-F+G
SAMIR P. PATEL
ACHAL J. PARIKH
SAMIR P. PATEL
GROUND FLOOR PLAN
FIRST FLOOR PLAN
ELEVATION
SECTION A-A
SITE PLAN
PARKING LAY-OUT