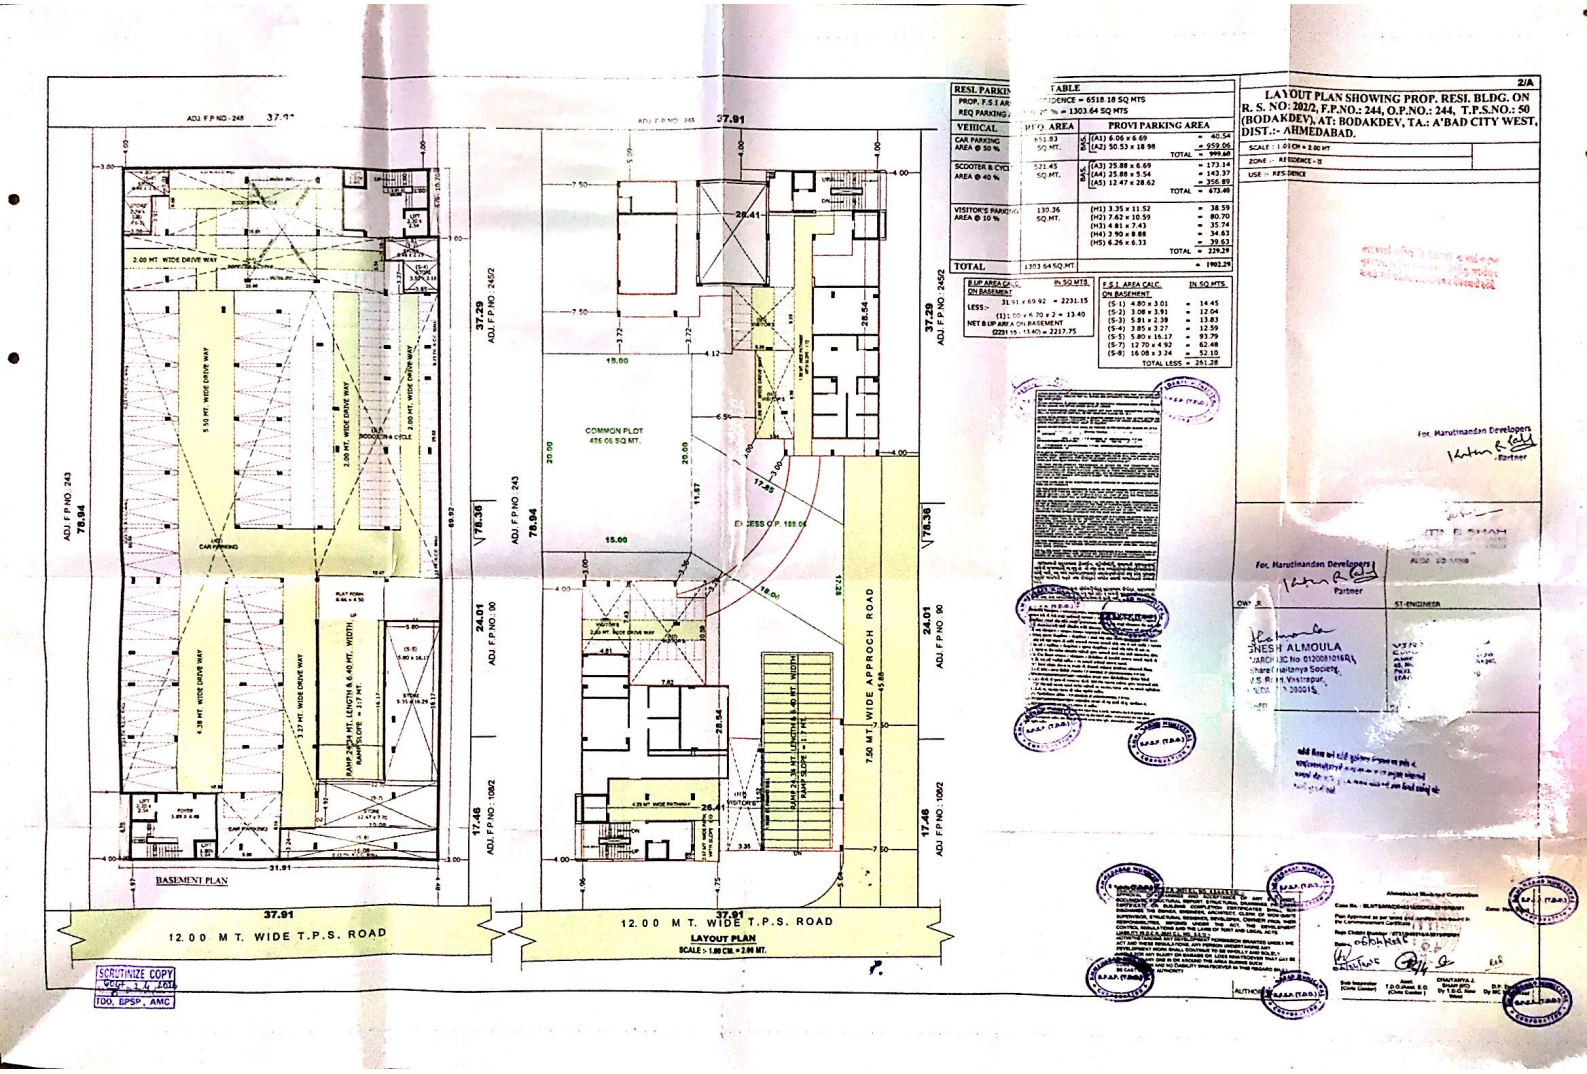

RESI. PARKING TABLE				
PROP. F.S.I AREA	RESIDENCE = 6518.18 SQ MTS			
REQ PARKING AREA	20 % = 1303.64 SQ MTS			
VEHICAL	REQ. AREA	PROVI PARKING AREA		
CAR PARKING AREA @ 50 %	651.83 SQ.MT.	BAS.	(A1) 6.06 x 6.69 = 40.54 (A2) 50.53 x 18.98 = 959.06 TOTAL = 999.60	
SCOOTER & CYCLE AREA @ 40 %	521.45 SQ.MT.	BAS.	(A3) 25.88 x 6.69 = 173.14 (A4) 25.88 x 5.54 = 143.37 (A5) 12.47 x 28.62 = 356.89 TOTAL = 673.40	
VISITOR'S PARKING AREA @ 10 %	130.36 SQ.MT.		(H1) 3.35 x 11.52 = 38.59 (H2) 7.62 x 10.59 = 80.70 (H3) 4.81 x 7.43 = 35.74 (H4) 3.90 x 8.88 = 34.63 (H5) 6.26 x 6.33 = 39.63 TOTAL = 229.29	
TOTAL	1303.64 SQ.MT.			= 1902.29

B.UP AREA CALC. ON BASEMENT	IN SQ.MTS.
31.91 x 69.92	= 2231.15
LESS:- (1) 1.00 x 6.70 x 2	= 13.40
NET B.UP AREA ON BASEMENT	2217.75

F.S.I. AREA CALC. ON BASEMENT	IN SQ.MTS.
(S-1) 4.80 x 3.01	= 14.45
(S-2) 3.08 x 3.91	= 12.04
(S-3) 5.81 x 2.38	= 13.83
(S-4) 3.85 x 3.27	= 12.59
(S-5) 5.80 x 16.17	= 93.79
(S-7) 12.70 x 4.92	= 62.48
(S-8) 16.08 x 3.24	= 52.10
TOTAL LESS	= 261.28

2/A

LAYOUT PLAN SHOWING PROP. RESI. BLDG. ON R. S. NO: 202/2, F.P.NO.: 244, O.P.NO.: 244, T.P.S.NO.: 50 (BODAKDEV), AT: BODAKDEV, TA.: A'BAD CITY WEST, DIST.:- AHMEDABAD.

SCALE :- 1.00 CM = 2.00 MT.

ZONE :- RESIDENCE - II

USE :- RESIDENCE

For, Marutinandan Developers

Partner

For, Marutinandan Developers

Partner

OWNER

ST-ENGINEER

GNESH ALMOULA

SCRUTINIZE COPY
DCUP - 3 - 4 - 2016
TDO, EPSP, AMC

Scanned by CamScanner