



PROPOSED LAYOUT & BUILDING PLAN ON R.S NO: 239, F.P.NO.: 65, O.P.NO.: 65, T.P.NO.: 27 AT VILLAGE : TANDALJA, VADODARA.

Approved Subject to Condition /
Plan in Building Regulation
Ord. No. 24/1975, 26/1975, 27/1975
DATE: 23.11.17
By: 
Dy. Town Development Officer
Vadodara Mahanagar Palika
સાથે સિલસિલો અમી સસાઈ.

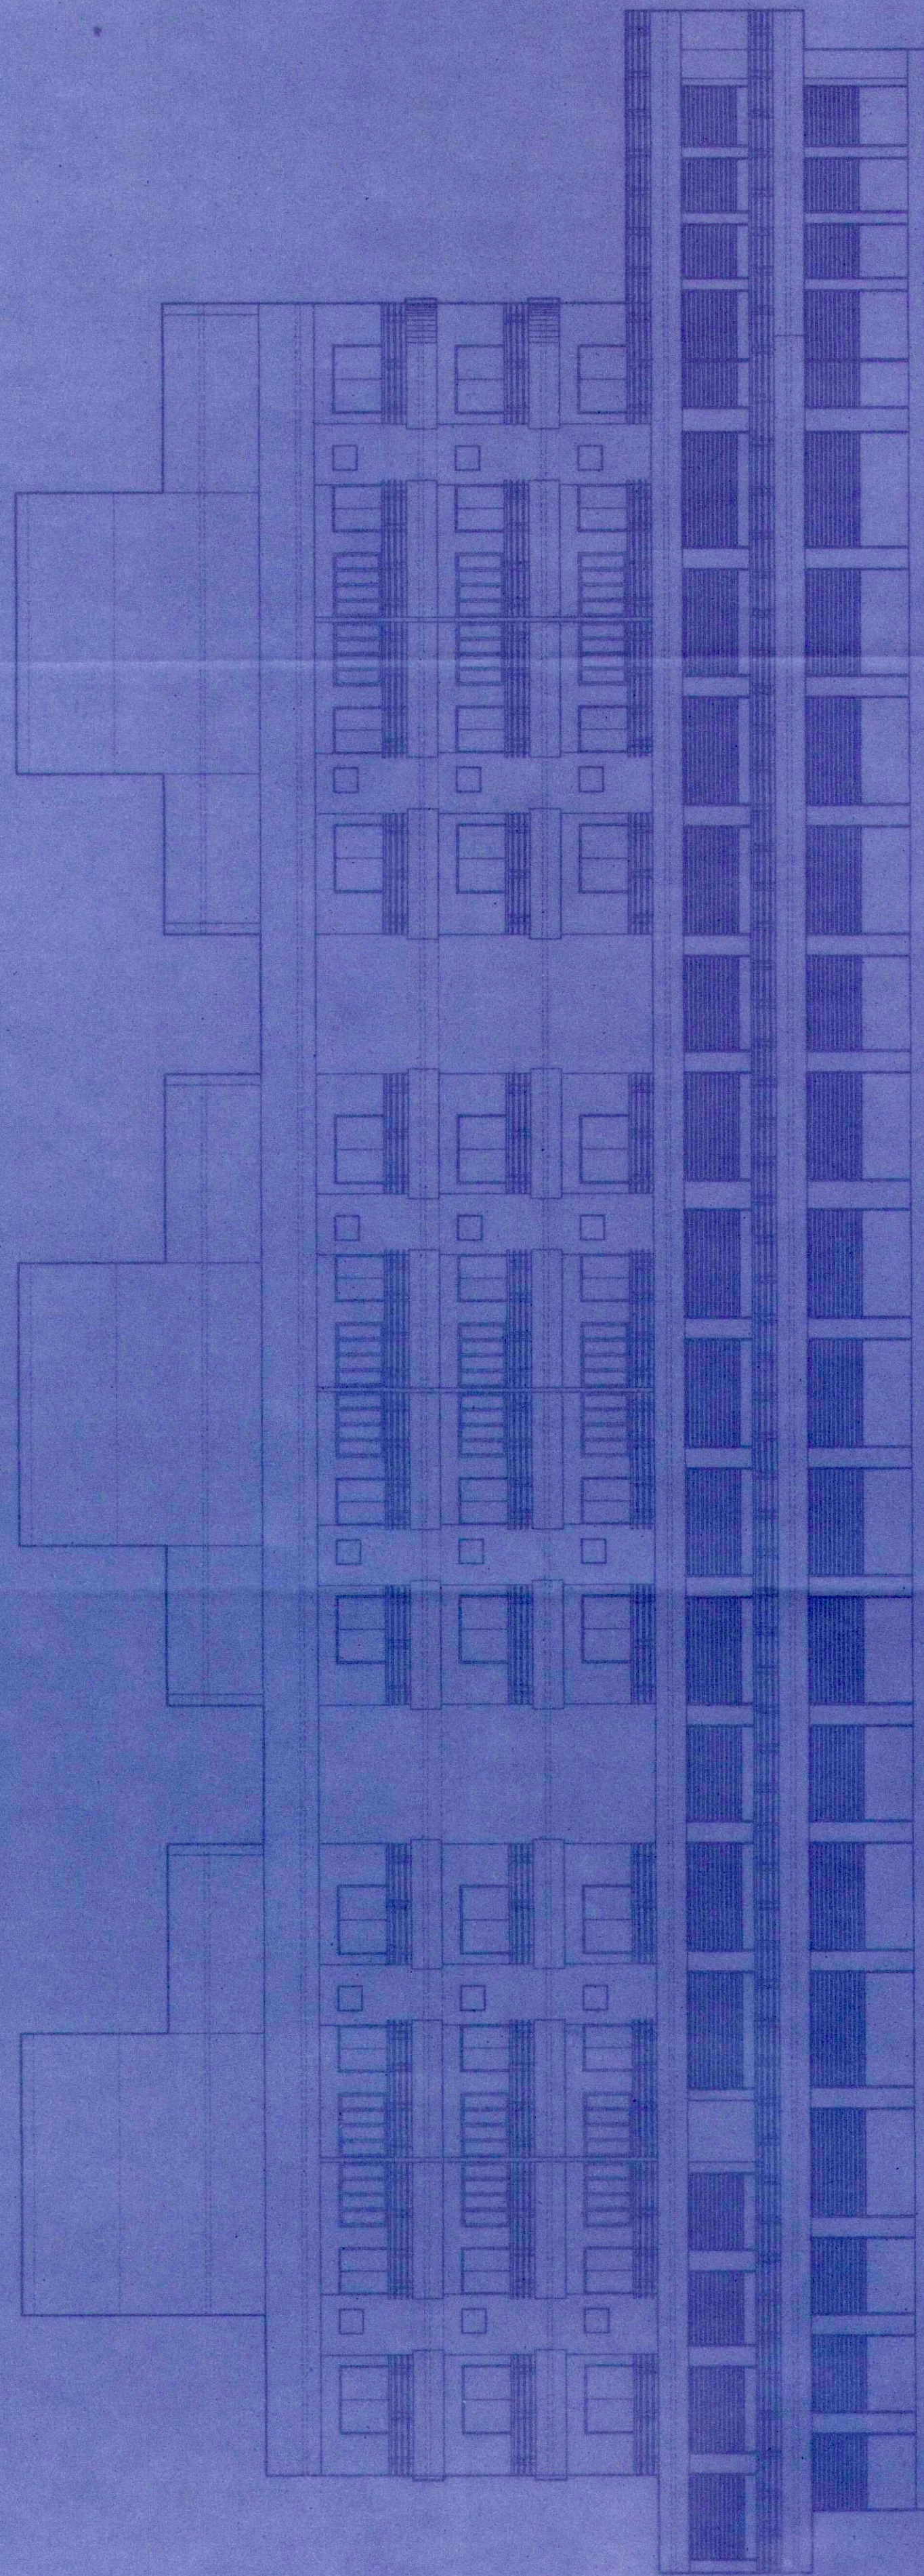

FRONT ELEVATION [TOWER GH1]

SECTION 'AA' [TOWER GH1]

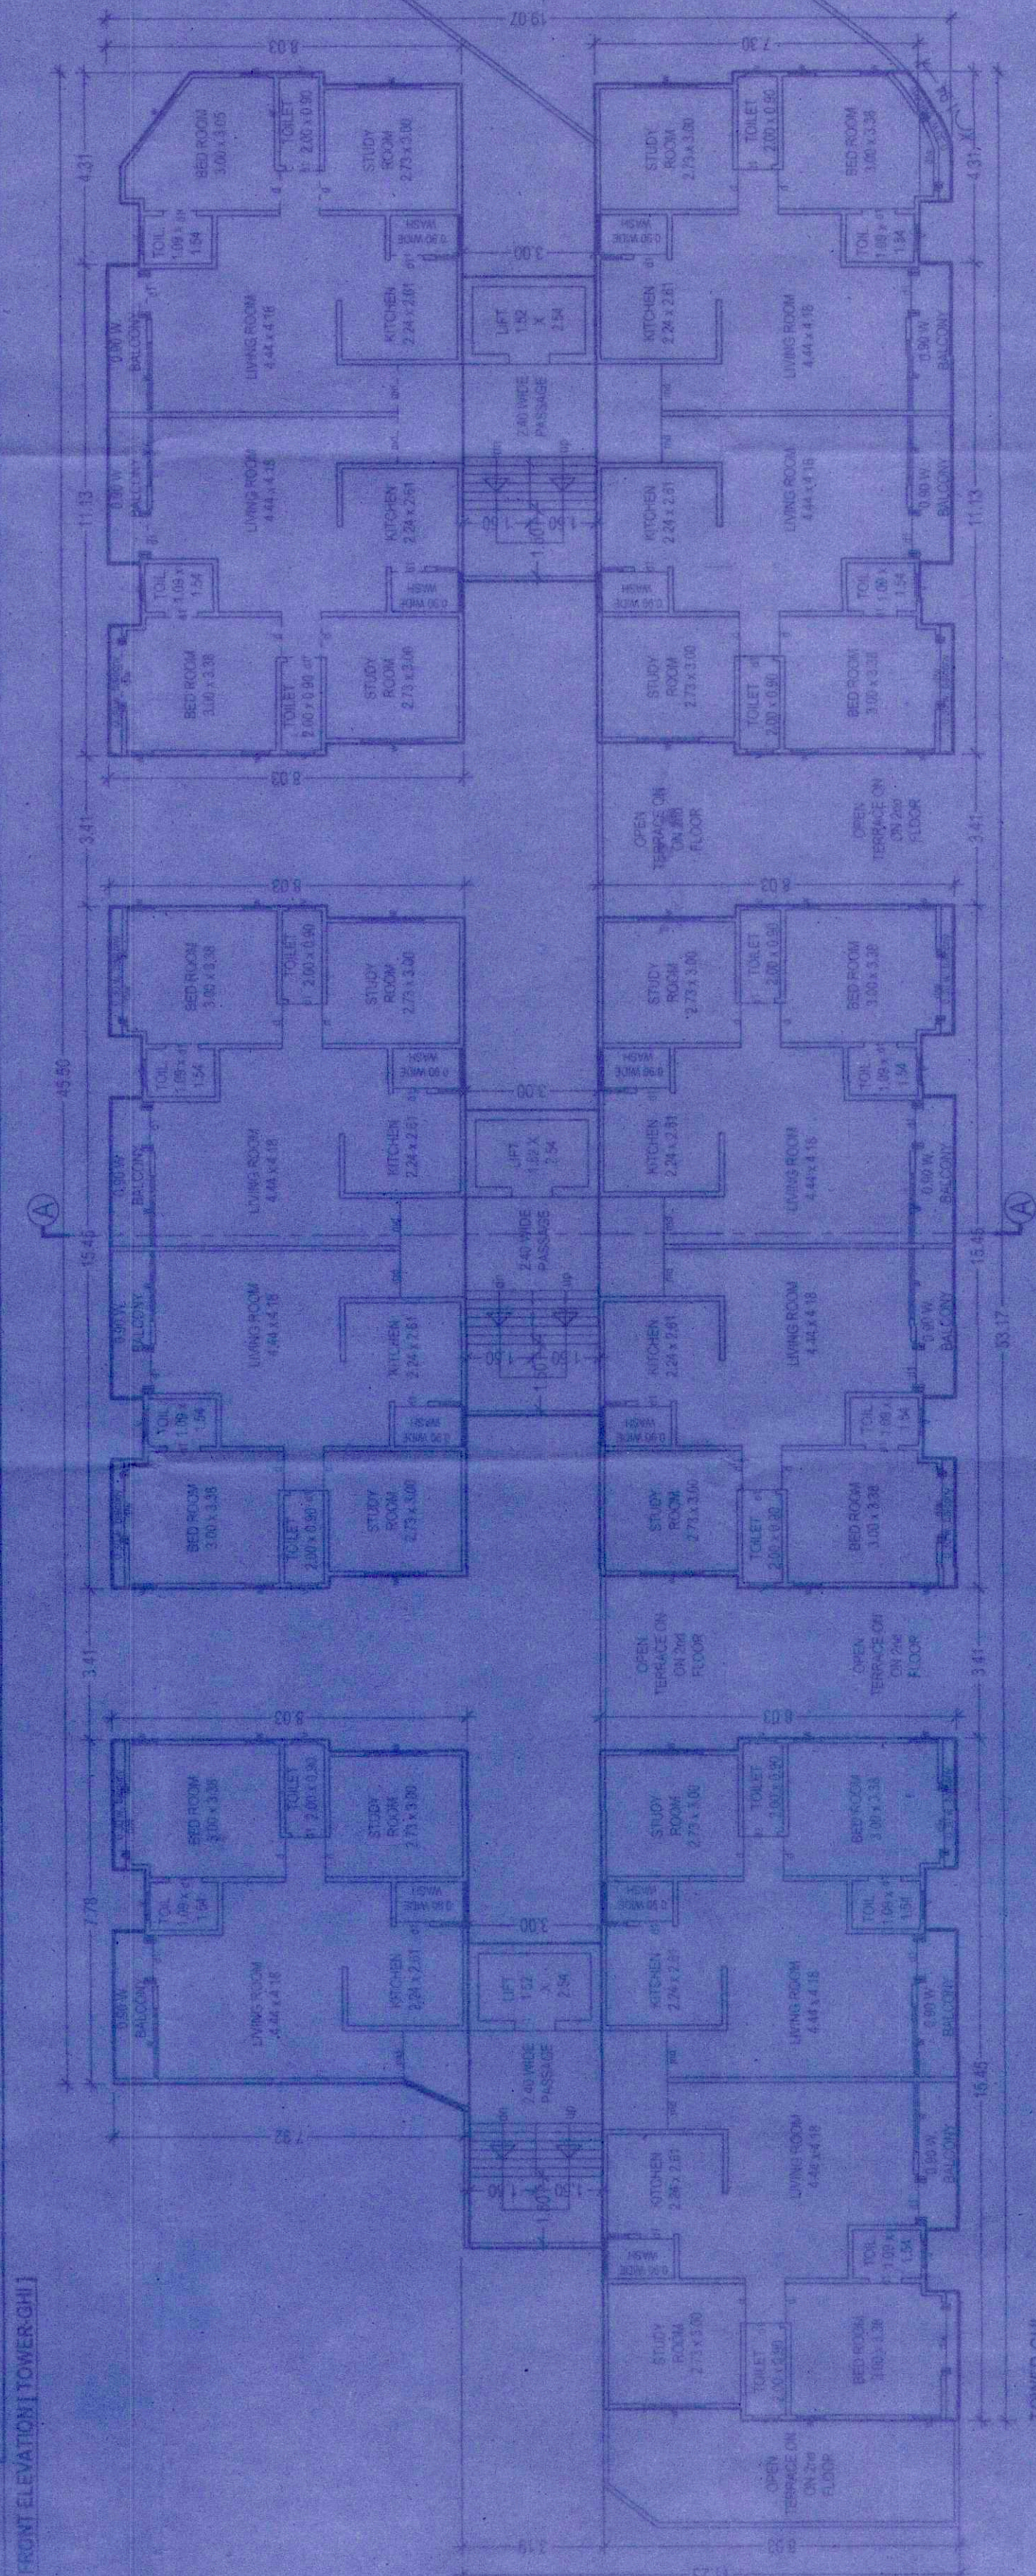

TOWER GH1
2nd TO 4th FLOOR PLAN
BUILT UP AREA = 722.71 SQ.MT.
(RES. 600.24/62/2) = 600.29 SQ.MT.

TOWER GH1
5th FLOOR PLAN
BUILT UP AREA = 364.35 SQ.MT.
(RES. 298.27/64/5) = 298.57 SQ.MT.