PLAN SHOWING PROP. INDUSTRIAL SHED BUILDIND ON RS :-32/2 F.P.NO:53 , PRELIMINARY T.P.S. NO:111 (NIKOL-KATHWADA), MOJE: NIKOL, TA. : AHMEDABAD CITY EAST, DIST. : AHMEDABAD.

SCALE : 1.00 CM = 1.00 MT | **BLOCK - B**

ZONE: INDUSTRIAL ZONE GENERAL (I.G) | **IND. SHED: 16 TO 30**

USE: IND. SHED

AREA TABLE — IN SQ. MTS.

FLOOR	USE	UNIT	FL.AREA	F.S.I AREA	B.UP AREA
GROUND	IND.SHED	15	1292.58	1292.58	1326.08
MAZZANINE	STORE	----	220.10	220.10	220.10
FIRST	IND.SHED	14	1214.46	1214.46	1326.08
TOTAL	IND.SHED	29	2727.14	2727.14	2872.26

SCHEDULE OF OPENING

DOOR	WINDOW	COLOUR NOTE	R.C.C STAIR DETAIL
RS = 2.44 x 2.40	W1 = 1.44 x 1.20	PROP WORK	1.50 MT WIDTH
D1 = 0.91 x 2.10	W2 = 1.22 x 0.60	PROP DRAINAGE	0.30 MT TREAD
	D/V = 0.76 x 0.60		0.16 MT RISER

B.A. AREA CALC.
GR. FL. & FR. FL. — IN SQ.MTS.
82.88 x 16.00 = 1326.08
NET B.A. AREA ON GR. FL. & FR. FL. = 1326.08

F.S.I. AREA CALC. — IN SQ.MTS.
GR. FL.
NET F.S.I. ON GR.FL. = 1326.08
LESS:-
3.19 x 1.50 x 7 = 33.50
NET F.S.I. AREA ON GR.FL. (1326.08 - 33.50) = 1292.58 SQ.MTS.

B.A. & F.S.I. AREA CALC.
MEZZANINE FL. — IN SQ.MTS.
4.73 x 2.97 = 14.05
9.46 x 2.97 x 4 = 112.38
11.28 x 2.97 = 33.50
5.76 x 2.97 = 17.11
2.97 x 4.58 = 13.60
2.97 x 9.92 = 29.46
TOTAL = 220.10
NET B.A. AREA ON MEZZ.FL. = 220.10

B.UP AREA CALC. FOR EACH UNIT BLOCK-A (GR. FL.) — IN. SQ.MTS.

IND. SHED:- 16 TO 24	
4.73 x 3.19	= 15.09
5.48 x 12.81	= 70.20
TOTAL/-	= 85.29
IND. SHED:- 25 ,26 ,27	
5.64 x 3.19	= 17.99
6.39 x 12.81	= 81.56
TOTAL-	= 99.55
IND. SHED:- 28, 29	
3.19 x 4.58	= 14.61
11.20 x 5.33	= 59.70
TOTAL	= 74.31
IND. SHED:- 30	
14.39 x 5.34	= 76.84

B.UP AREA CALC. FOR EACH UNIT BLOCK-A (MEZZ. FL.) — IN. SQ.MTS.

IND. SHED:- 16 TO 24	
4.73 x 2.97	= 14.05
IND. SHED:- 25, 26	
5.64 x 2.97	= 16.75
IND. SHED:- 27	
5.76 x 2.97	= 17.11
IND. SHED:- 28, 29	
2.97 x 4.58	= 13.60
IND. SHED:- 30	
2.97 x 5.34	= 15.85

(UNIT AREA) AREA TABLE

UNIT NO.	GR.FL. B.A	MAZZ.FL. B.A	TOTAL
16	85.29	14.05	99.34
17	85.29	14.05	99.34
18	85.29	14.05	99.34
19	85.29	14.05	99.34
20	85.29	14.05	99.34
21	85.29	14.05	99.34
22	85.29	14.05	99.34
23	85.29	14.05	99.34
24	85.29	14.05	99.34
25	99.55	16.75	116.30
26	99.55	16.75	116.30
27	99.55	17.11	116.66
28	74.31	13.60	87.91
29	74.31	13.60	87.91
30	76.84	15.86	92.70
TOTAL	1291.72	220.12	1511.84

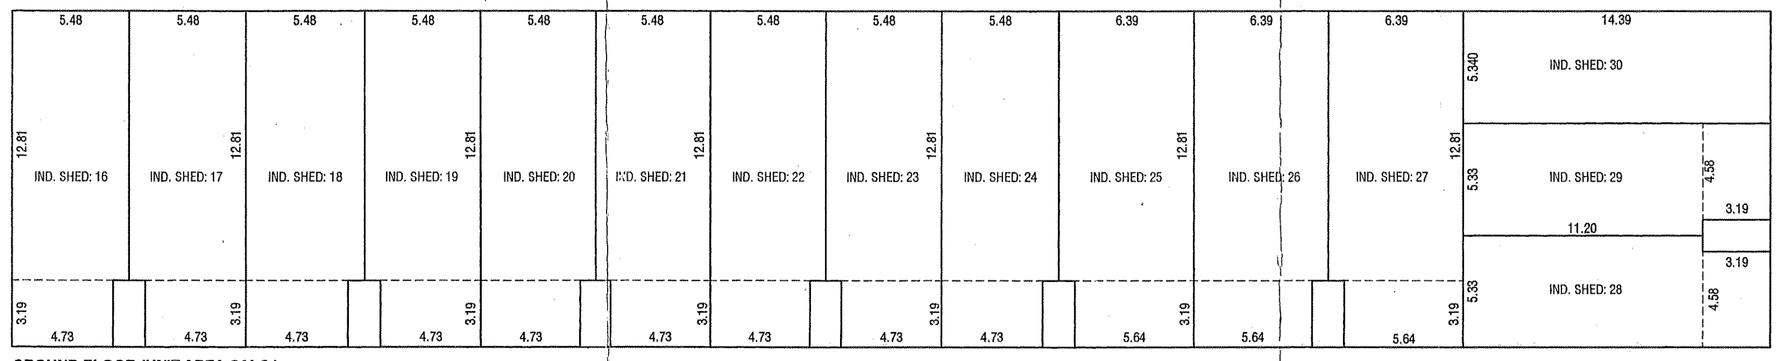

GROUND FLOOR (UNIT AREA CALC.)
SCALE:- 1.00 CM. = 2.00 MT.

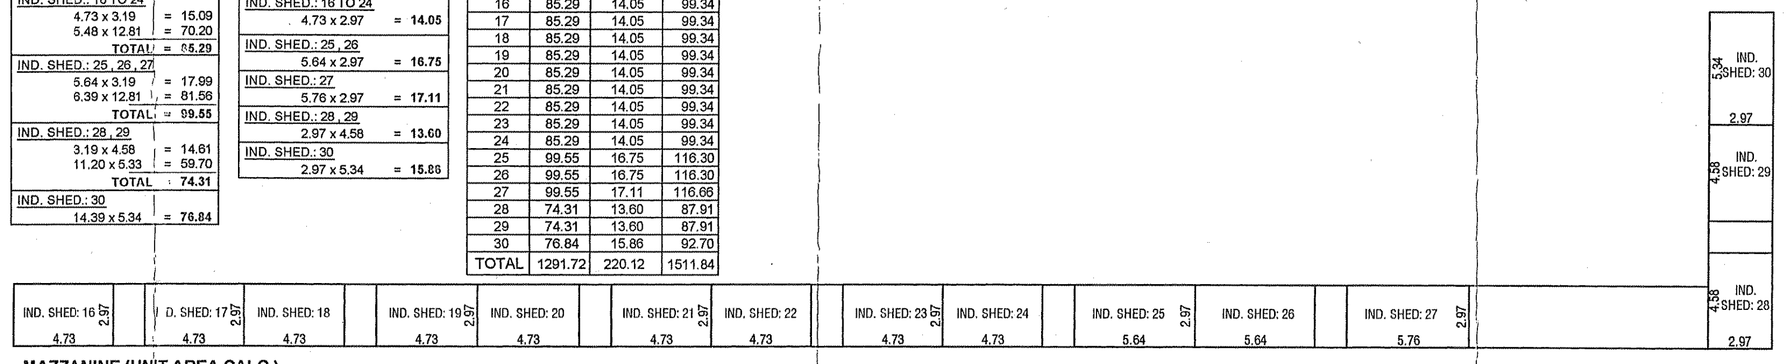

MAZZANINE (UNIT AREA CALC.)

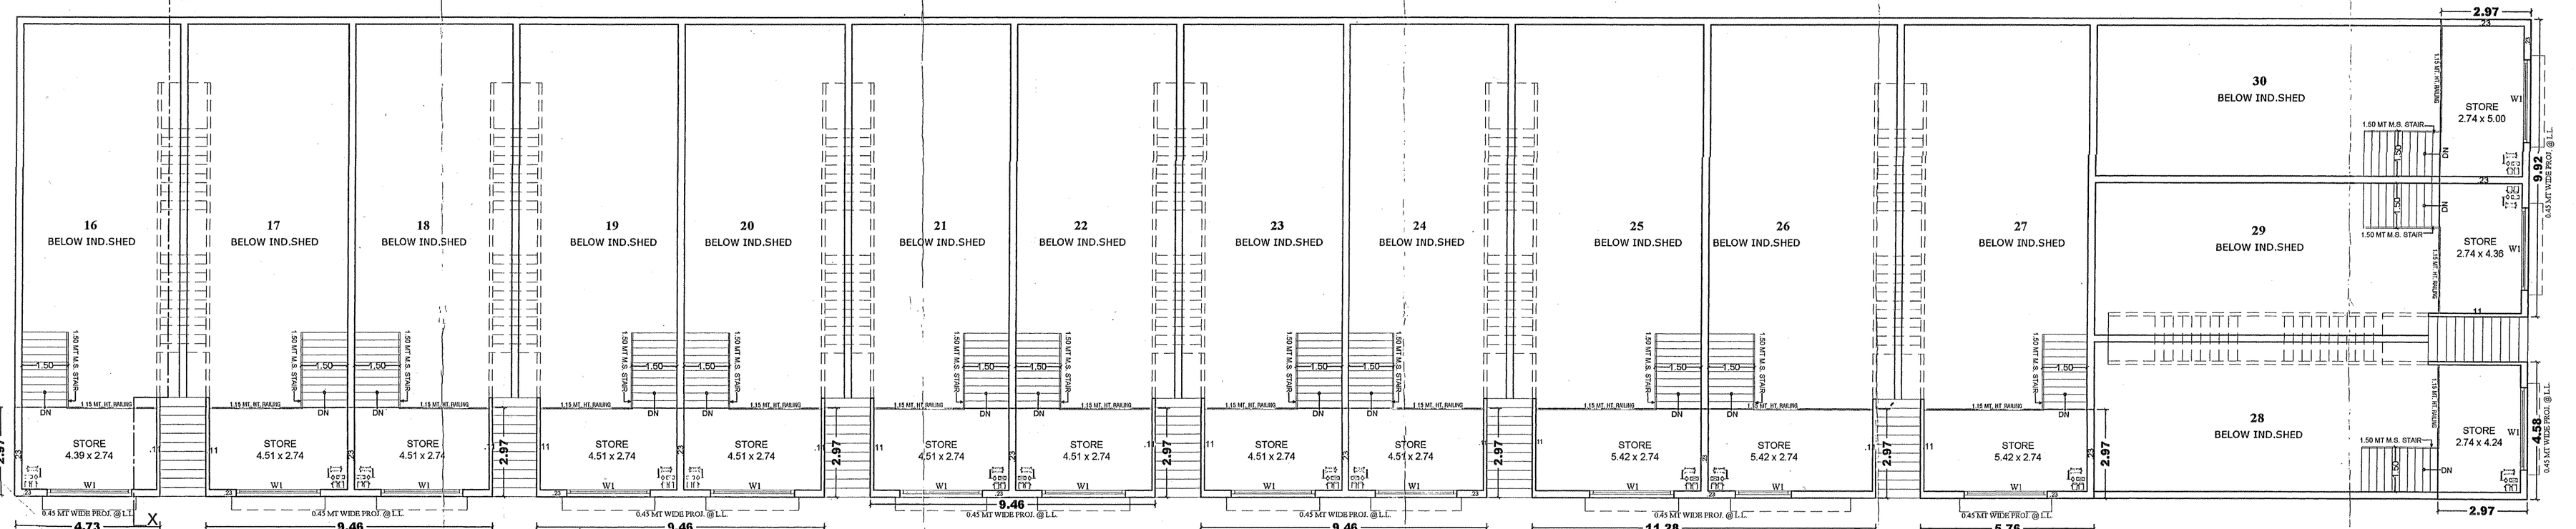

MAZZANINE FLOOR PLAN

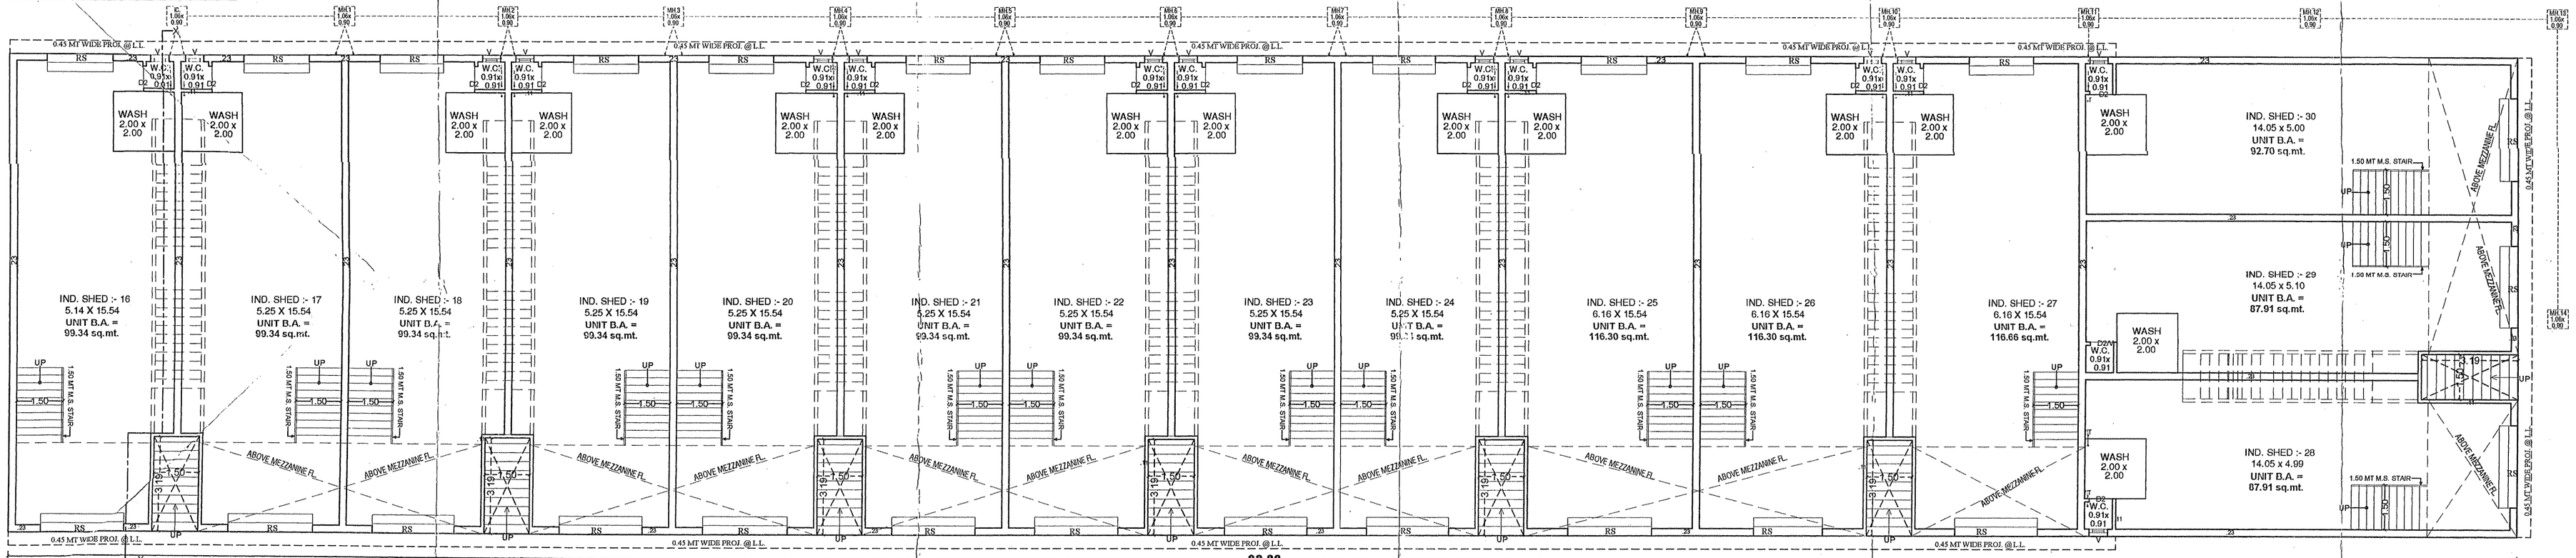

GROUND FLOOR PLAN

Date : 16/10/15

આથી સિક્કા સાથે સાથે કુપ્રિસિક્કા વિનાના બધા કામો ૪.
બાંધકામ(પ્લાન)ની મંજુરી તા-૧૧-૧૦-૧૫ ના રોજ સુધીમાં અંકાયેલી
બધાં જોગ સાથે મુજબની બધા બાંધકામો હાલ પૂરતાં રદ્દ કરવામાં આવે
છે.

BIODHI DEVELOPERS
LIC No. DEV218150320
AGHISH P. PATEL
Sanidhya, Nr. Reliance Petrol Pump,
S.P. Ring Road, Vastral,
Ahmedabad-382418.
DEVELOPER

OWNER

N. P. PARMAR
B. E. (Civil)
AMC/Lic No. SD-0360160916
10, Pathik Society,
Naranpura, Ahmedabad - 13
ST-ENGINEER

Yogesh P. Panchal
Eng.Lic.No. 060109416/1
6, Bulbul Sheth's Wadi,
Hariom Society, N.H.No.8,
Odhav, AHMEDABAD.
ENGINEER

Yogesh P. Panchal
C.O.W.Lic No. 0338090416R1
6, Bulbul Sheth's Wadi,
Hariom Society, N.H.No.8,
Odhav, AHMEDABAD.
C.O.W.

APPROVAL OF DRAWINGS AND ACCEPTANCE OF ANY STATEMENT, DOCUMENTS, STRUCTURAL REPORT, STRUCTURAL DRAWINGS, SPECIFICATIONS AND CALCULATIONS BY THE COMPETENT AUTHORITY SHALL NOT DISCHARGE THE OWNER, ENGINEER, ARCHITECT, CLERK OF WORKS/SITE SUPERVISOR, STRUCTURAL DESIGNER, DEVELOPER, OWNER FROM THEIR RESPONSIBILITIES, IMPOSED UNDER THE ACT, THE DEVELOPMENT CONTROL REGULATIONS AND THE LAWS OF TORT AND LOCAL ACTS.
LIABILITY (U.O.C.R. 3.3.1) :-
THE GRANT OF THE PERMISSION/ DEVELOPMENT PERMISSION GRANTED WITHOUT PREJUDICE TO THESE REGULATIONS, ANY PERSON UNDERTAKING ANY DEVELOPMENT WORK SHALL CONTINUE TO BE WHOLLY AND SOLELY LIABLE FOR ANY INJURY OR DAMAGE OR LOSS WHATSOEVER THAT MAY BE CAUSED TO ANY ONE IN OR AROUND THE AREA DURING SUCH CONSTRUCTION AND NO LIABILITY WHATSOEVER, IN THIS REGARD SHALL BE CAST ON THE AUTHORITY

Ahmedabad Municipal Corporation
Zone: East
Case No. : 2015/NTIVE/21/2015/GDR/A3928/R0/M1
Proposed as per terms and condition mentioned in the Commencement Certificate
Raja Chithi Number : 5602/120315/A3928/R0/M1
Date : 19/10/2015

Asst. T.D.O./Asst. E.O. (Civic Center)
R.K. Yadvi Dy T.D.O. East
Dy. T.D.O.
T.P.S.P.S. (T.D.O.)
AUTHORITY