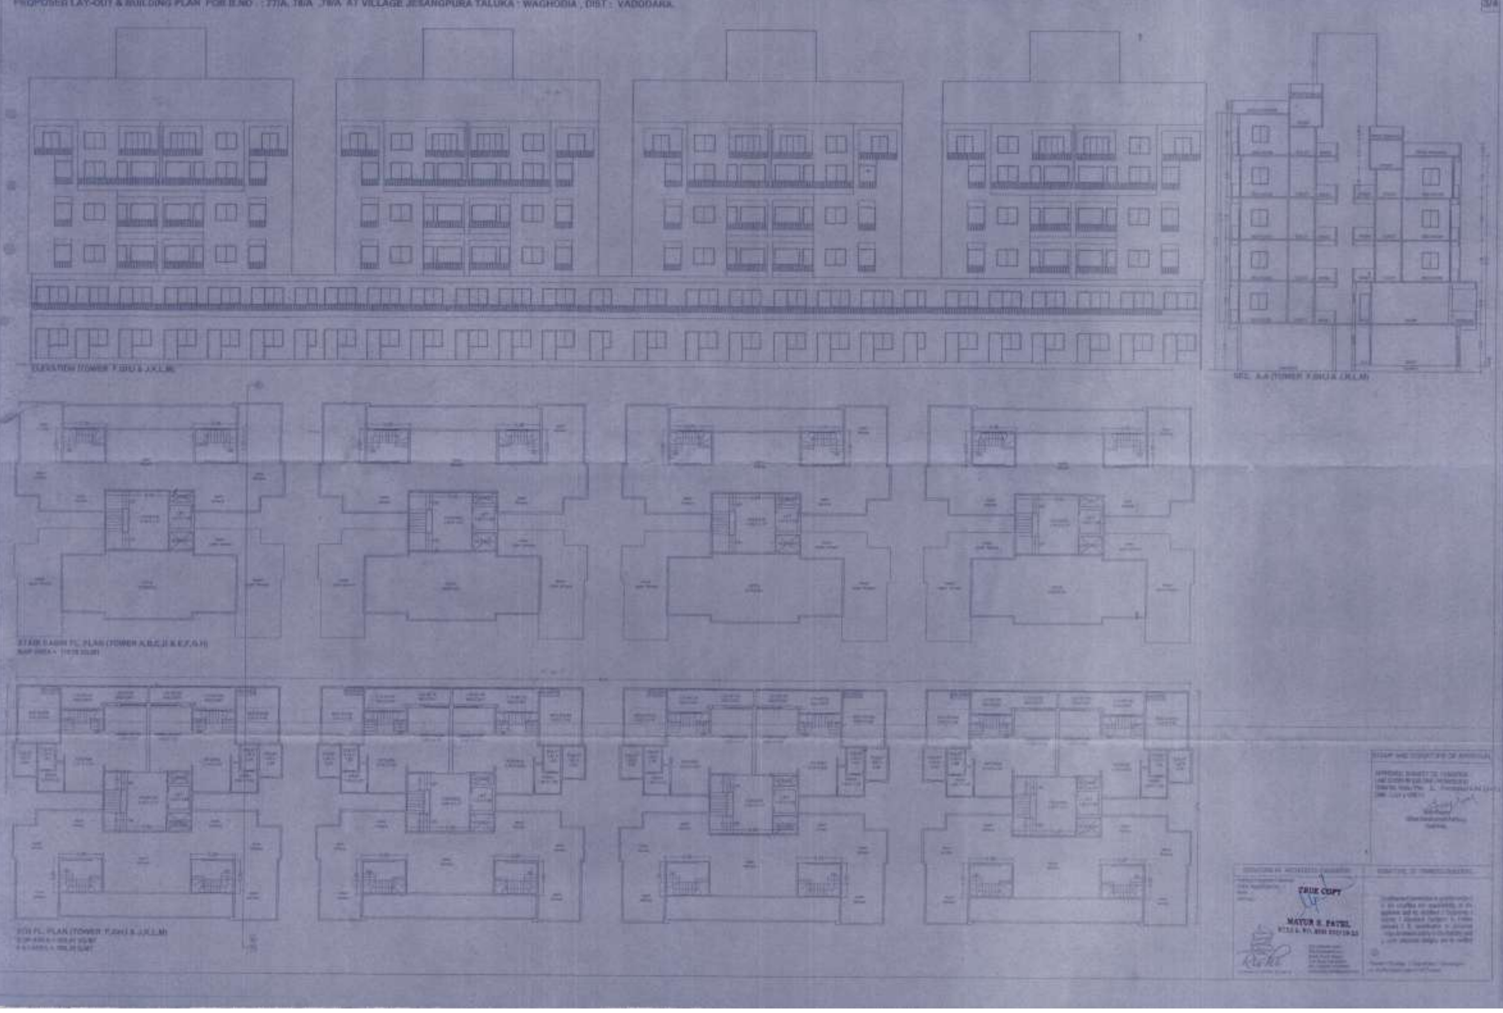PROPOSER LAY-OUT & BUILDING PLAN FOR S.NO : 77/A, 78/A ,79/A AT VILLAGE JESANGPURA TALUKA : WAGHODIA , DIST : VADODARA.