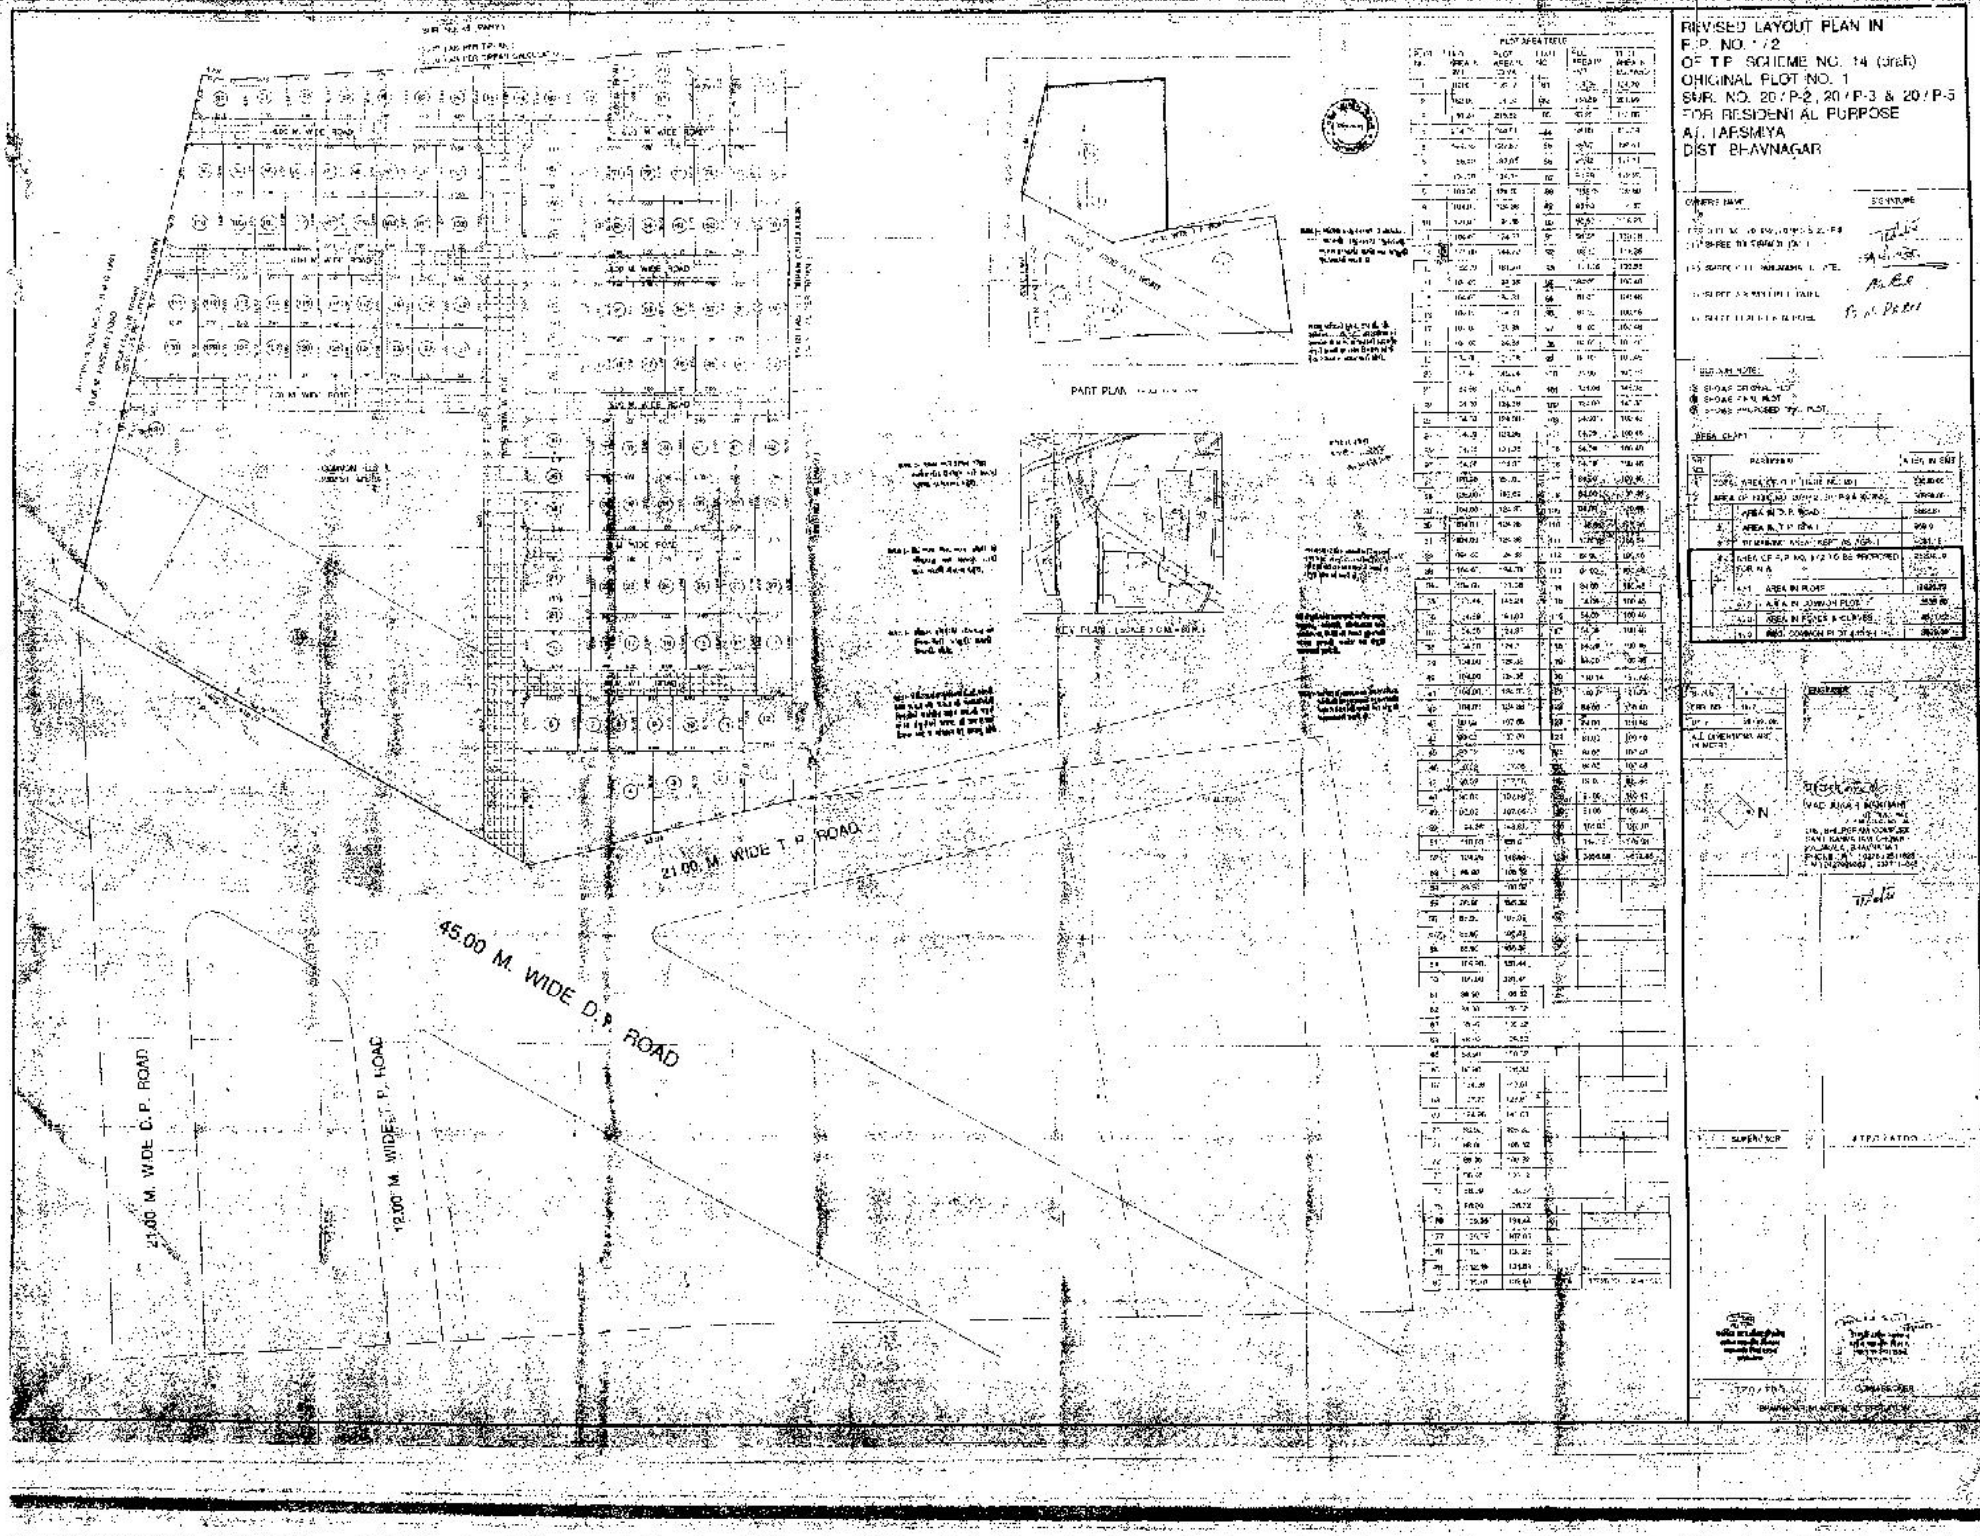
REVISED LAYOUT PLAN IN
F.P. NO. 172
OF T.P. SCHEME NO. 14 (Sihor)
ORIGINAL PLOT NO. 1
S.N.R. NO. 20/P-2, 20/P-3 & 20/P-5
FOR RESIDENTIAL PURPOSE
AT. TARSMIYA
DIST. BHAVNAGAR
PART PLAN
KEY PLAN
21.00 M. WIDE T.P. ROAD
45.00 M. WIDE D.P. ROAD
21.00 M. WIDE D.P. ROAD
12.00 M. WIDE T.P. ROAD
N