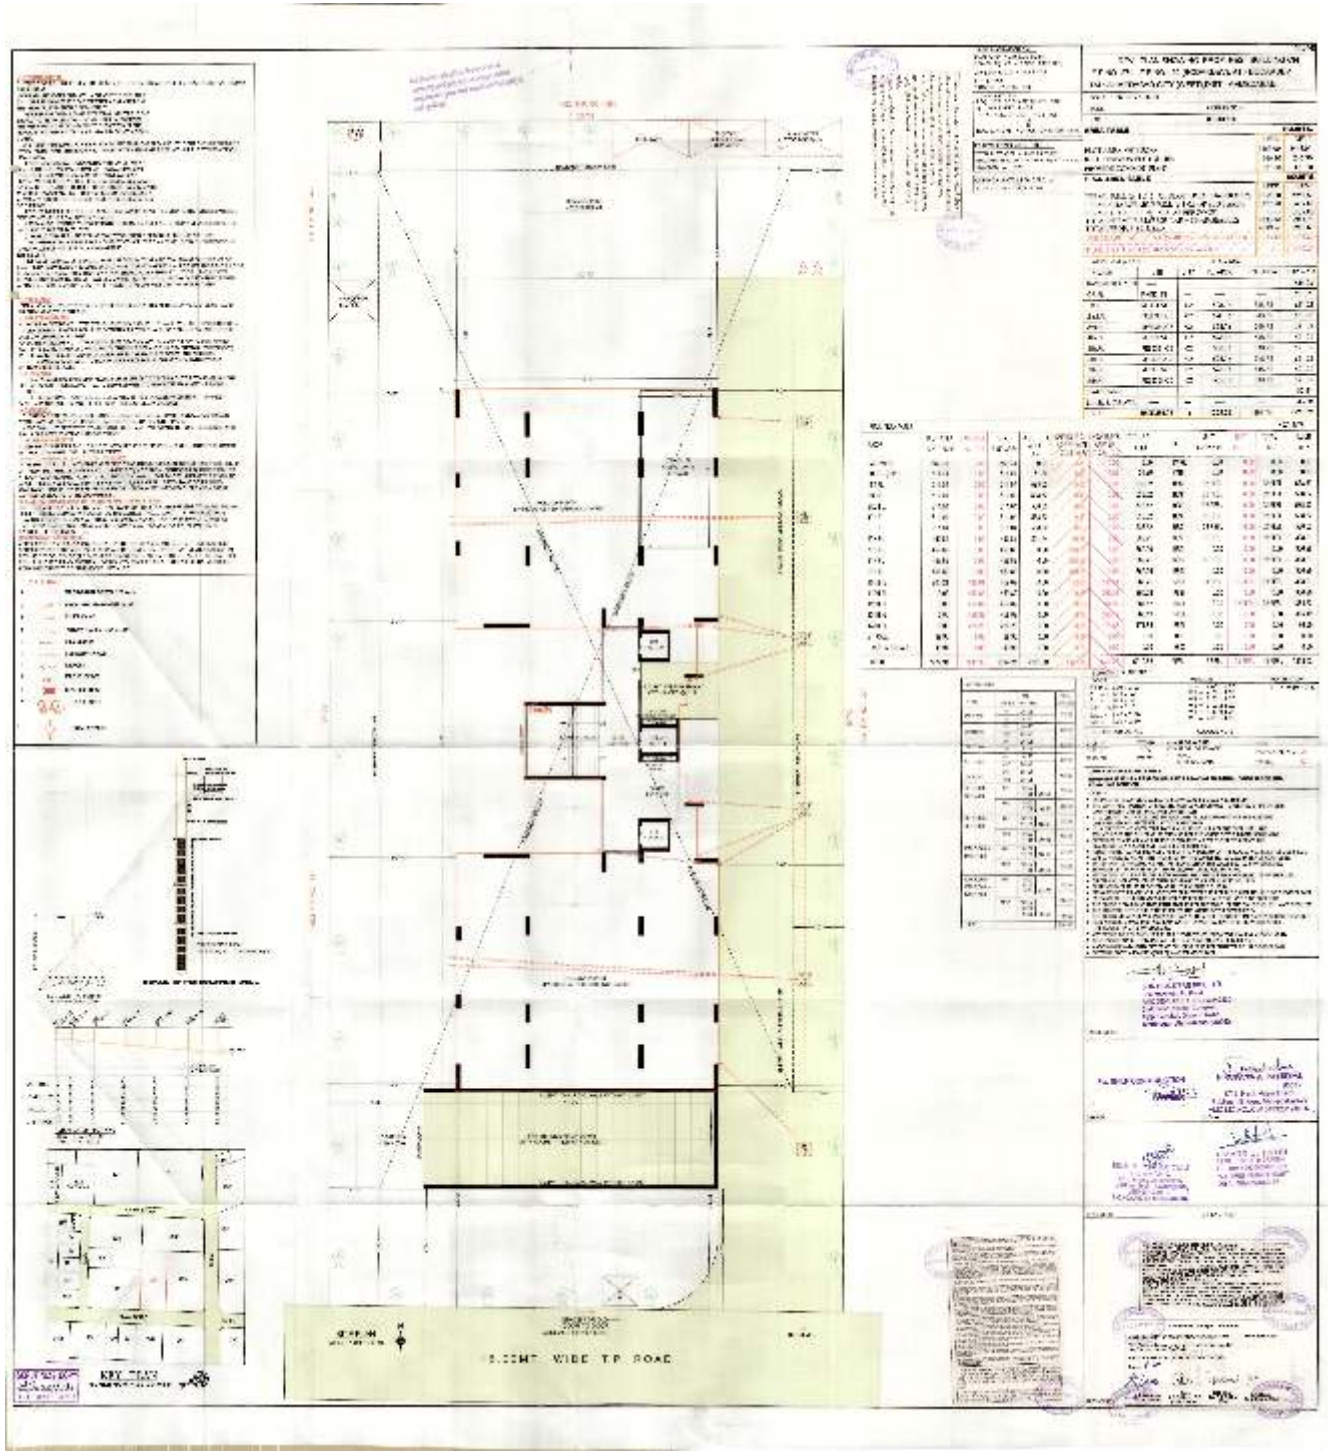
9.00MT WIDE T.P. ROAD