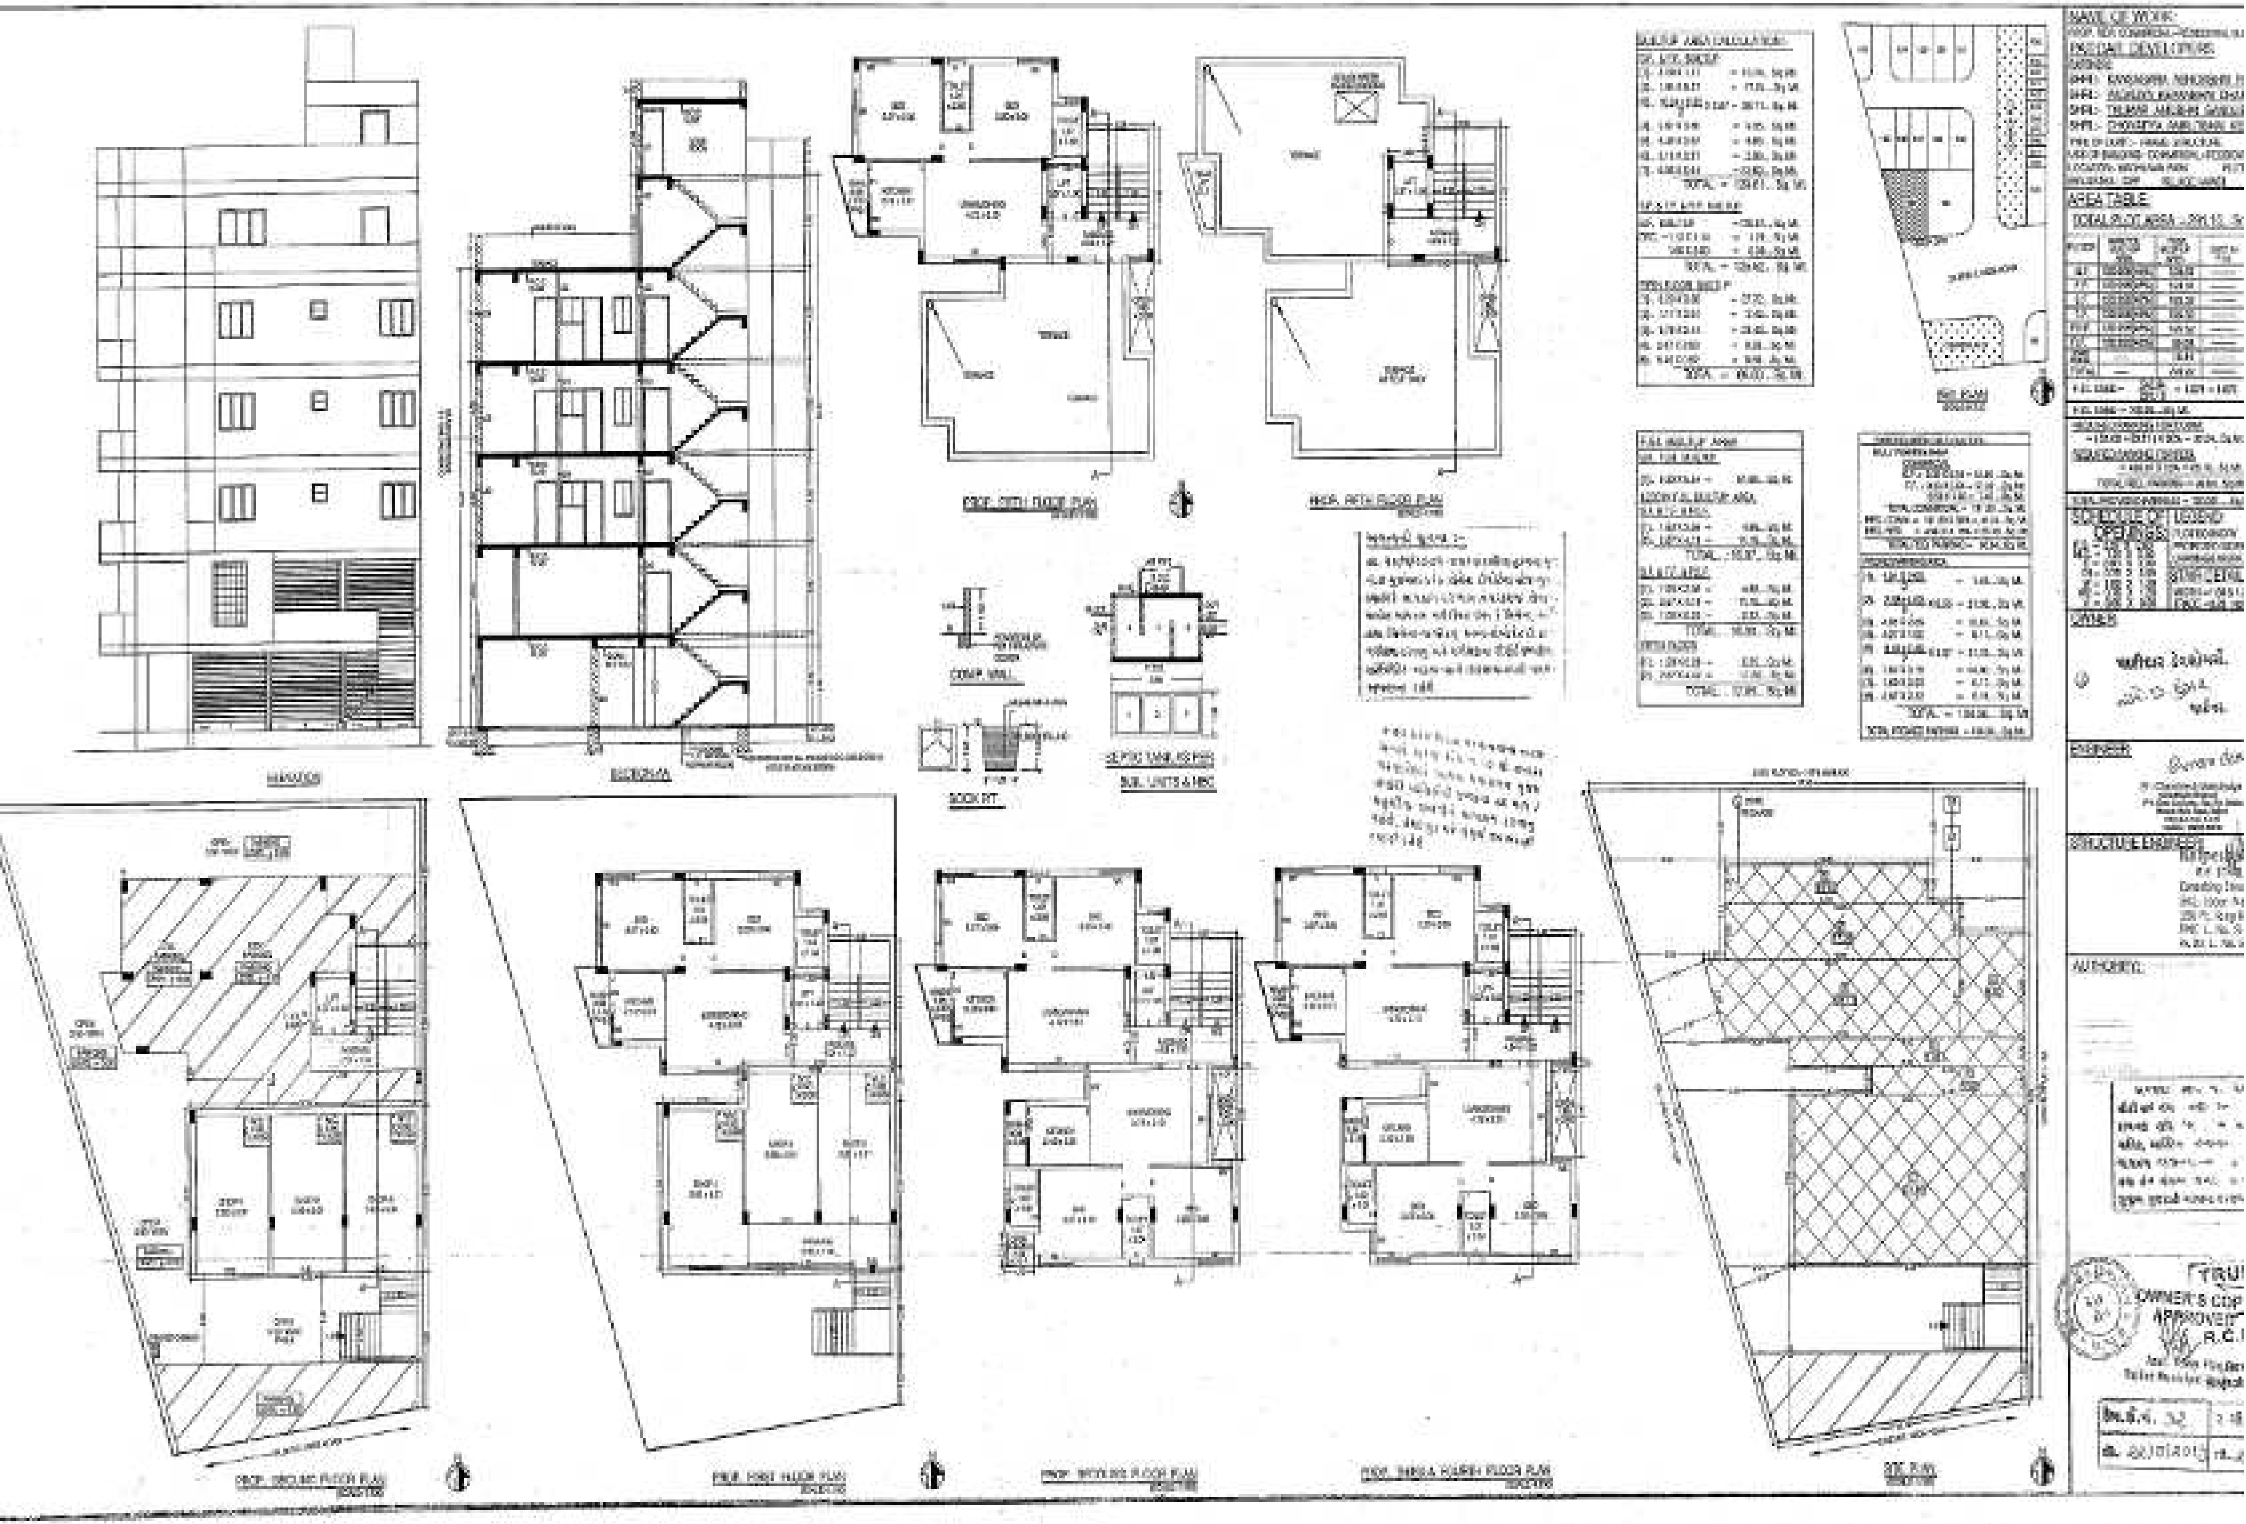
ELEVATION
SECTION-AA
PROP. SIXTH FLOOR PLAN
COMP. WALL
SOAK PIT
SEPTIC TANK AS PER
PROP. FIRST FLOOR PLAN
PROP. SECOND FLOOR PLAN
PROP. THIRD & FOURTH FLOOR PLAN
SITE PLAN
NAME OF WORK:
AREA TABLE
SCHEDULE OF OPENINGS
LEGEND
OWNER
ENGINEER
STRUCTURE ENGINEER
AUTHORITY
OWNER'S COPY
APPROVED