

NAME OF WORK

REV. RESI. HIGH RISE BUILDING PLAN

OWNER'S NAME SOHAM DEVELOPERS PARTNERS

SHRI MAHESHKUMAR SHAMJIBHAI BOPALIYA & ETC.

USE OF PLOT RESIDENCE (HIGH RISE)

LOCATION : SADHUVASVANI ROAD

VILLAGE : RAIYA T.P.S. NO. : 4 (RAIYA)

CITY : RAJKOT O.P. NO. : 23/P

PLOT NO. : 20 F.P. NO. : 472

SR. NO. : 103/1/P HOU. NO.(OLD) : 12/0451/0106/000

WARD NO. : 9 HOU. NO.(NEW) : 23/27143/000/x00

OWNER SOHAM DEVELOPERS PARTNERS

X...
M.S. Patel

ENGINEER

Signature

RACHANA PLANNING

C.M. SHINGALA

201, OM COMPLEX, BHAKTINAGAR

ST. CIRCLE, TAGORE ROAD, RAJKOT

R.M.C. LIC. NO. :- E 143

RUDA LIC. NO. :- E158

AUTHORITY

Signature

Kalpesh J. Satasiya

B.E. (Civil), M. Tech. (Str.)

Consulting Structural Engineer


342, Iscon Mall,

150 Ft. Ring Road-RAJKOT.

RMC L. No. S-115

RUDA L. No. ST-72

9.00 M. W. R O A D

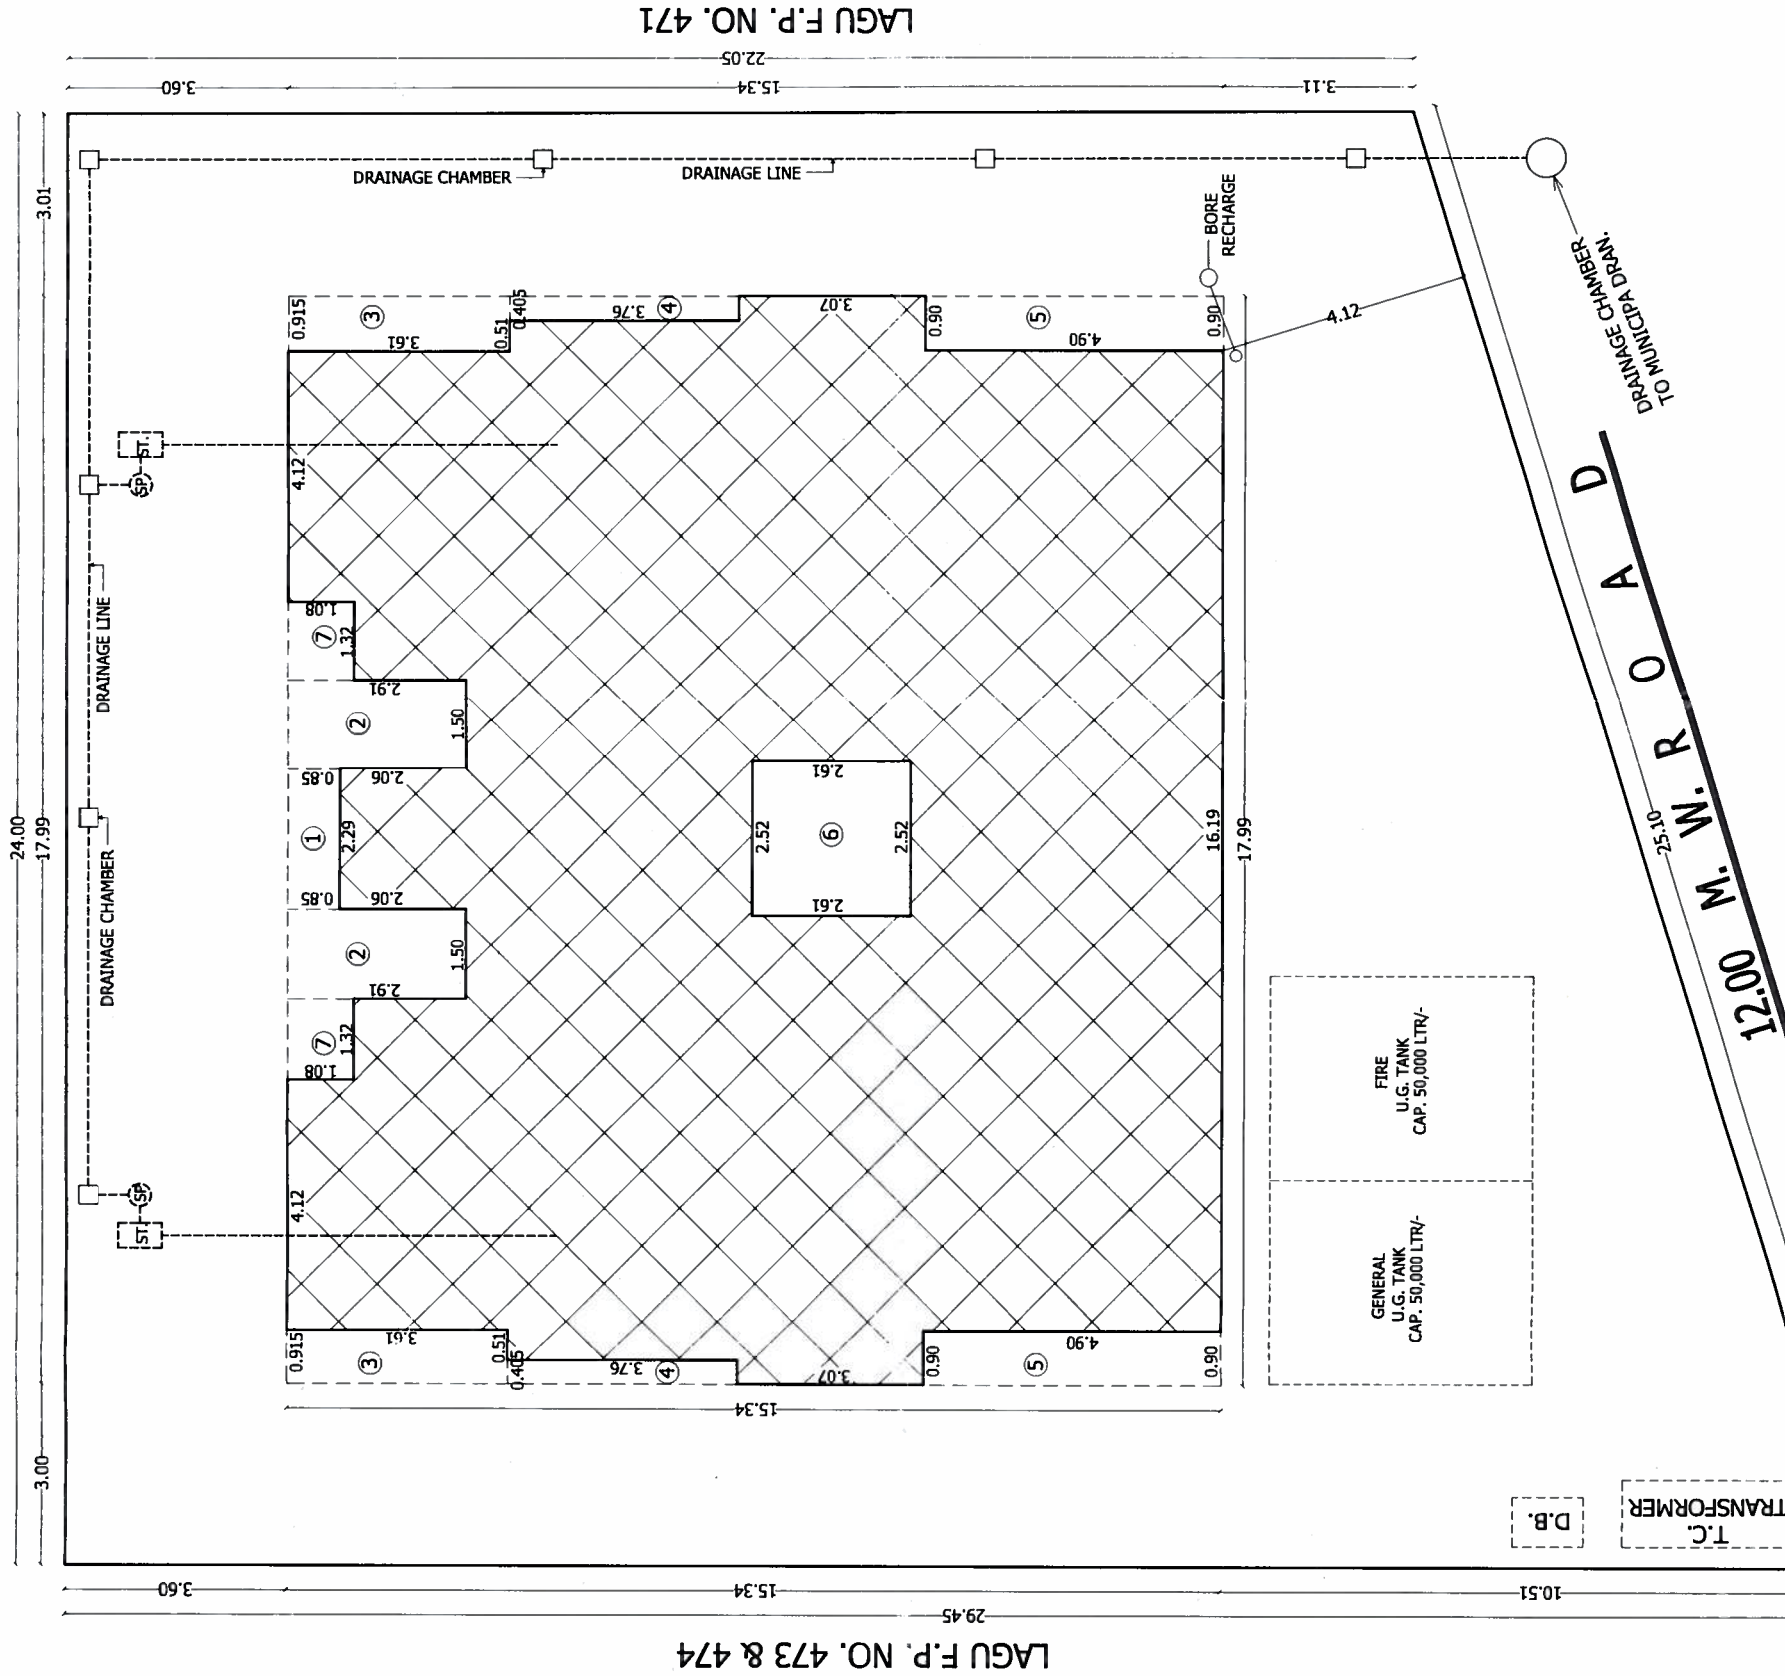

SIET PLAN
SCALE 1:100

