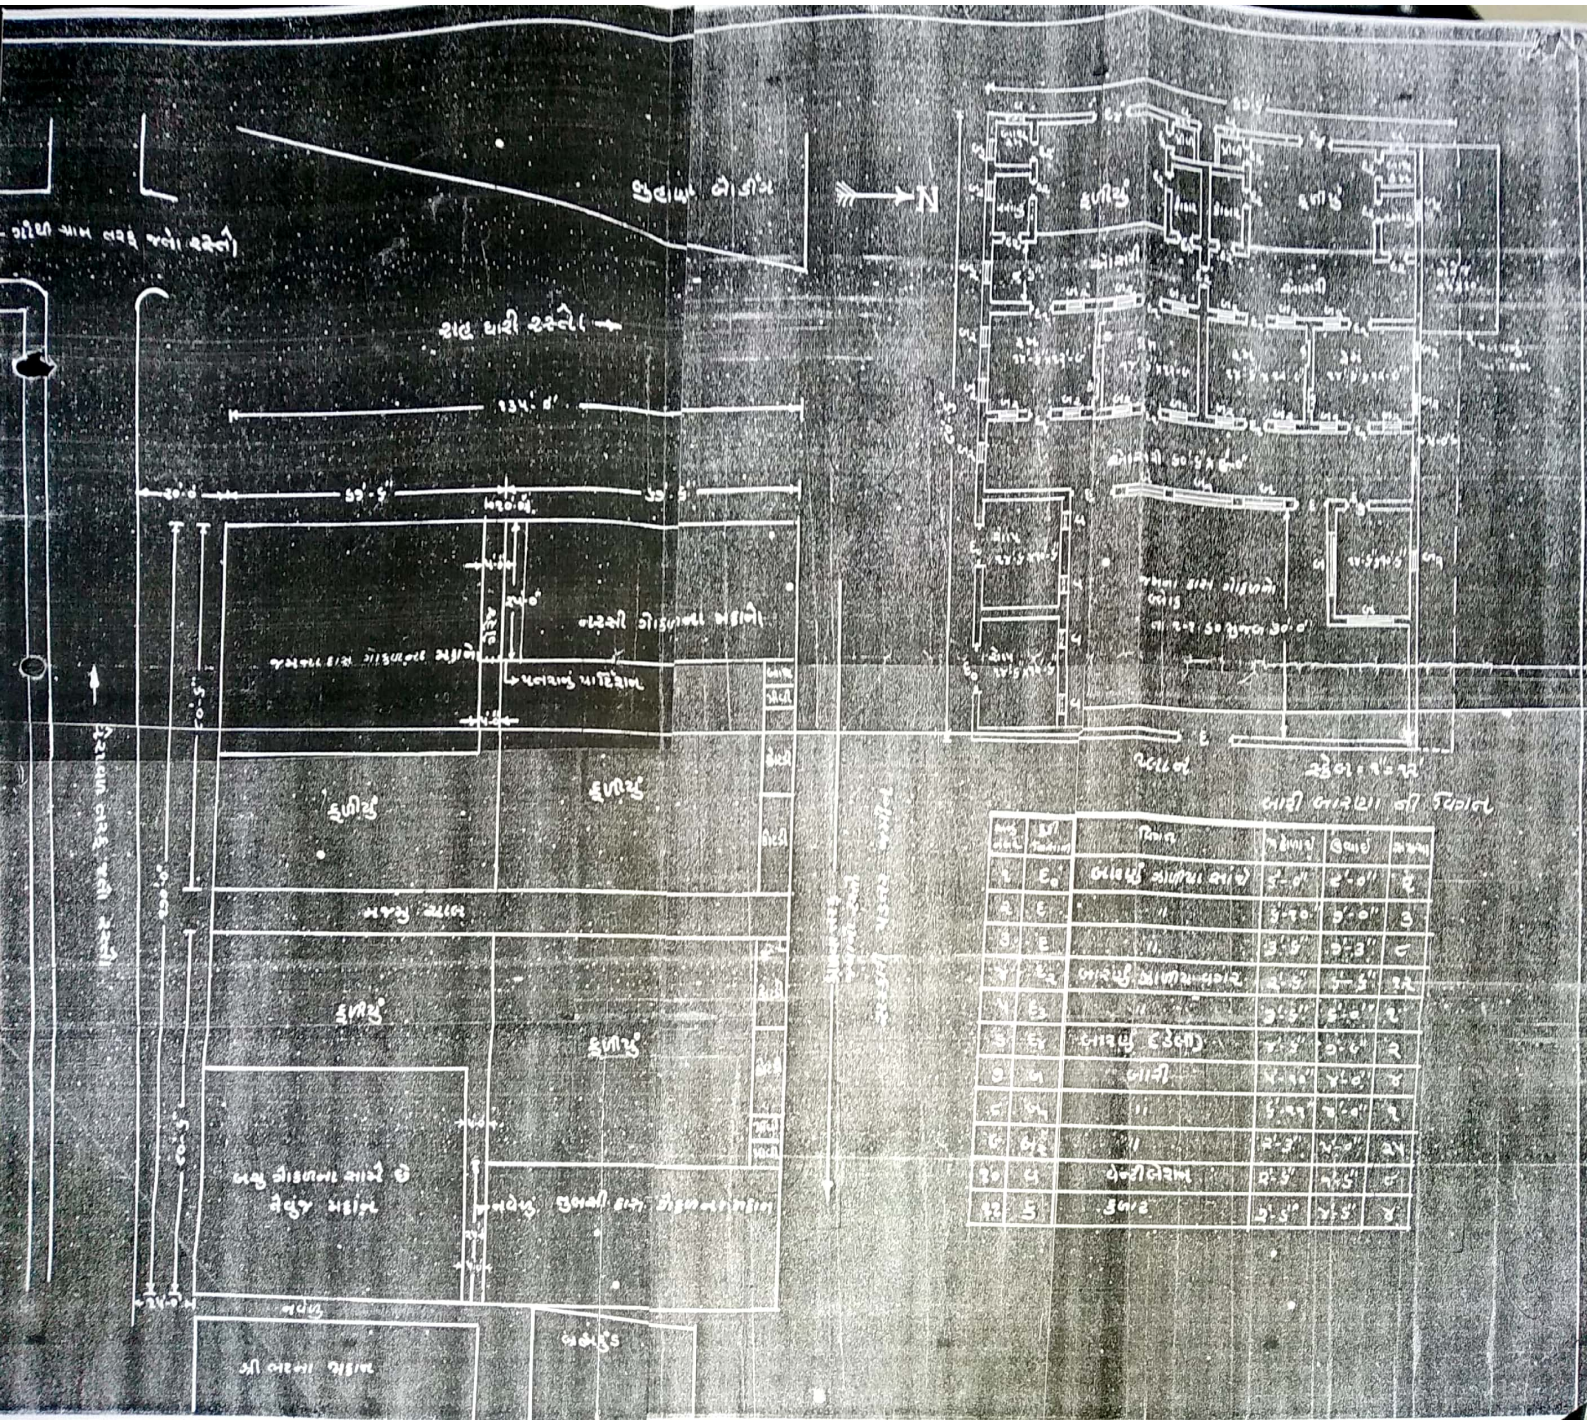

Scanned by CamScanner

PRODUCED BY AN AUTODESK EDUCATIONAL PRODUCT

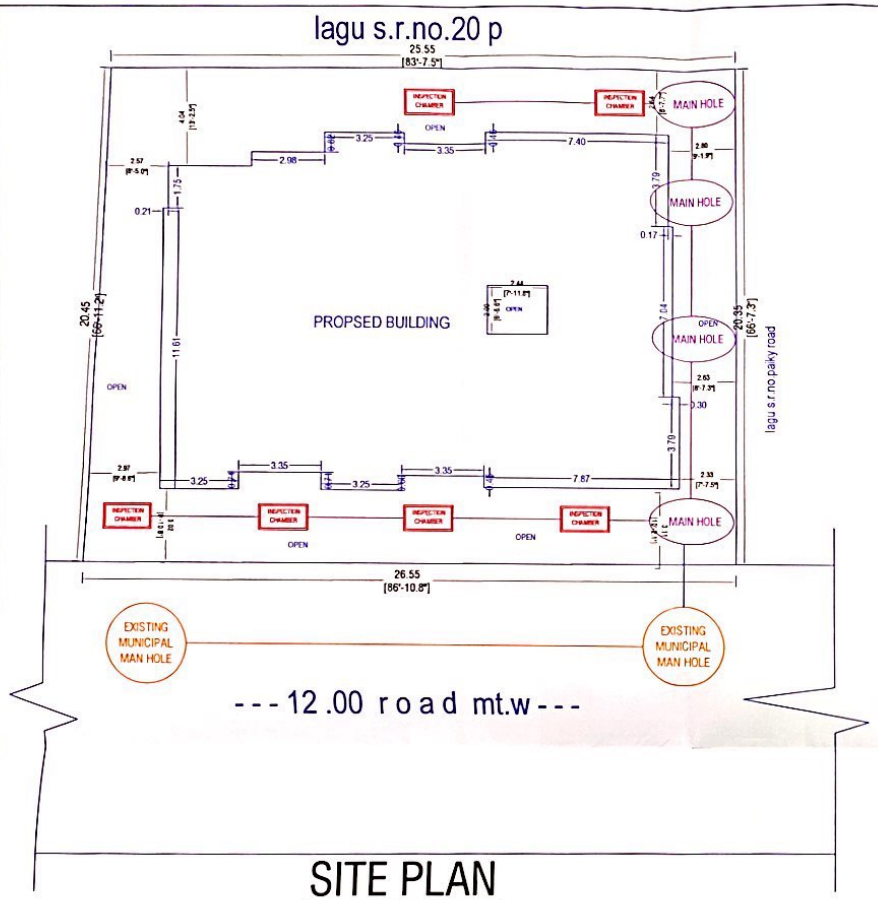

SITE PLAN

SCALE :- (1:200)

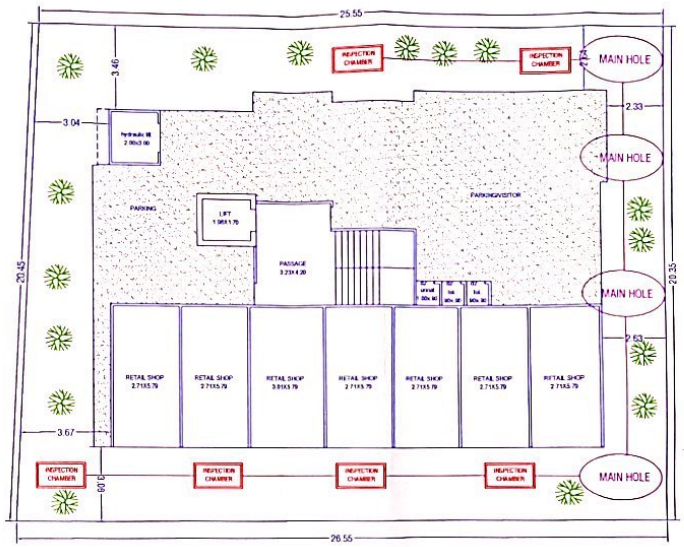

GROUND FLOOR PLAN

TITLE

PLAN SHOWS THE PROPOSED COMR + RESI. BUILDING DRAINGE LINE CONSTRUCTION FOR

SHREE :- *BHARATBHAI TULSIDASH SOLANKI*
RAJESHBHAI HASMUKHBHAI SOLANKI

ON CITY.S.R NO.:-20/P (___)

AT:-GAMTAL AREA,JUNAGADH
TA:-JUNAGADH DI:-JUNAGADH

OWNER

Rajesh Solanki

ENGINEER

AMIT A. GHARDESIA
JMC Approved ENG.
JMC Lic. No.EOR-11,
211, PRIZAM COMPLEX,
OPP. S. T. BUS STAND,
JUNAGADH - 362 001

AUTHORITY

PRODUCED BY AN AUTODESK EDUCATIONAL PRODUCT

PRODUCED BY AN AUTODESK EDUCATIONAL PRODUCT

PRODUCED BY AN AUTODESK EDUCATIONAL PRODUCT

Scanned with CamScanner