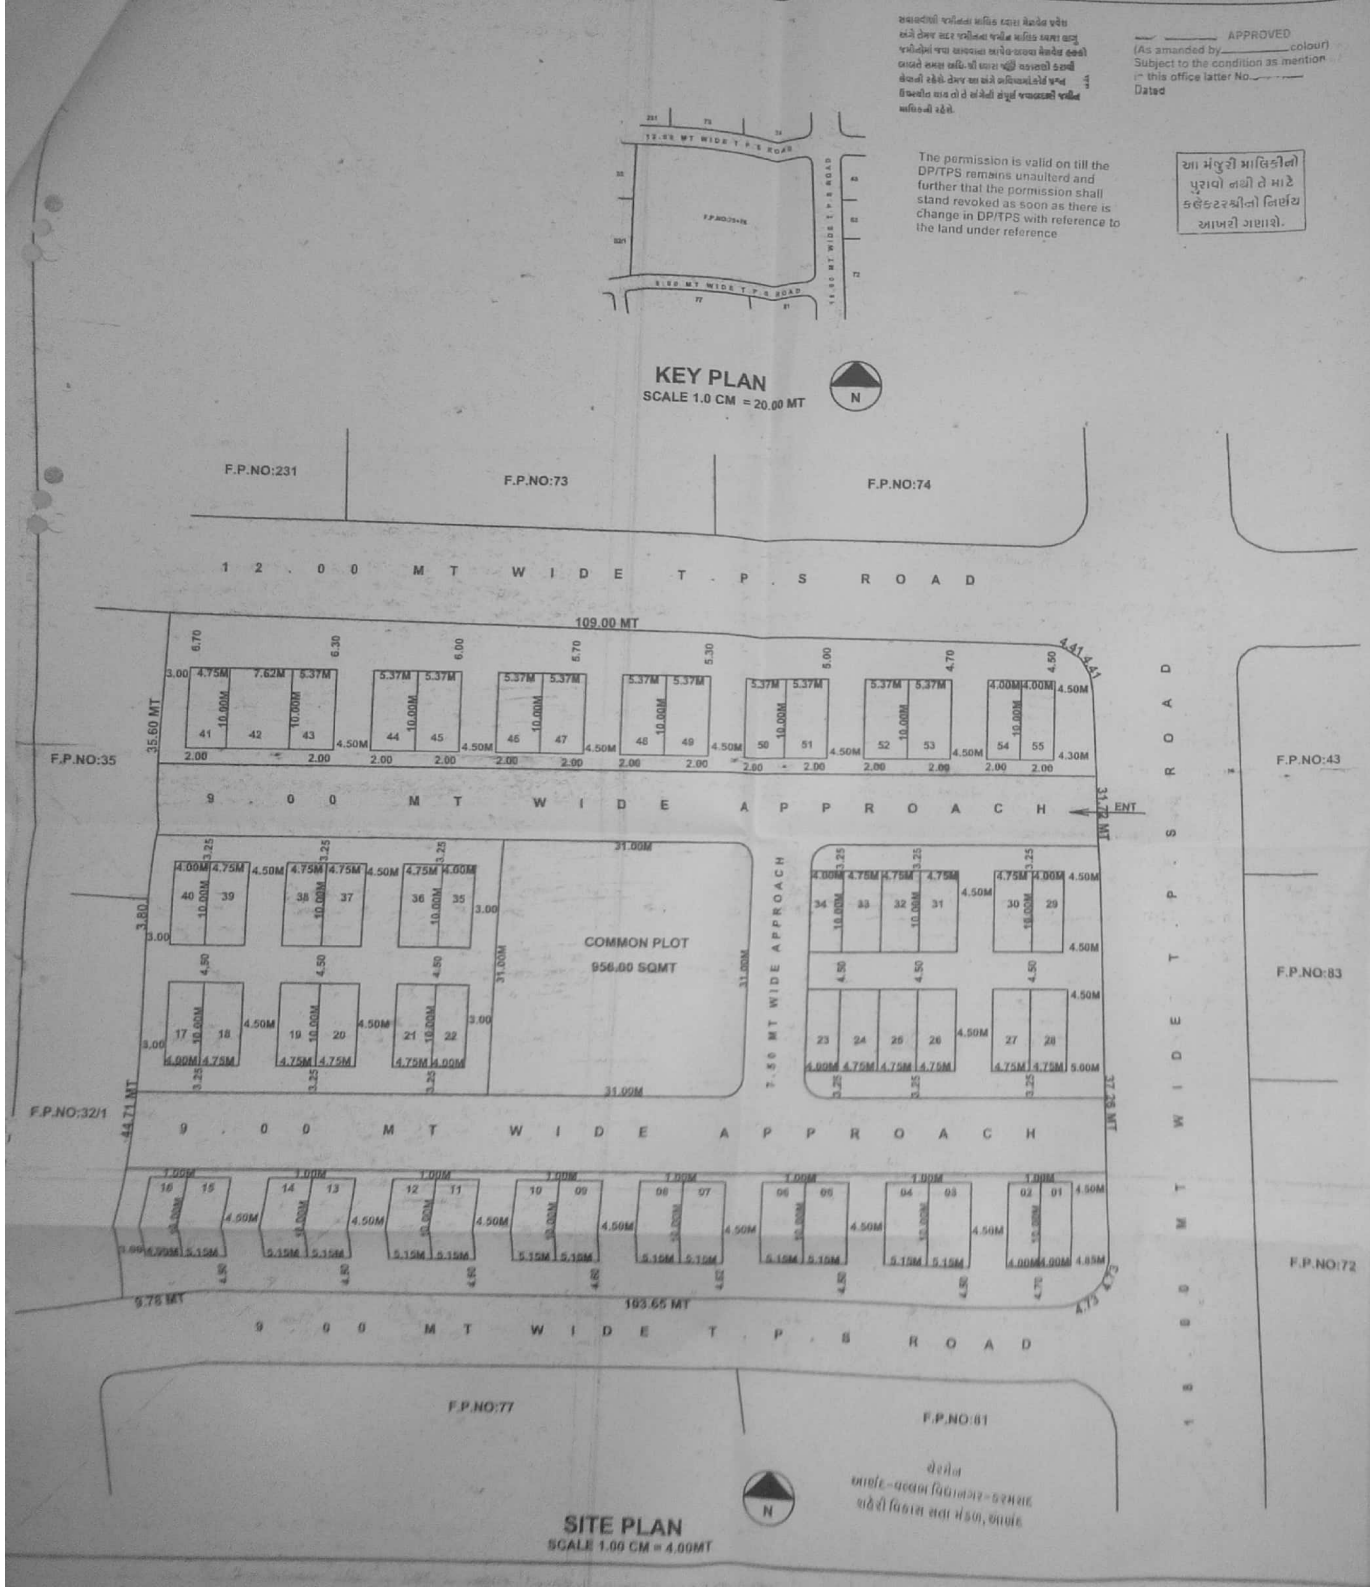

The permission is valid on till the DP/TPS remains unaulterd and further that the pormission shall stand revoked as soon as there is change in DP/TPS with reference to the land under reference

આ મંજુરી માલિકીનો પુરાવો નહી તે માટે કલેકટરશ્રીનો નિર્ણય આખરી ગણાશે.

APPROVED
(As amanded by _____ colour)
Subject to the condition as mention in this office latter No. _____
Dated

PROPOSED LAY OUT PLAN FOR RESIDENCE ON F.P .NO : 75+76 , T.P.S.NO: 1 , AT : KARAMSAD , TA & DIST : ANAND,

AREA TABLE

AREA OF F.P.NO : 75 T.P.S. NO:01 AT- KARAMSAD	: 4422.00 SQMT
AREA OF F.P.NO : 76 T.P.S. NO:01 AT- KARAMSAD	: 5137.00 SQMT
TOTAL	: 9559.00 SQMT
AREA OF F.P.NO : 75 +76 T.P.S. NO:01	: 9559.00 SQMT
REQUIRED COMMON PLOT 10%	: 955.90 SQMT
PROVIDED COMMON PLOT AREA	: 956.00 SQMT
NET PLANNING AREA	: 8603.00 SQMT
PERMISSIBLE BUILT UP AREA 40%	: 3441.20 SQMT
PROPOSED CONSTRUCTION AREA	
G.F AREA 5.37MT X 10.00MT X 11	: 590.70 SQMT
5.15MT X 10.00MT X 13	: 669.50 SQMT
4.75MT X 10.00MT X 18	: 855.00 SQMT
4.00MT X 10.00MT X 12	: 480.00 SQMT
7.62MT X 10.00MT X 01	: 76.20 SQMT
G.F TOTAL	: 2671.40 SQMT
AREA OF FIRST FLOOR	: 2671.40 SQMT
G.F +F.F TOTAL	: 5342.80 SQMT
AREA OF OPEN LAND & APPROACH	: 5931.60 SQMT
PERMISSIBLE F.S.I AREA = 9559.00 X 1.20	: 11470.80 SQMT
CONSUM F.S.I AREA	: 5342.80 SQMT

SCHEDULE

ITEM	CODE	SIZE	SILL
DOORS	D	1.20X2.10	-----
	D1	.90X2.10	-----
	D2	.75X2.10	-----
WINDOS	W	1.60X1.20	.90
	W1	1.20X1.20	.90
VENT	V	.60X.60	1.50

STAIR DETAIL

TRADE : 185 MM
WIDTH : 300 MM
RISER : 250 MM

FOUNDATION DETAIL

COLOUR CODE

PROP CONST
APPR ROAD
P.P. NO BOUNDRY
COMMON PLOT

OWNER SIGN

RADHA DEVELOPERS
PARTNER

RADHA DEVELOPERS
PARTNER

ENGINEER

HARNISH K. PATEL
SHILP KENDRA
1st FLOOR, F/13,
BISHOR PLAZA, ST ROAD,
ANAND
LICENCE NO.
AVK/DAVE/ORI/15/2015

AUTHORITY

Scanned by CamScanner