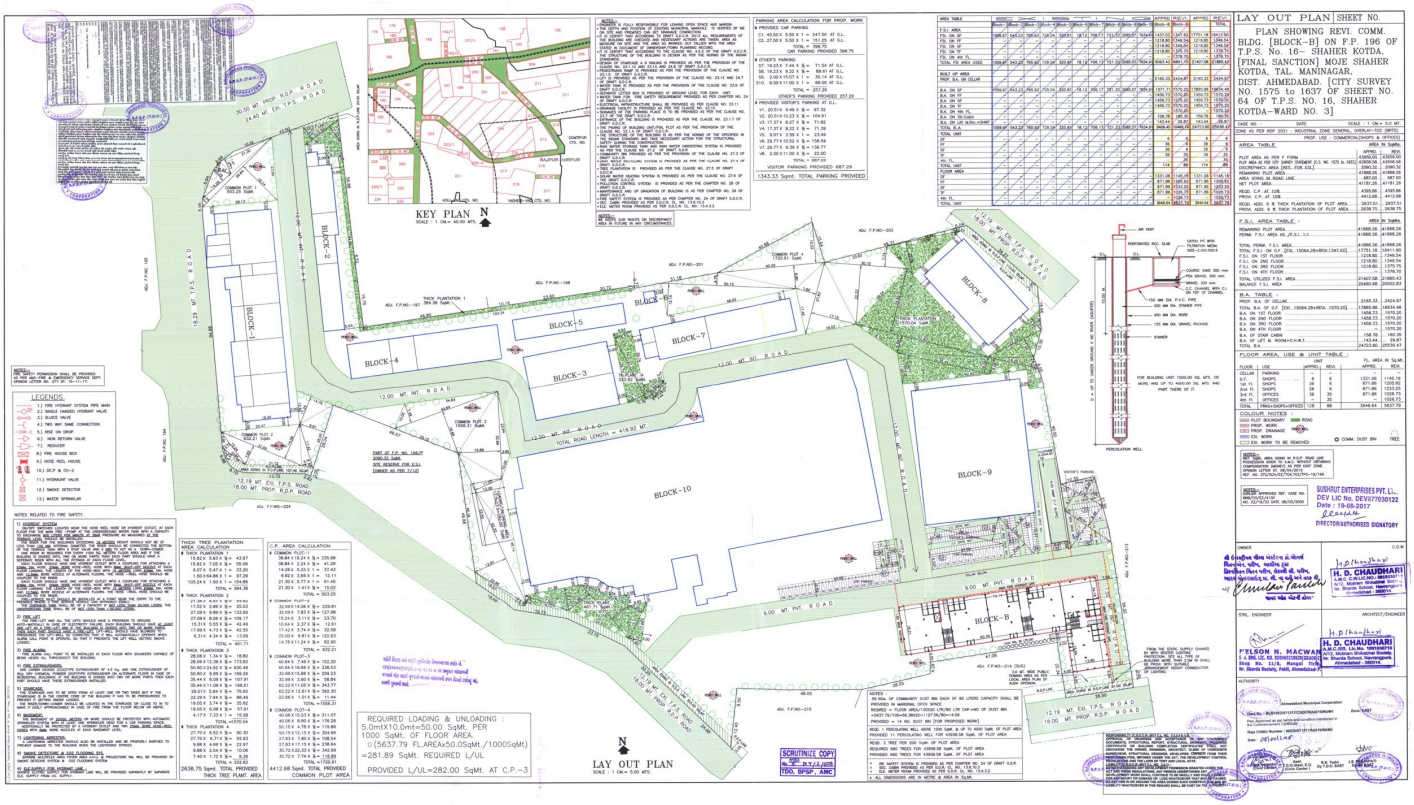
KEY PLAN N
SCALE : 1 CM= 40.00 MTS.
LAY OUT PLAN
SCALE : 1 CM= 5.00 MTS.
BLOCK-1
BLOCK-2
BLOCK-3
BLOCK-4
BLOCK-5
BLOCK-6
BLOCK-7
BLOCK-8
BLOCK-9
BLOCK-10
BLOCK-A
BLOCK-B
30.50 MT. PROP. R.O.P. ROAD
24.40 MT. EXI. T.P.S. ROAD
12.00 MT. INT. ROAD
9.00 MT. PVT. ROAD
18.00 MT. PROP. R.O.P. ROAD
12.19 MT. EXI. T.P.S. ROAD
TOTAL ROAD LENGTH = 416.92 MT.
LEGENDS:
1.1 FIRE HYDRANT SYSTEM PIPE MAIN
2.1 SINGLE HANDED HYDRANT VALVE
3.1 SLUICE VALVE
4.1 TWO WAY SHAPE CONNECTION
5.1 RISE ON DROP
6.1 NON RETURN VALVE
7.1 REDUCER
8.1 FIRE HOUSE BOX
9.1 HOSE REEL HOUSE
10.1 SCP & CO-2
11.1 HYDRANT VALVE
12.1 SMOKE DETECTOR
13.1 WATER SPRINKLER
REQUIRED LOADING & UNLOADING :
5.0mtX10.0mt=50.00 SqMt. PER
1000 SqMt. OF FLOOR AREA.
=(5637.79 FLAREA-50.0SqMt./1000SqMt)
=281.89 SqMt. REQUIRED L/UL
PROVIDED L/UL=282.00 SqMt. AT C.P.-3
SCRUTINIZE COPY
No. DP/ 2114/2016
TDO, BPSP, AMC
LAY OUT PLAN | SHEET NO.
PLAN SHOWING REVI. COMM. BLDG. [BLOCK-B] ON F.P. 196 OF T.P.S. No. 16- SHAHER KOTDA, [FINAL SANCTION] MOJE SHAHER KOTDA, TAL. MANINAGAR, DIST. AHMEDABAD. [CITY SURVEY NO. 1575 to 1637 OF SHEET NO. 64 OF T.P.S. NO. 16, SHAHER KOTDA-WARD NO. 3]
SUSHRUT ENTERPRISES PVT. LTD.,
DEV LIC No. DEV/0/7030122
Date : 19-05-2017
DIRECTOR/AUTHORISED SIGNATORY
H. D. CHAUDHARI
A.M.C./R.C./40-MEMBER/
Ph. Shanta Society, Paldi, Ahmedabad-7
H. D. CHAUDHARI
A.M.C./R.C./Lic.No. 1995/0879/
Ph. Shanta Society, Paldi, Ahmedabad-7
P'ELSON N. MACWAN
L.Mid.I.E. IS 2000/E0/0000/0
Shop No. 11/8, Mangal Trade
Nr. Shanta Society, Paldi, Ahmedabad-7
Ahmedabad Municipal Corporation
Zone/WEST
Date :- 20/11/2017