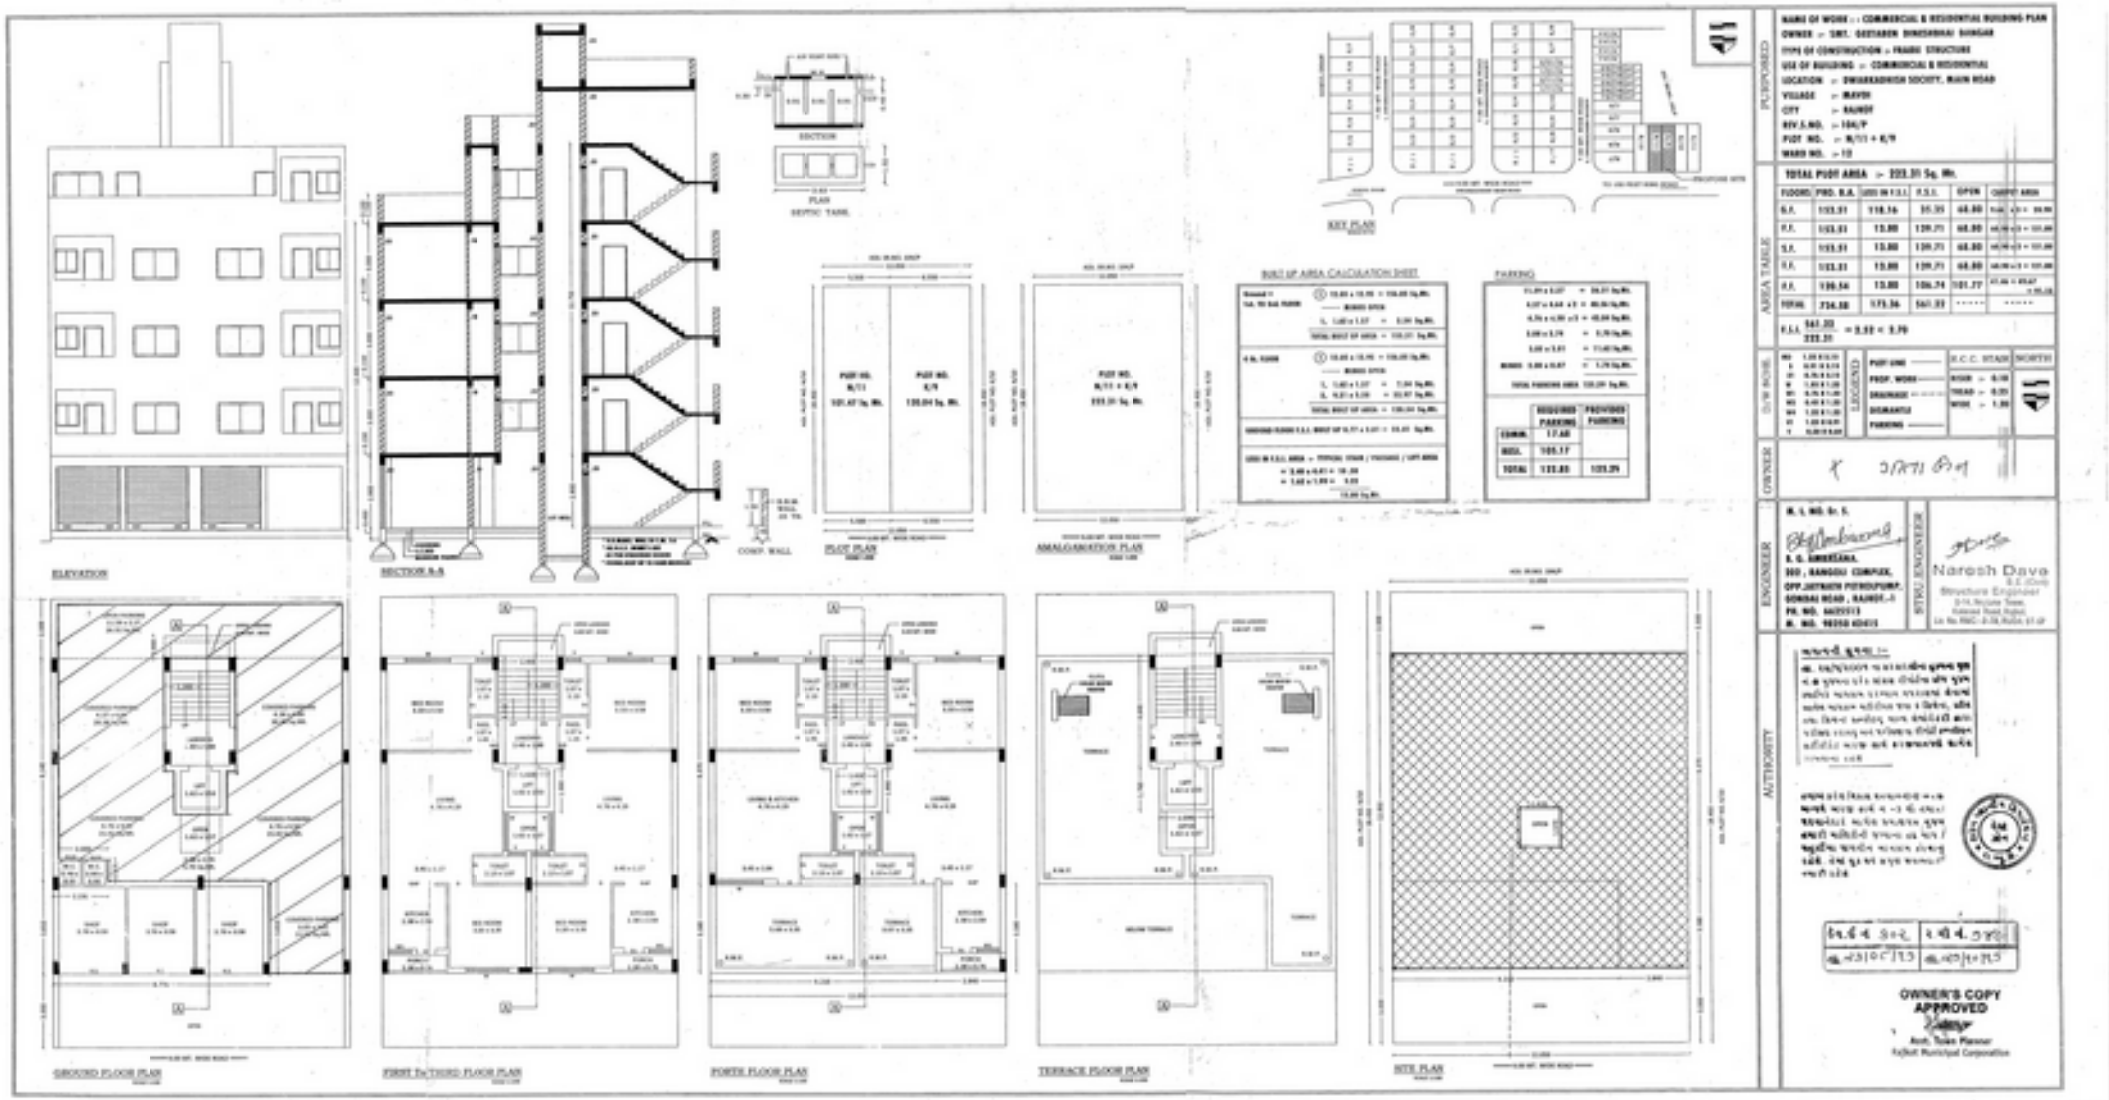
ELEVATION
SECTION A-A
SEPTIC TANK
PLAN
COMP. WALL
PLOT PLAN
AMALGAMATION PLAN
KEY PLAN
BUILT UP AREA CALCULATION SHEET
PARKING
GROUND FLOOR PLAN
FIRST & THIRD FLOOR PLAN
FORTH FLOOR PLAN
TERRACE FLOOR PLAN
SITE PLAN
PROPOSED
NAME OF WORK :- COMMERCIAL & RESIDENTIAL BUILDING PLAN
OWNER :- SMT. GEETABEN BHIKHABHAI SHINGAR
TYPE OF CONSTRUCTION :- FRAME STRUCTURE
USE OF BUILDING :- COMMERCIAL & RESIDENTIAL
LOCATION :- SWAMINARAYAN SOCIETY, MAIN ROAD
VILLAGE :- UMAVDI
CITY :- RAJKOT
REV.S.NO. :- 104/P
PLOT NO. :- R/11 + R/9
WARD NO. :- 13
AREA TABLE
TOTAL PLOT AREA :- 223.31 Sq. Mt.
F.S.I. 161.33 / 223.31 = 0.72 < 0.75
OWNER
ENGINEER
R. L. NO. Gr. I.
B. G. AMBASANA
303, RANGOLI COMPLEX,
OPP.JAYNATH PETROLPUMP,
GONDAL ROAD, RAJKOT.-3
PH. NO. 6425513
M. NO. 98250 62413
STRU. ENGINEER
Naresh Dave
B.E.(Civil)
Structure Engineer
AUTHORITY
OWNER'S COPY
APPROVED
Asst. Town Planner
Rajkot Municipal Corporation