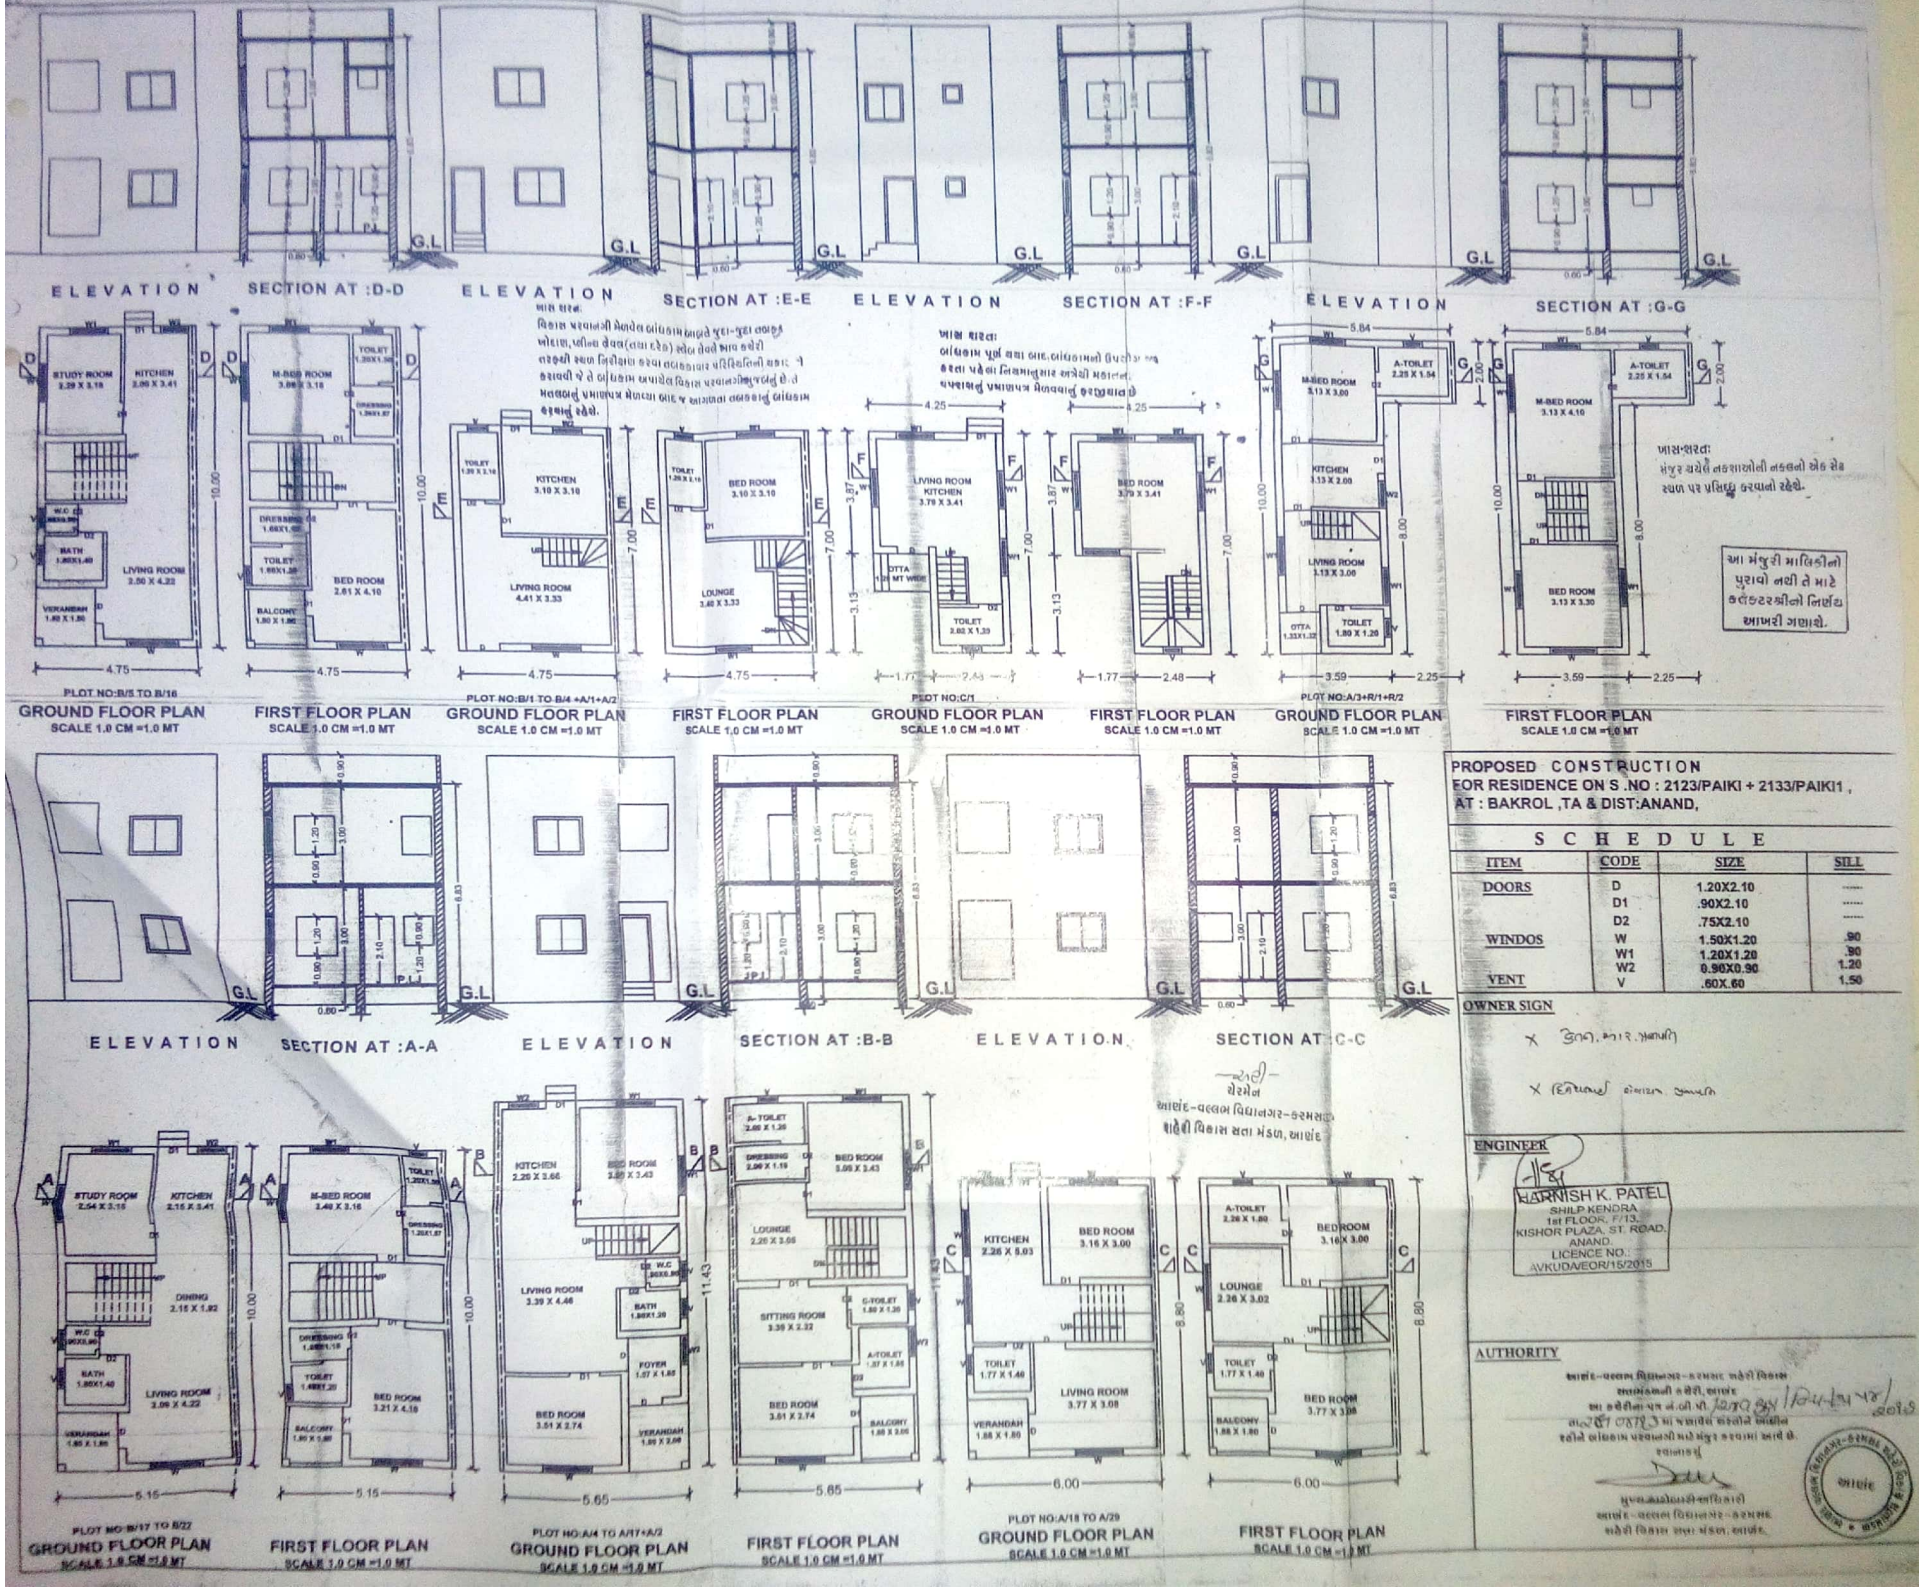

PROPOSED CONSTRUCTION
FOR RESIDENCE ON S .NO : 2123/PAIKI + 2133/PAIKI1 ,
AT : BAKROL ,TA & DIST:ANAND,

S C H E D U L E

ITEM	CODE	SIZE	SILL
DOORS	D	1.20X2.10	.....
	D1	.90X2.10	.....
	D2	.75X2.10	.....
WINDOS	W	1.50X1.20	.90
	W1	1.20X1.20	.90
	W2	0.90X0.90	1.20
VENT	V	.60X.60	1.50

OWNER SIGN

ENGINEER

HARNISH K. PATEL
SHILP KENDRA
1st FLOOR, F/13,
KISHOR PLAZA, ST. ROAD,
ANAND.
LICENCE NO.:
AVKUDA/EOR/15/2015

AUTHORITY

Scanned by CamScanner