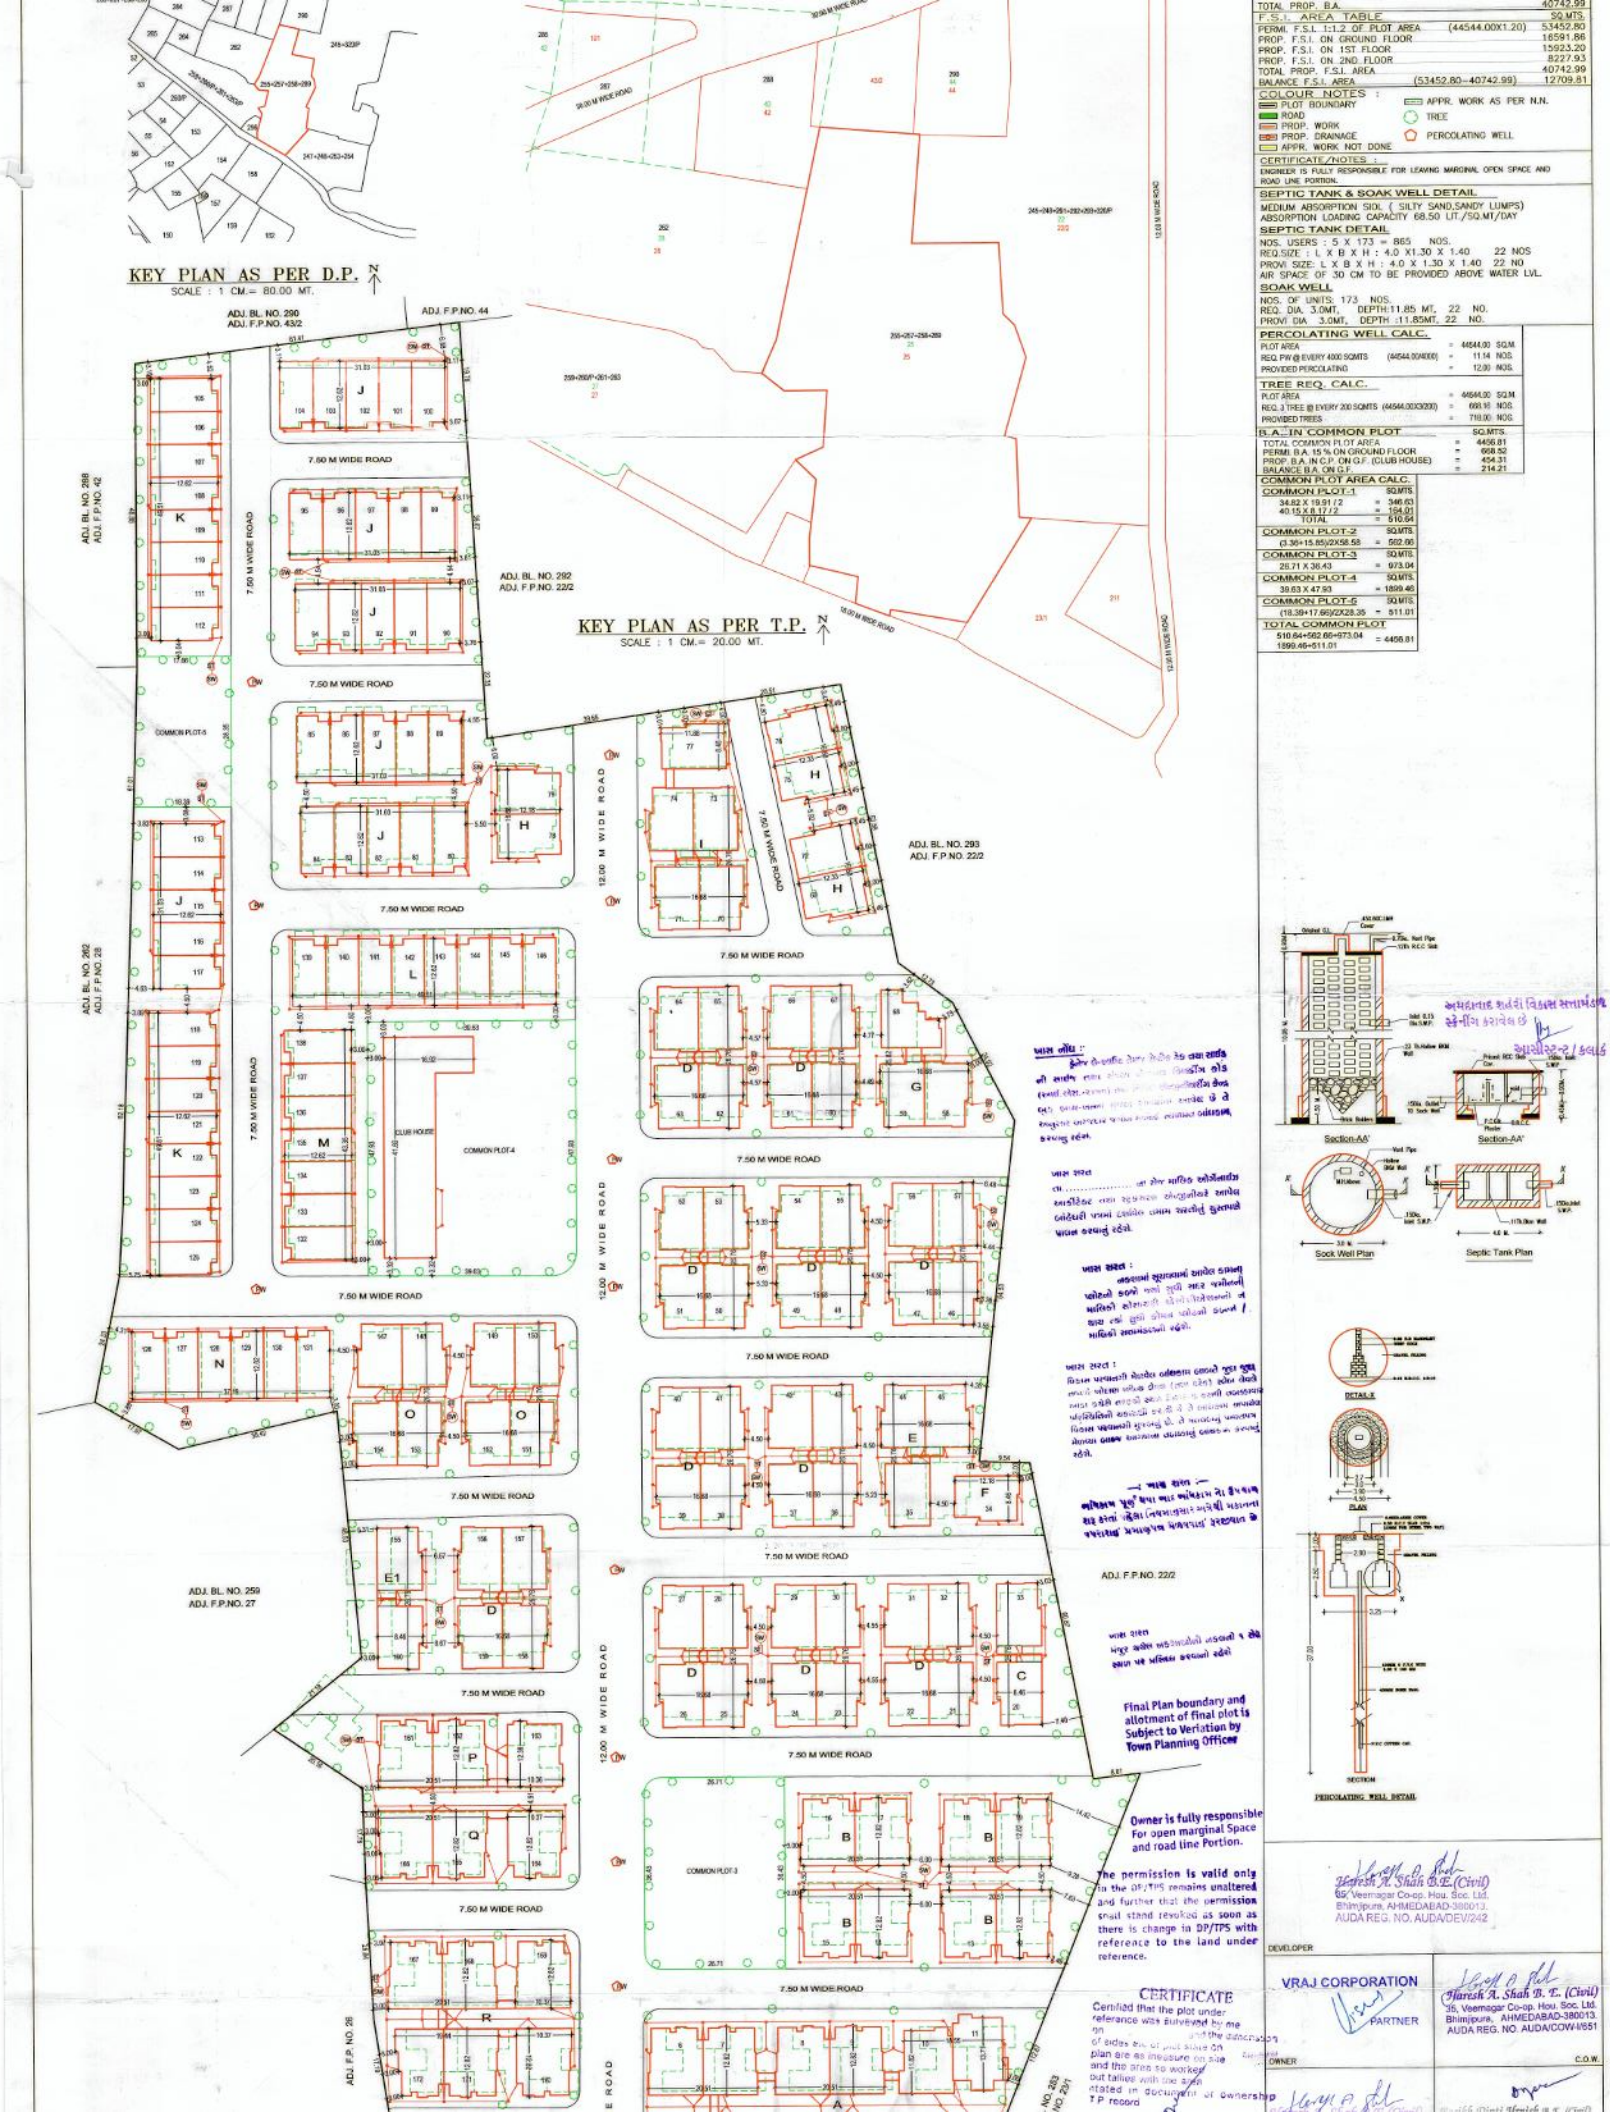

TOTAL PROP. B.A.	40742.99

F.S.I. AREA TABLE

	SQ.MTS.
PERMI. F.S.I. 1:1.2 OF PLOT AREA (44544.00X1.20)	53452.80
PROP. F.S.I. ON GROUND FLOOR	16591.86
PROP. F.S.I. ON 1ST. FLOOR	15923.20
PROP. F.S.I. ON 2ND. FLOOR	8227.93
TOTAL PROP. F.S.I. AREA	40742.99
BALANCE F.S.I. AREA (53452.80-40742.99)	12709.81

COLOUR NOTES :

PLOT BOUNDARY; ROAD; PROP. WORK; PROP. DRAINAGE; APPR. WORK NOT DONE; APPR. WORK AS PER N.N.; TREE; PERCOLATING WELL

CERTIFICATE/NOTES :

ENGINEER IS FULLY RESPONSIBLE FOR LEAVING MARGINAL OPEN SPACE AND ROAD LINE PORTION.

SEPTIC TANK & SOAK WELL DETAIL

MEDIUM ABSORPTION SIOL (SILTY SAND,SANDY LUMPS)
ABSORPTION LOADING CAPACITY 68.50 LIT./SQ.MT/DAY

SEPTIC TANK DETAIL

NOS. USERS : 5 X 173 = 865 NOS.
REQ.SIZE : L X B X H : 4.0 X1.30 X 1.40 22 NOS
PROVI. SIZE: L X B X H : 4.0 X 1.30 X 1.40 22 NO
AIR SPACE OF 30 CM TO BE PROVIDED ABOVE WATER LVL.

SOAK WELL

NOS. OF UNITS: 173 NOS.
REQ. DIA. 3.0MT, DEPTH:11.85 MT. 22 NO.
PROVI. DIA. 3.0MT, DEPTH :11.85MT. 22 NO.

PERCOLATING WELL CALC.

PLOT AREA	=	44544.00 SQ.M
REQ.PW @ EVERY 4000 SQMTS (44544.00/4000)	=	11.14 NOS.
PROVIDED PERCOLATING	=	12.00 NOS.

TREE REQ. CALC.

PLOT AREA	=	44544.00 SQ.M
REQ.3 TREE @ EVERY 200 SQMTS (44544.00/X200)	=	669.16 NOS.
PROVIDED TREES	=	719.00 NOS.

B.A.IN COMMON PLOT

		SQ.MTS.
TOTAL COMMON PLOT AREA	=	4456.81
PERMI. B.A. 15 % ON GROUND FLOOR	=	668.52
PROP. B.A.IN C.P. ON G.F. (CLUB HOUSE)	=	454.31
BALANCE B.A. ON G.F.	=	214.21

COMMON PLOT AREA CALC.

	SQ.MTS.
COMMON PLOT-1	
34.62 X 19.91 /2	= 346.63
40.15 X 8.17/2	= 164.01
TOTAL	= 510.64
COMMON PLOT-2	SQ.MTS.
(3.36+15.85)X58.58	= 662.66
COMMON PLOT-3	SQ.MTS.
28.71 X 36.43	= 973.04
COMMON PLOT-4	SQ.MTS.
39.63 X 47.93	= 1899.46
COMMON PLOT-5	SQ.MTS.
(19.38+17.66)/2X28.35	= 511.01
TOTAL COMMON PLOT	
510.64+662.66+973.04 1899.46+511.01	= 4456.81

Final Plan boundary and allotment of final plot is Subject to Veriation by Town Planning Officer

Owner is fully responsible For open marginal Space and road line Portion.

The permission is valid only to the DP/TPS remains unaltered and further that the permission shall stand revoked as soon as there is change in DP/TPS with reference to the land under reference.

CERTIFICATE

Certified that the plot under reference was surveyed by me on and the dimension of sides and of plot shown on plan are as measure on site and the area so worked out tallies with the area stated in document of ownership T.P. record

Harish A. Shah B.E.(Civil)
15, Veernagar Co-op. Hou. Soc. Ltd.
Bhimjipura, AHMEDABAD-380013.
AUDA REG. NO. AUDA/DEV/242

DEVELOPER

VRAJ CORPORATION
PARTNER

Harish A. Shah B. E. (Civil)
15, Veernagar Co-op. Hou. Soc. Ltd.
Bhimjipura, AHMEDABAD-380013.
AUDA REG. NO. AUDA/COW-V/551

OWNER

C.O.W.