AMBICA PINNACLE | SHOPPING CENTER

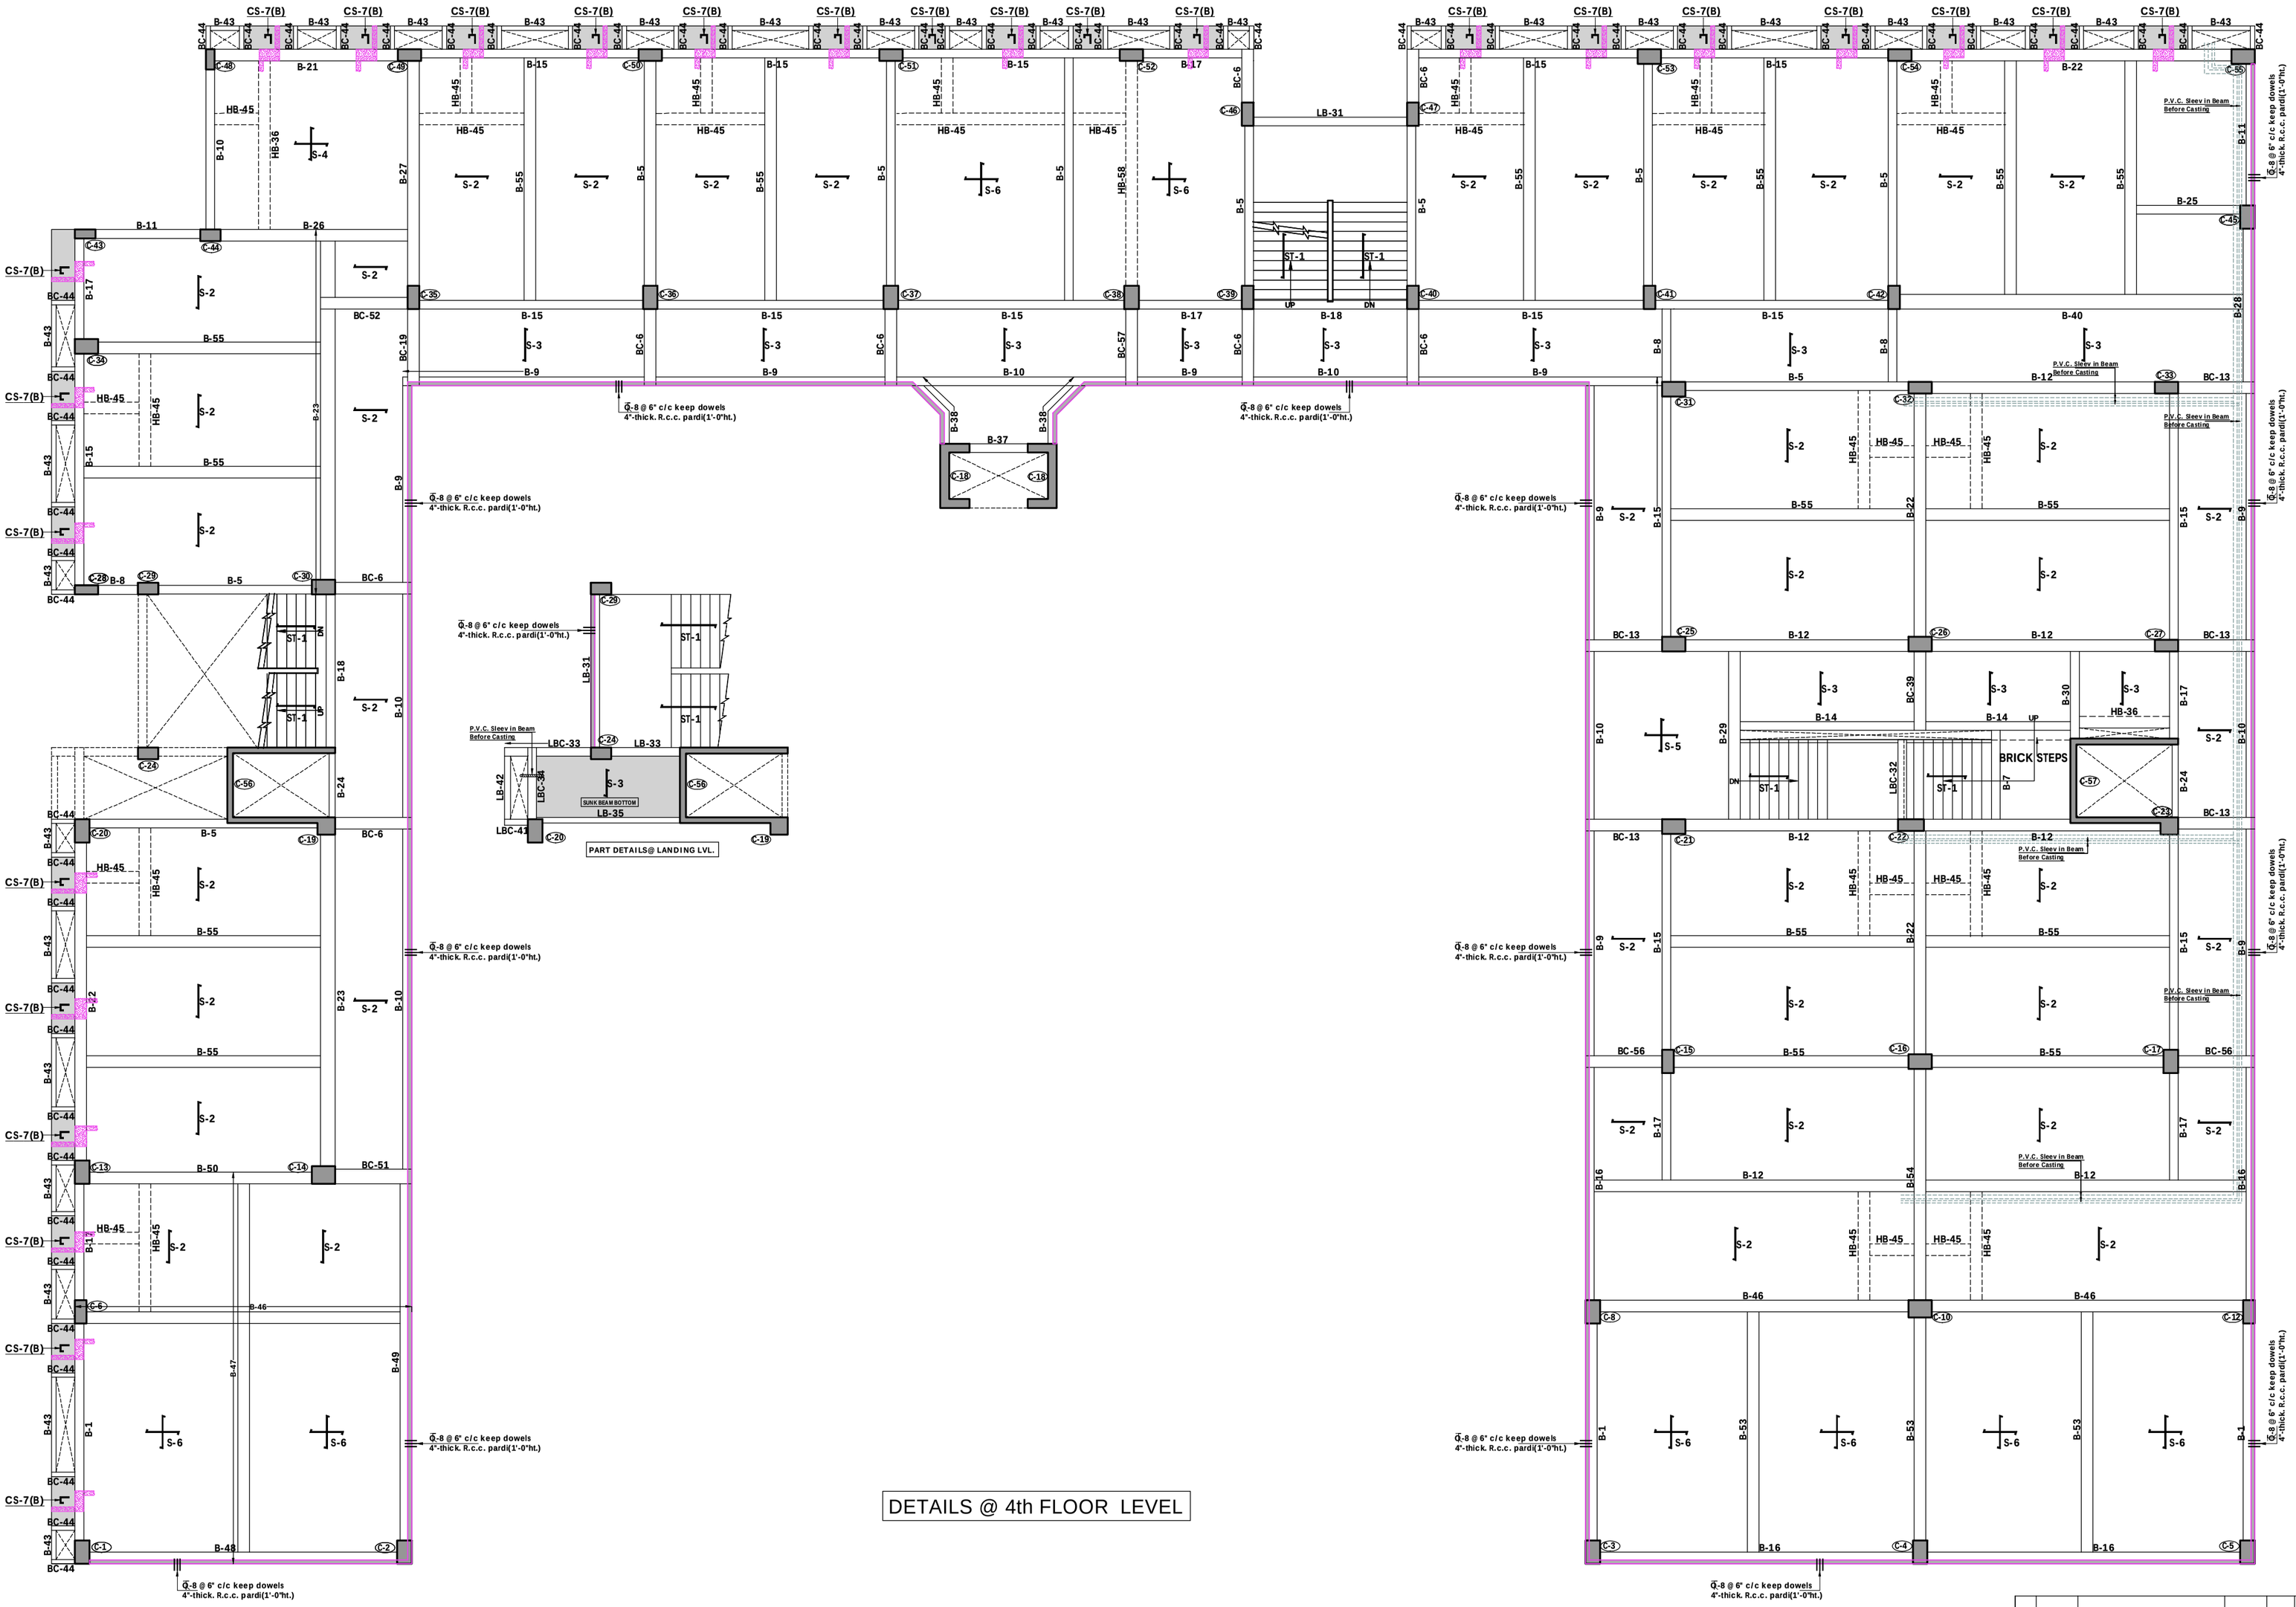

DETAILS @ 4th FLOOR LEVEL

NO	DATE	REVISION & ADDITION	DRAWN	CKD

VRAJLAL V. AMBALIYA
B.E.CIVIL
CONSULTING ENGINEER &
STRUCTURAL DESIGNER
FOUR SQUARE BUILDING.
4th FLOOR
KHARWA MAHOLLO.
OPP. S.B.I.BANK
NANPURA,SURAT.-395 001
PHONE NO. :- (0261)2464004,2474004
MOB. NO.:-98251 19345
E mail : vrajlal_ambaliya@yahoo.co.in
E mail : vrajlal.office@gmail.com

JOB NO	: 558
DRG. NO	: 7/A
DATE	: 09/09/2016
PLOT DATE	: 21/09/2016
LOADING	: AS GIVEN
DRAWN BY	: Chet@n...
SCALE	: - - - - - - - -
DESIGN BY	:
CKD BY	:

PROJECT : AMBICA PINNACLE (SHOPPING CENTER)

OWNER :

ARCHITECT : BLACK INK

CONTENT : DETAILS @ 4th FLOOR LEVEL

DELIVERED
FOR CONSTRUCTION
21 September 2016 COPY FOR
- ARCHITECT
- ENGINEER
- OWNER
- CONTRACTOR

PLOT DATE 21/09/16