Check & Compare with O/c

Planning As Zone :-

**PROPOSED ROW-TYPE RESIDENTIAL LAY-OUT & BUILDING PLAN IN BLOCK / R.S. NO.- 105/1 , MOJE. -LUVARA, TAL.-BHARUCH, DIST.- BHARUCH.**
**ZONE:- RESIDENTIAL - 2**
**ZONE USE:- RESIDENTIAL**
**SCALE:- 1:100**

**BUILDING PLAN 3/3**

**OWNER'S SIGN :-**

**ARCHITECTS/ENGG.SIGNATURE AND SEAL :-**

NISARG RACHNA
ARCHITECTS PLANNERS, VALUERS & INTERIOR DESIGNERS

**AUTHORITY'S SEAL :-**

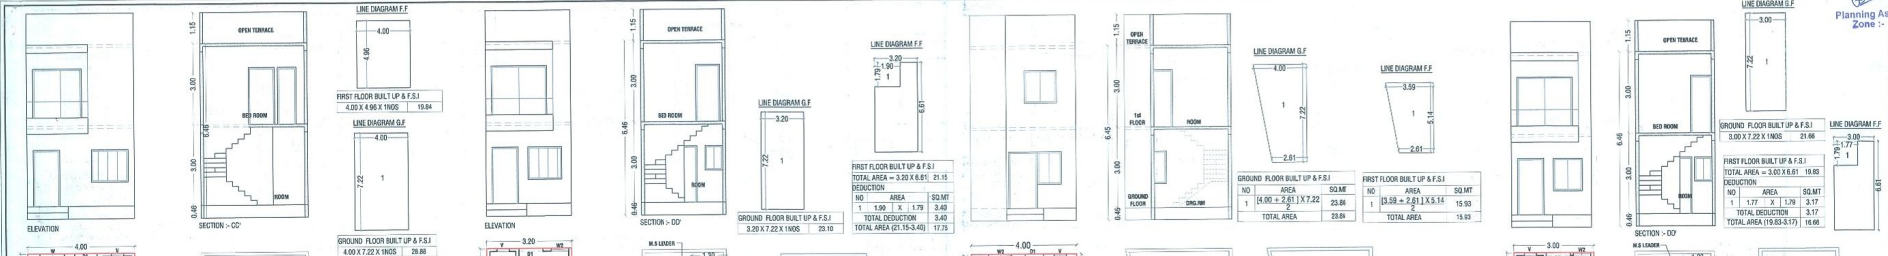


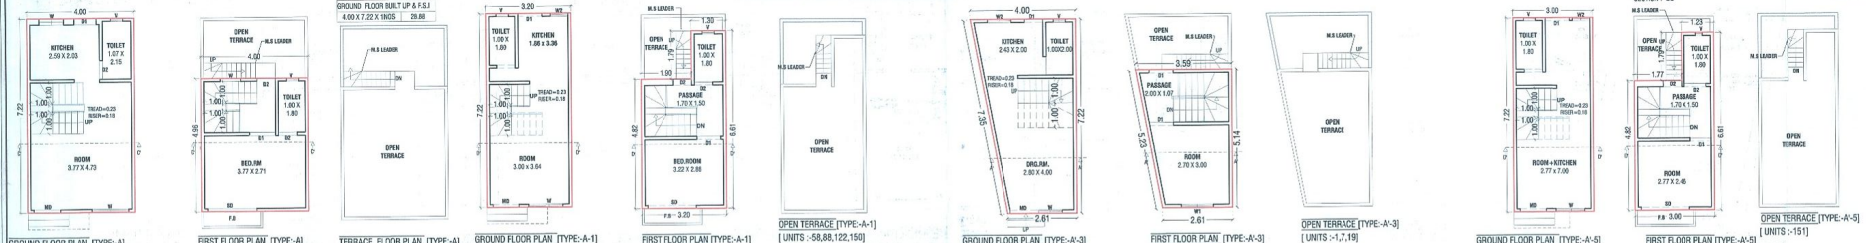


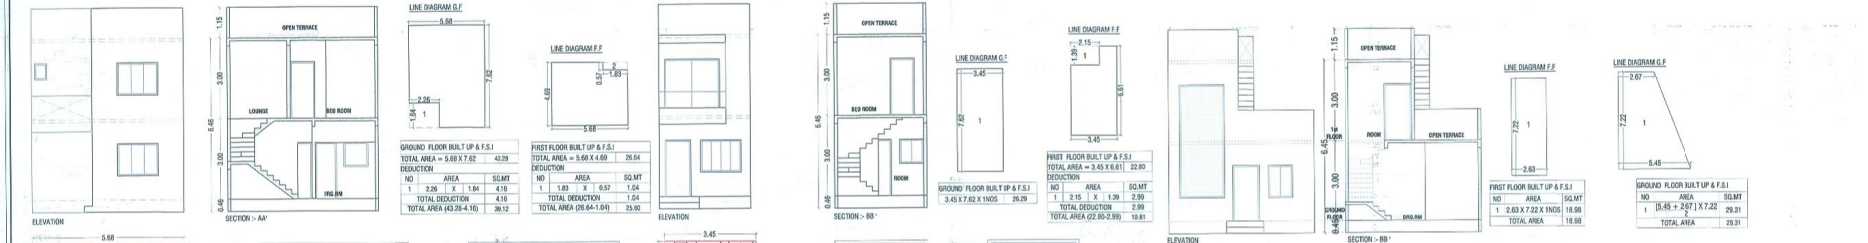


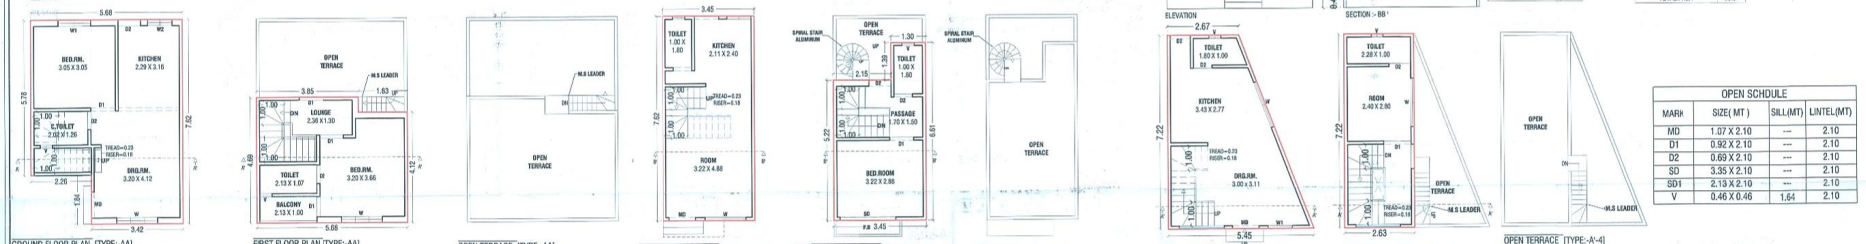


| OPEN SCHDULE | | | |
|---|---|---|---|
| MARK | SIZE( MT ) | SILL(MT) | LINTEL(MT) |
| MD | 1.07 X 2.10 | --- | 2.10 |
| D1 | 0.92 X 2.10 | --- | 2.10 |
| D2 | 0.69 X 2.10 | --- | 2.10 |
| SD | 3.35 X 2.10 | --- | 2.10 |
| SD1 | 2.13 X 2.10 | --- | 2.10 |
| V | 0.46 X 0.46 | 1.64 | 2.10 |

આ સાથે ના તા.૪/૧૨/૧૨ ના પત્ર ન.૬૬૮
બીડા / ભાપા/BH-1161/૧૨૧/૧૩૩૩૫ થી
મજબામાં દર્શાવેલ શરતો એ બાંધિ રહીને સદર૩૩૩૯
વિકાસ પરવાનગી આપવામાં આવે છે.

મુખ્ય કારોબારી અધિકારી
ભરૂચ-અંકલેશ્વર શહેરી વિકાસ સત્તા મંડળ,
ભરૂચ.

BAUDA