PROPOSED LAYOUT PLAN FOR RESIDENTIAL HIGHRISE BLDG. (AFFORDABLE HOUSING) ON BLOCK NO - 1158,
D.P. NO - 34, F.P. NO - 45, T.P.S. NO. 37 (VARIYAV), SURAT.

SHEET NO. - 2.2
BASEMENT PLAN

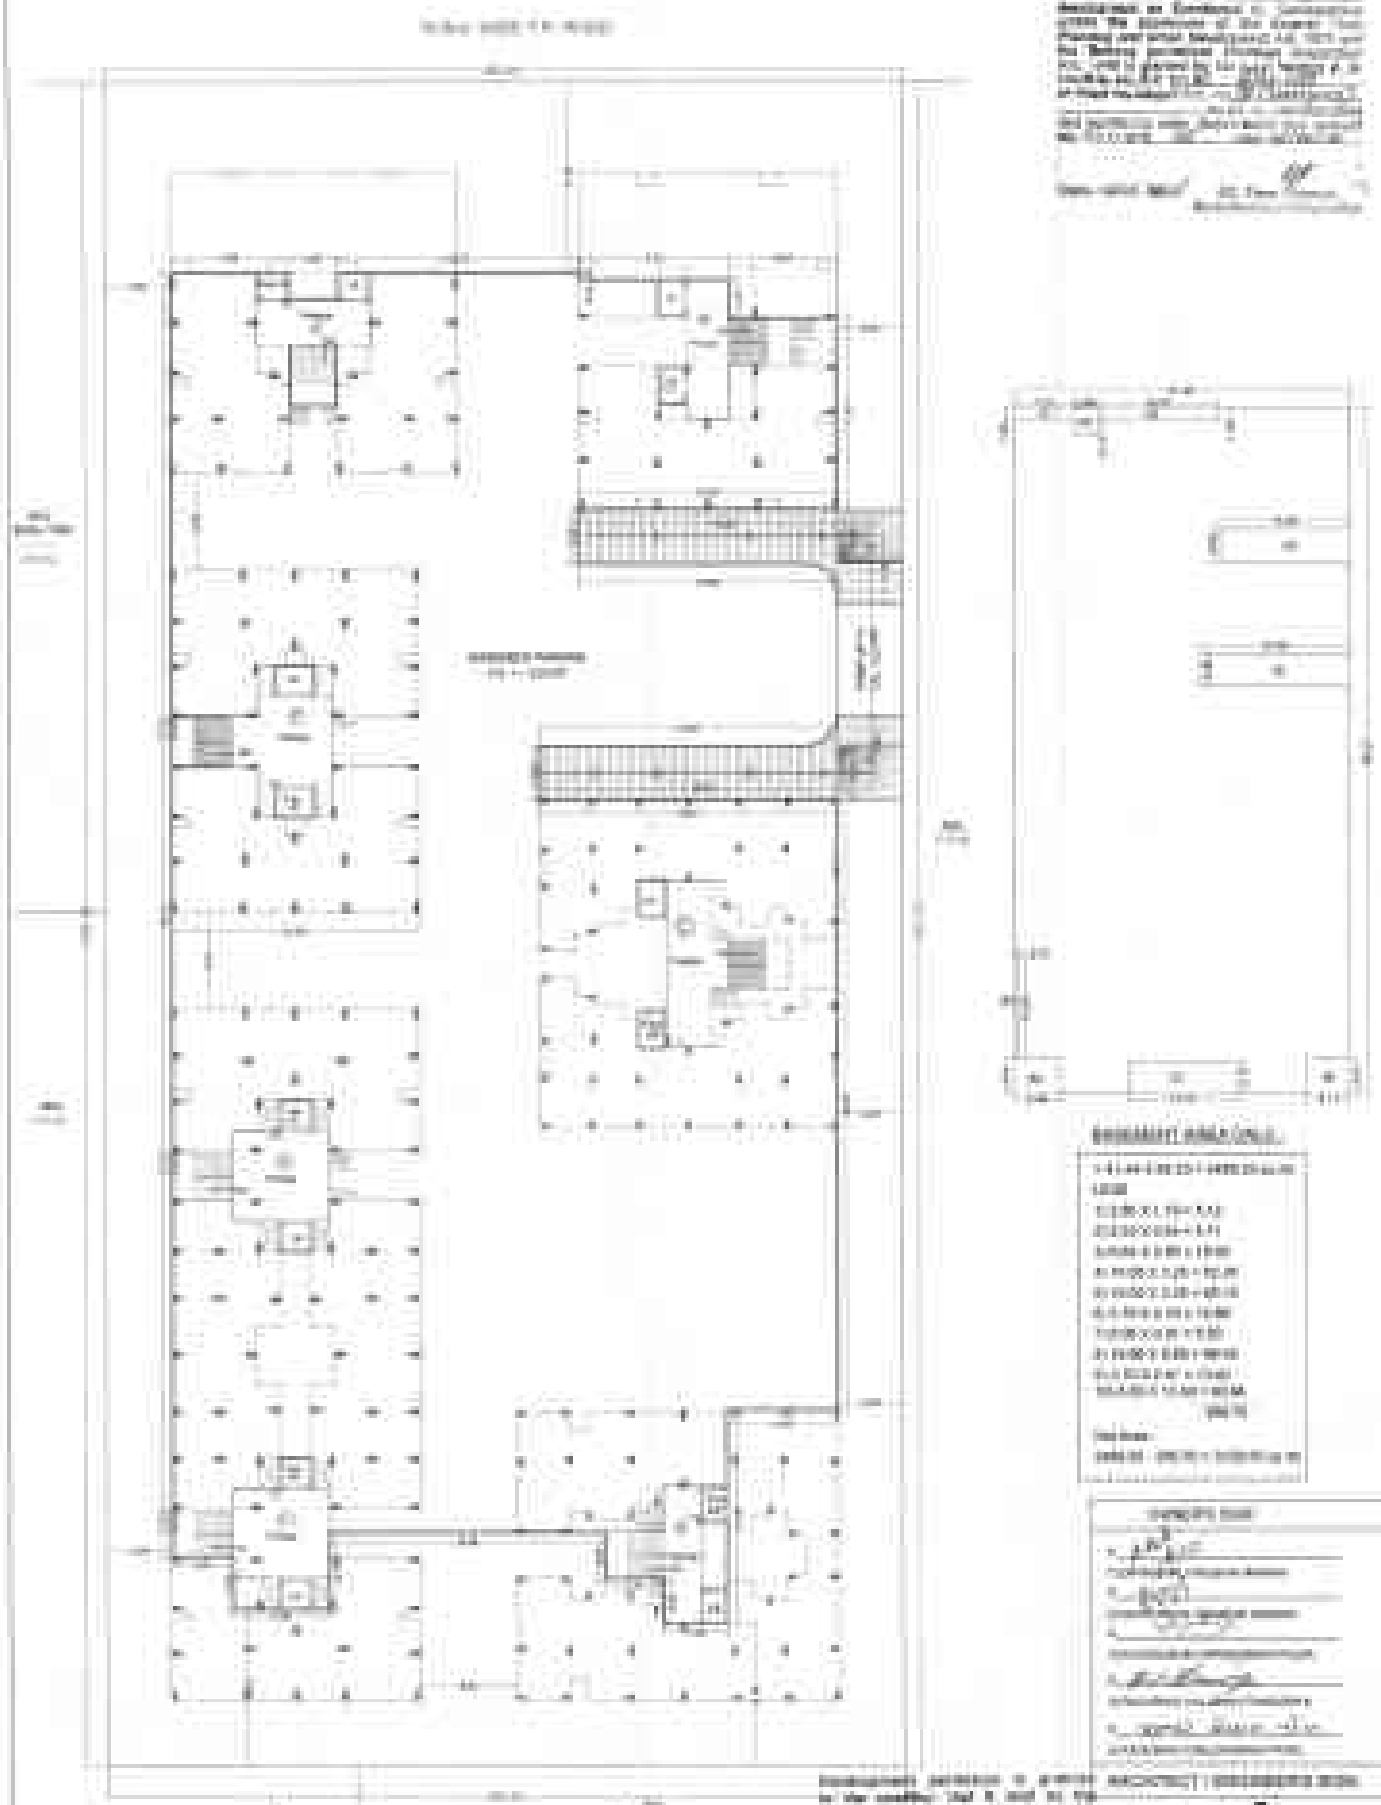

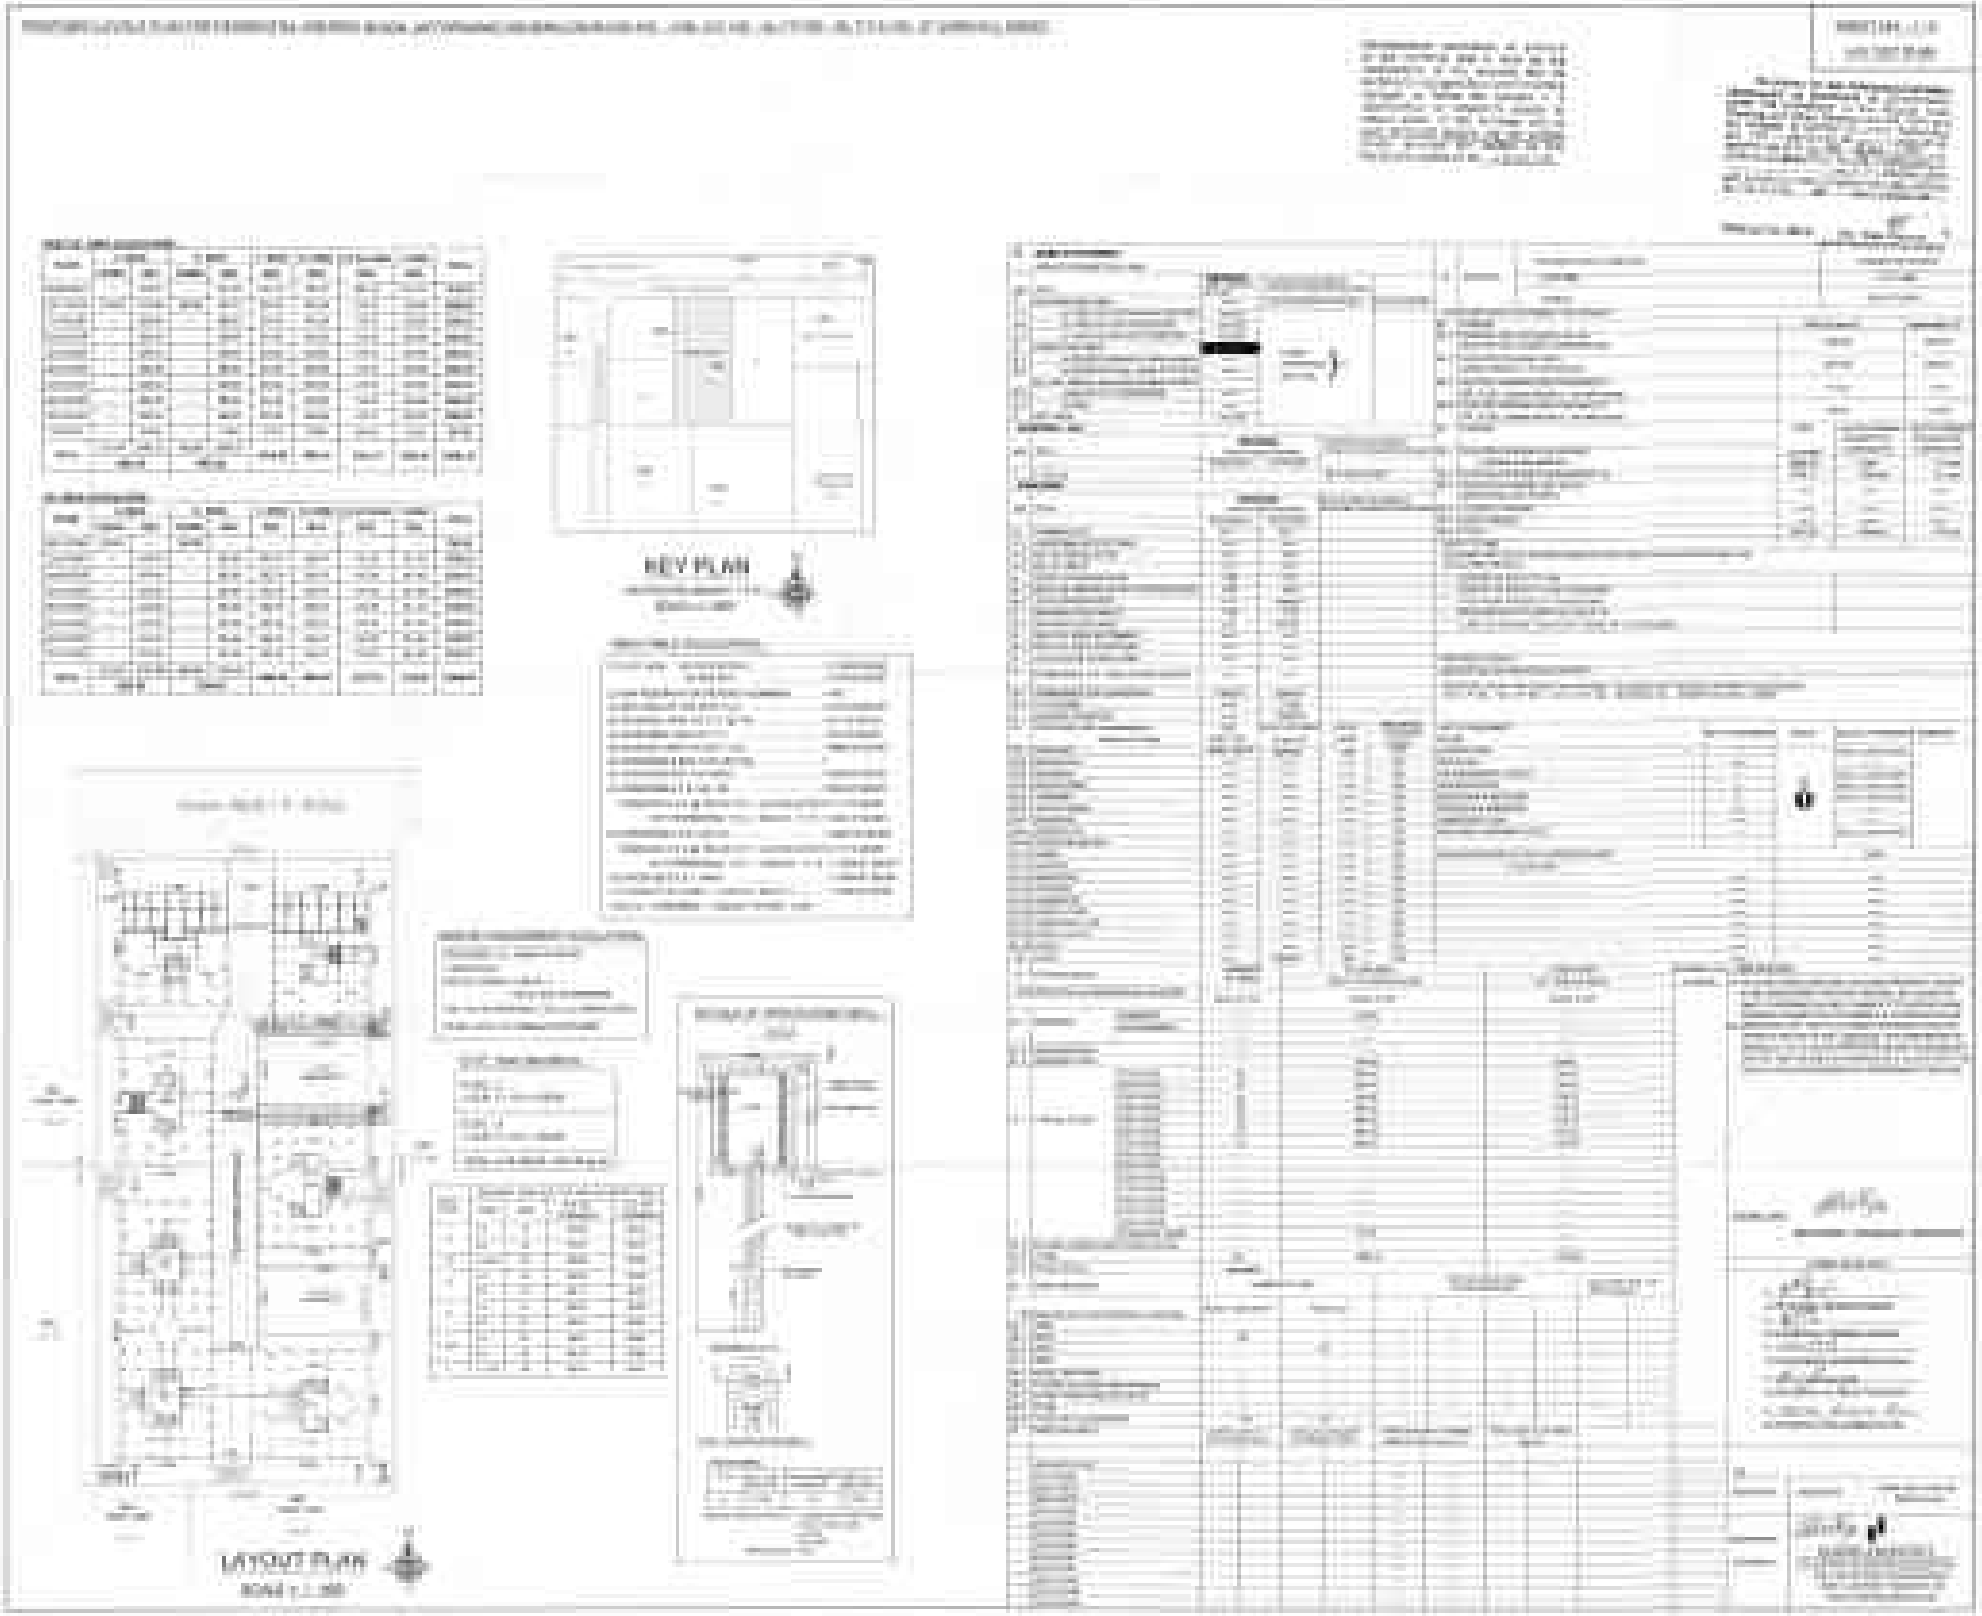
KEY PLAN
LAYOUT PLAN

PROPOSED LAYOUT PLAN FOR RESIDENTIAL HIGHRISE BLOCK (APPROXIMATE HOUSING) ON BLOCK NO. [illegible] (P.P. NO. 34, F.P. NO. 46, T.P.S. NO. 37 (VARIYAV), SURAT

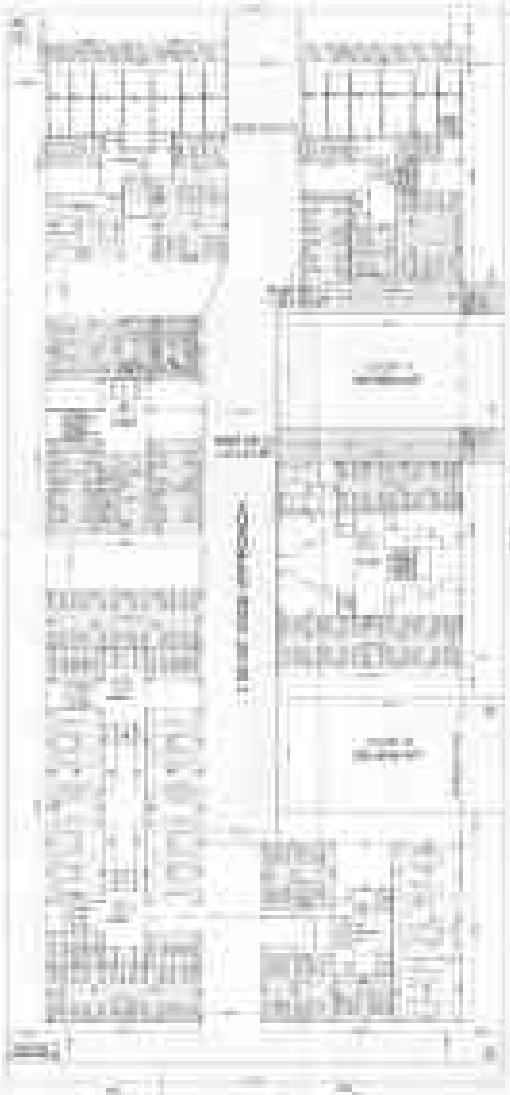

GROUND FLOOR PARKING PLAN

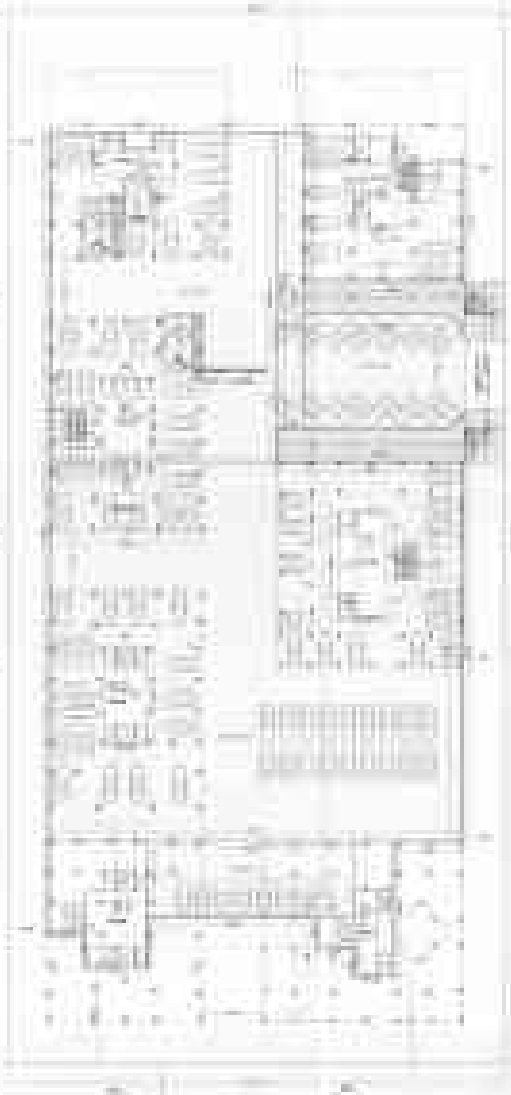
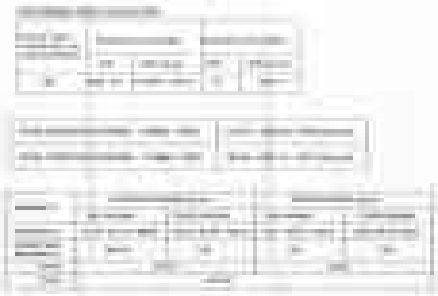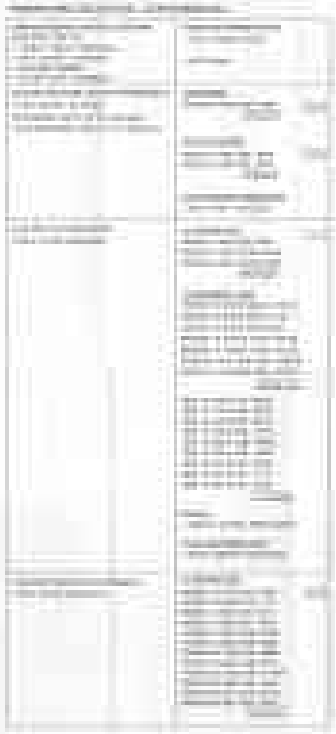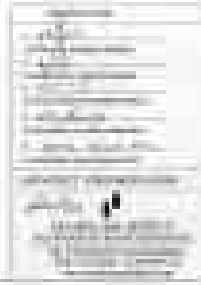
BASEMENT PARKING LAYOUT