NOTES:-

- IT IS CERTIFIED THAT PLOT UNDER REFERENCE IS SURVEYED BY ME AND THE DIMENSIONS OF ALL SIDES OF PLOT AND PLOT AREA AS SHOWN IN PLAN ARE MEASURED BY ENGINEER ON RECORD AND IN ACCORDANCE WITH OWNERSHIP/REVENUE RECORD.
- ENGINEER IS FULLY RESPONSIBLE FOR LEAVING OPEN MARGINAL SPACE AND MARGIN.
- THE DEPTH AND POSITION OF EXISTING MUNICIPAL MANHOLE IS VERIFIED BY ME ON SITE AND PREMISES CAN GET DRAINAGE CONNECTION.
- IT IS CERTIFY THAT ACCORDING TO C.G.D.C.R.-2017, ALL REQUIREMENTS OF THE BUILDING ARE CHECKED AND NECESSARY ACTIONS ARE TAKEN.
- IT IS CERTIFIED THAT ACCORDING TO THE CLAUSE NO. 4.4.3 OF THE C.G.D.C.R.-2017, THE STRUCTURE OF THE BUILDING IS DESIGNED AS PER THE NORMS OF THE INDIAN STANDARDS.
- DESIGN OF STAIRCASE AND RAILING IS PROVIDED AS PER THE PROVISION OF THE CLAUSE NO. 13.1.11 AND 13.1.13 OF C.G.D.C.R.-2017
- PEDESTRIANS RAMP IS PROVIDED AS PER THE PROVISION OF THE CLAUSE NO.13.1.14 OF C.G.D.C.R.-2017.
- LIFT IS PROVIDED AS PER THE PROVISION OF THE CLAUSE NO. 13.12 OF C.G.D.C.R.-2017
- WATER TANK IS PROVIDED AS PER THE PROVISION OF THE CLAUSE NO. 13.6 OF C.G.D.C.R.-2017
- LETTER BOX FOR EACH UNIT SHALL BE PROVIDED AT GROUND FLOOR LEVEL FOR EACH UNIT.
- WATER TANK FOR FIRE SAFETY REQUIREMENT PROVIDED AS PER FIRE PREVENTION AND FIRE SAFETY ACT-2016
- ELECTRICAL INFRASTRUCTURE SHALL BE PROVIDED AS PER CLAUSE NO.13.11 OF C.G.D.C.R.-2017
- DRINKING WATER FACILITY FOR DISABLED PERSONS IS PROVIDED AS PER CLAUSE NO. 13.6.2 OF C.G.D.C.R.-2017
- DRAINAGE FACILITY IS PROVIDED AS PER THE CLAUSE NO. 13.10OF C.G.D.C.R.-2017
- SIGNAGES OF THE PARKING PLACE IS TO BE PROVIDED AS PER THE PROVISION OF THE CLAUSE NO.13.7 OF C.G.D.C.R.-2017
- ENTRANCE OF THE BUILDING IS PROVIDED AS PER THE CLAUSE NO.13.1.6 OF C.G.D.C.R.-2017
- THE PAVING OF BUILDING UNIT/FINAL PLOT AS PER THE PROVISION OF THE CLAUSE NO.13.1.3 OF C.G.D.C.R.-2017
- THE STRUCTURAL DESIGN OF BUILDING IS AS PER NORMS OF SPECIFIED IN THE INDIAN STANDARD AND NECESSARY ACTION SHALL BE TAKEN FOR THE STRUCTURAL SAFETY DURING CONSTRUCTION.
- RAIN WATER STORAGE TANK AND RAIN WATER HARVESTING SYSTEM SHALL BE PROVIDED AS PER CLAUSE NO.17.2 OF C.G.D.C.R.-2017
- COMMUNITY BIN PROVIDED AS PER THE PROVISION OF THE CLAUSE NO.17.2.4 & 17.2.5 OF C.G.D.C.R.-2017
- GREY WATER RECYCLING SYSTEM & DUAL PLUMBING SYSTEM IS PROVIDED AS PER THE CLAUSE NO.17.3 OF C.G.D.C.R.-2017
- TREE PLANTATION IS PROVIDED AS PER THE CLAUSE NO.17.4 OF C.G.D.C.R.-2017
- SOLAR ASSISTED WATER HEATING SYSTEM SHALL BE PROVIDED AS PER CLAUSE NO.17.5 OF C.G.D.C.R.-2017
- POLLUTION CONTROL SYSTEM IS PROVIDED AS PER THE CHAPTER NO.18 OF C.G.D.C.R.-2017
- FIRE SAFETY SYSTEM IS PROVIDED AS PER CHAPTER 14 OF C.G.D.C.R.-2017
- FIRE SAFETY PROVISION SHALL BE MADE AS PER FIRE PREVENTION AND LIFE SAFETY MEASURES REGULATION-2016 AND FIRE PREVENTION AND LIFE SAFETY MEASURES REGULATION-2013
- MAINTENANCE AND UPGRADATION OF BUILDING IS AS PER CHAPTER NO.19 OF C.G.D.C.R.-2017
- MARGINAL SPACE& BASEMENT SLAB SHALL HAVE LOAD BEARING CAPACITY OF 40/60 TONNES PER SQUARE METER SHALL BE PROVIDED AS PER CHAPTER NO.14 OF C.G.D.C.R.-2017 AND FIRE PREVENTION AND FIRE SAFETY ACT-2016
- ROOF TOP SOLAR ENERGY INSTALLATION & GENERATION SHALL BE PROVIDED AS PER CLAUSE NO.17.5.1 OF C.G.D.C.R.-2017
- THE GLAZED SURFACE AREA OF THE EXTERNAL FACADE SHALL BE NON REFLECTIVE AND PROVIDED UP TO MAX OF 50 % OF THE TOTAL SURFACE AREA OF EACH FACADE WITH THE PROVISION OF SAFETY RAILING UP TO SILL LEVEL AS PER CLAUSE NO.13.13 OF C.G.D.C.R.-2017

NOTES:-

CONDITIONS FOR ENVIRONMENTAL MANAGEMENT PROVISIONS AS CGDCR-2017 CHAPTER-17

LOCATION OF ABOVE PERMISSION MAY VERY AS PER SITE SITUATION.

1. ROOF TOP SOLAR ENERGY INSTALLATIONS AND GENERATION : SPACE FOR ROOF TOP SOLAR ENERGY INSTALLATIONS AND GENERATION SYSTEM TO BE PROVIDED AS PER CI.NO.17.5.1, TABLE NO.17.3 OF CGDCR-2017 OR AS PER SUGGESTED BY CONCERN GOVERMENT AUTHORITY/AGENCY.
2. RAIN WATER HARVESTING SYSTEM : APPLICANT SHALL HAVE TO MAKE PROVISION FOR RAIN WATER HARVESTING SYSTEM MUST BE MAINTAIN REGULARLY EVERY YEAR AND RAIN WATER SHALL NOT BE DISCHARGE TO AMC STROM WATER LINE.
3. RAIN WATER STORAGE TANK : APPLICANT SHALL PROVIDE RAIN WATER STORAGE TANK OF ADEQUATE CAPACITY AS PER CI.NO.17.2.3 OF GDCR-2017.
4. TREE PLANTAION : APPLICANT SHALL PROVIDE TREE PLANTATIONS CONFORMING TO CI.NO.17.4 OF CGDCR-2017 AND SHALL TAKE PROPER CARE REGULARLY & MAINTAIN THE SAME NUMBER OF TREES PERMANENTLY.
5. SOLID WASTE MANAGEMENT : APPLICANT SHALL PROVIDE FACILITIES FOR SOLID WASTE MANAGEMENT WITH SEGREGATION OF DRY AND WET WASTE AT SOURCE REGULARLY AS PER CI.NO.17.2.3.1 OF CGDCR-2017 AND DISPOSAL OF SOLID WASTE SHALL BE CARRIED OUT AS PER THE NORMS DECIDED BY THE COMPETENT AUTHORITY FROM TIME TO TIME.

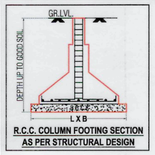

R.C.C. COLUMN FOOTING SECTION AS PER STRUCTURAL DESIGN

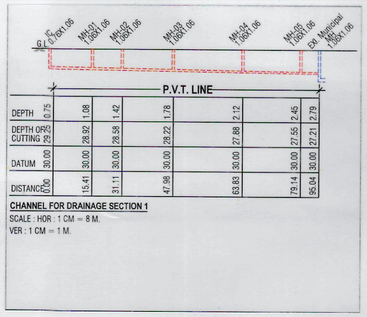

DEPTH	0.75	1.08	1.42	1.78	2.12	2.45	2.79
DEPTH OF CUTTING	29.25	28.92	28.58	28.22	27.88	27.55	27.21
DATUM	30.00	30.00	30.00	30.00	30.00	30.00	30.00
DISTANCE	0.00	15.41	31.11	47.98	63.83	79.14	95.04

CHANNEL FOR DRAINAGE SECTION 1

SCALE : HOR : 1 CM = 8 M.
VER : 1 CM = 1 M.

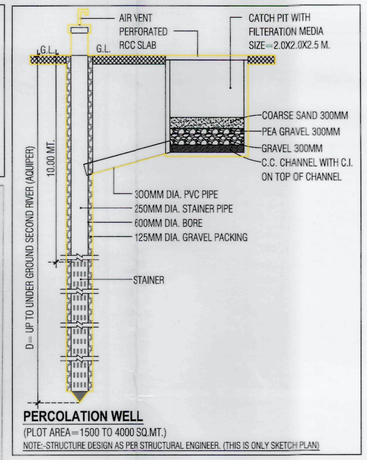

PERCOLATION WELL

(PLOT AREA=1500 TO 4000 SQ.MT.)

NOTE:-STRUCTURE DESIGN AS PER STRUCTURAL ENGINEER. (THIS IS ONLY SKETCH PLAN)

ENVIRONMENTAL MANAGEMENT PLAN

FLOOR AREA TABLE:-

	APPROVED			REVISED		
	BLOCK :- A			BLOCK :- A		
	USE	FLOOR AREA		USE	FLOOR AREA	
FLOOR	COMM.	COMM.		COMM.	COMM.	
GR. FLOOR (S.P.)	(SHOP)	16	1194.18	(SHOP)	44	1395.93
1st. FLOOR	(OFFICE)	25	1722.95	(OFFICE)	32	1530.88
2nd. FLOOR	(OFFICE)	25	1563.38	(OFFICE)	30	1408.12
3rd. FLOOR	(OFFICE)	25	1312.64	(OFFICE)	30	1287.21
4th. FLOOR	(OFFICE)	03	1035.99	(OFFICE)	28	1239.72
TOTAL		94	6829.14		164	6861.86

ENVIRONMENTAL MANAGEMENT PLAN

BLOCK-A

LAYOUT PLAN SHOWING RE-REVISE COMMERCIAL. BUILD. ON S.P. 2 OF F.P. NO : 234, R.S. NO:47, FINAL T.P.S. NO : 1 (ODHAV-1)MOJE : ODHAV TAL.:- VATVA, DIST : AHMEDABAD.

SHEET NO.:- 02

SCALE : 1 CM = 2.00 MT — ZONE : INDUSTRIAL ZONE GENERAL (IG) — USE : COMM.(M1)

AREA TABLE :-	SQMT
PLOT AREA	3828.77

TREE PLANTATION CALC :-	IN NOS.
REQ. 200.00 SQMT = 1 TREE	
3828.77 / 200 X 5 = 95.72	
SAY REQ.TREE = 96 NOS.	
PROVIDE TREE	= 96.00 NOS.

PERCOLATING WELL CALC:-	IN NOS.
REQ. 500 TO 4000 SMT = 1.00 NOS.	
3828.77 / 4000.00 = 0.96 NOS.	
SAY REQ. P.WELL = 1.00 NOS.	
PROVI. P.WELL	= 1.00 NOS.

CONTAINER BIN CALC. (COMMERCIAL)

20 LTR CAPACITY FOR EACH 100 SMT FLAREA
PROP.C.B.- 6861.86/ 100 X 20 = 1372.37 LITERS
REQ. COMMUNITY BIN = 1372.37 / 80 =17.15 NOS.
PROVIDE CONTAINER BIN = 18.00

PROVI. CONTAINER BIN = 18.00 NOS.

COLOUR NOTE :-

PLOT BOUNDARY — PROP. WORK — PARKING
PROP.DRAIN — ROAD — SPRINKLER
CONT. BIN — TREE — P.WELL — (---) APPROVED. WORK

ADJ S.P. NO:- 3 OF F.P. NO.- 234

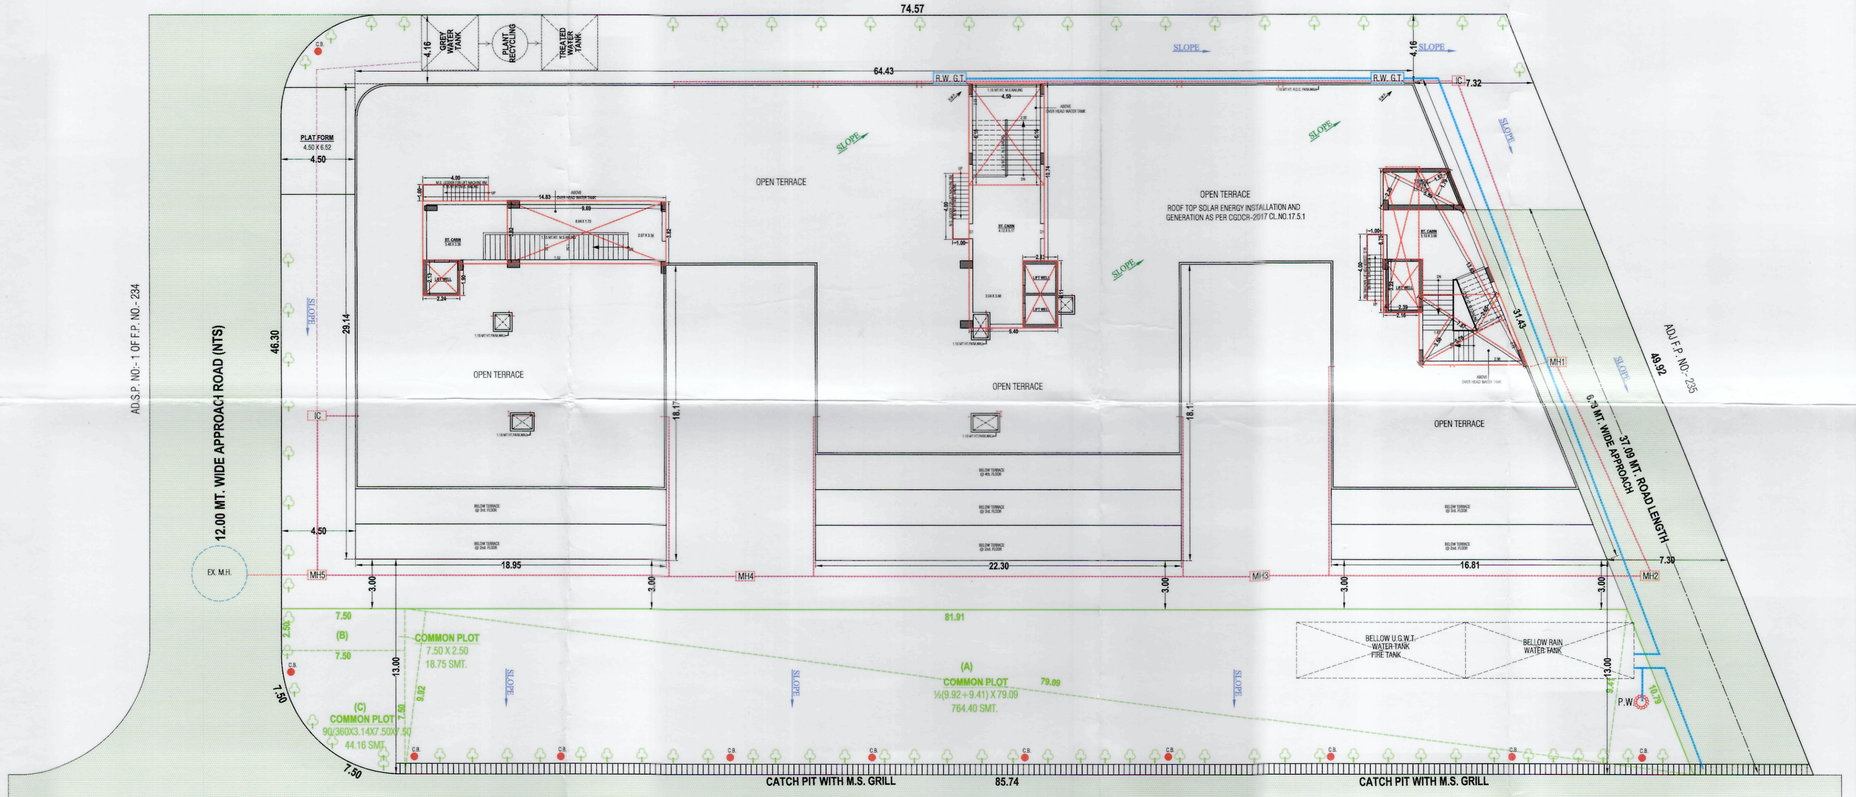

DWARKESH DEVELOPERS
AUTH. SIGN.: VISHNUBHAI MOHANBHAI DESAI
GROUND FLOOR 15, DEVASHISH DEVELOPERS,
OPP. GURUDWARA, ODHAV,AHMEDABAD-382415.
AMC LIC. No.: 0010VT17012710657
DEVELOPER

For, DWARKADHISH DEVELOPERS
PARTNER
OWNER

MIHIR A. PATEL B.E. (CIVIL)
A.M.C. COW(GRADE-I) LIC No. CW-0884150123
J/8/44, Patrakar Colony (Part-I)
Vijaynagar, Naranpura
Ahmedabad-380013
C.O.W.

SHAH DIGANT MUKUNDBHAI
63, Embassy Market,
Nr. Dinesh Hall, Ashram Road,
AHMEDABAD - 380 009.
SD 0314080723 R2 (GRADE-I)
STR.ENGINEER

MIHIR A. PATEL B.E. (CIVIL)
A.M.C. LIC No. ER-1246110123
J/8/44, Patrakar Colony (Part-I)
Vijaynagar, Naranpura
Ahmedabad-380013
ENGINEER

K. P. Patel
KUNAL PRAVINBHAI PATEL
A/3, SURJIT SOCIETY,
B/H. NARAN CHAMBERS,
INDIA COLONY ROAD,
BAPUNAGAR NIKOL,
AHMEDABAD CITY-382330
SOR LIC No. 0015R19022610701
S.O.R

ENVIRONMENTAL MANAGEMENT PLAN

SCALE : 1 CM = 2.00 MT

N

(1)THIS DEVELOPMENT PERMISSION IS GRANTED WITH CONDITION THAT APPLICANT AND OWNER SHALL COMPLY WITH ALL THE CONDITIONS AS PER ALL BONDS AND AFFIDAVITS PRODUCED BY APPLICANT AND THE ARCHITECT.

(2)THIS APPROVAL IS GIVEN ACCORDING TO MUNICIPAL COMMISSIONER OFFICE ORDER NO. GH/2/2008/DP/ 3072/AE (1/3/2010) AND LETTER NO. EB-10216-3504-L DATED: 1/3/2010.

(3)THIS DEVELOPMENT PERMISSION IS GRANTED UNDER C.G.D.C.R.-2017 AS PER LETTER NO. GH/2/2008/DP/ 3072/AE (1/3/2010) AND LETTER NO. EB-10216-3504-L DATED: 1/3/2010 AND LETTER NO. EB-10216-3504-L DATED: 1/3/2010 AND LETTER NO. GH/2/2008/DP/ 3072/AE (1/3/2010)