



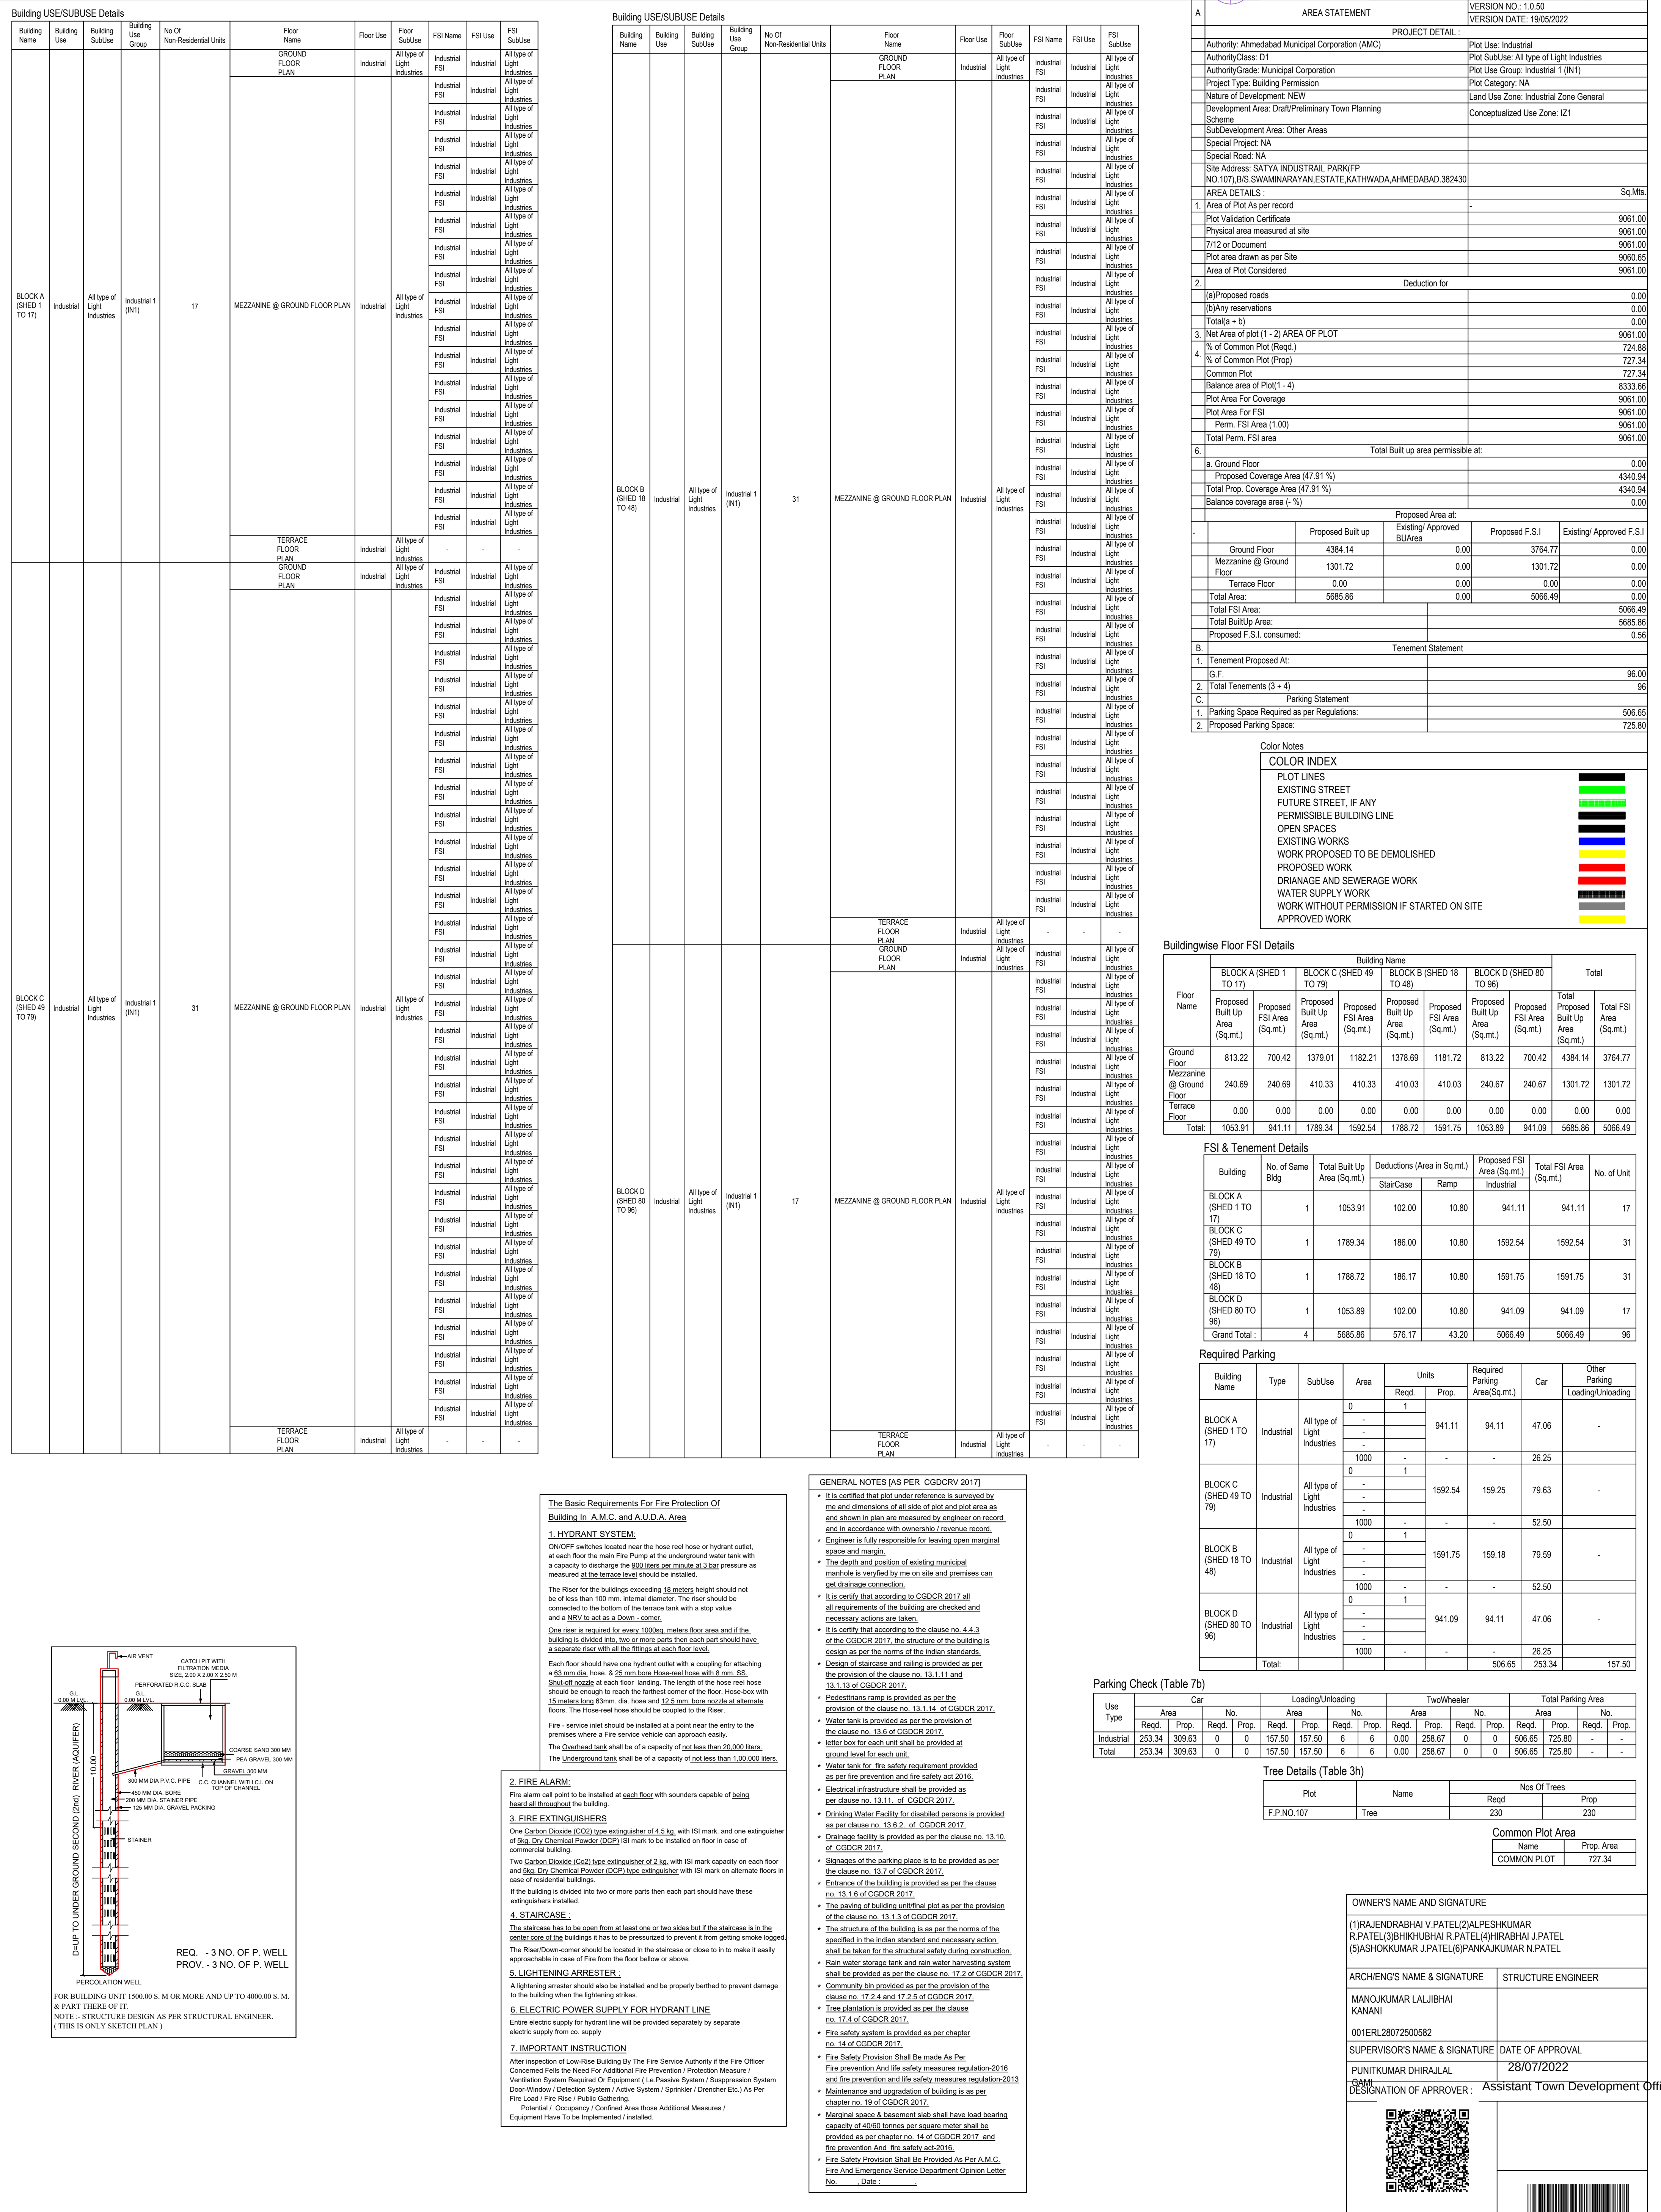

Based on the aforesaid permission the applicant reserves the rights to commence the construction from the day of issuance. Nevertheless, in; for procuring the aforesaid permission, any document or system configuration for rules or information or parameters or drawings provided or attached is found to be incorrect or inconsistent with respect to prevailing by-laws, by any authority or otherwise, the permission granted shall be considered as lapsed. Accuracy of Surveying Report and Drawing is subject to accuracy of end-user provided data.
3rd party software/hardware/services, etc. is not liable for any damages which may arise from use, or inability to use the Application. Contents highlighted in magenta color are not verified. Texts printed in 'Italics' and 'Blue' color are user inputs, which are not verified and not generated by scriology software.

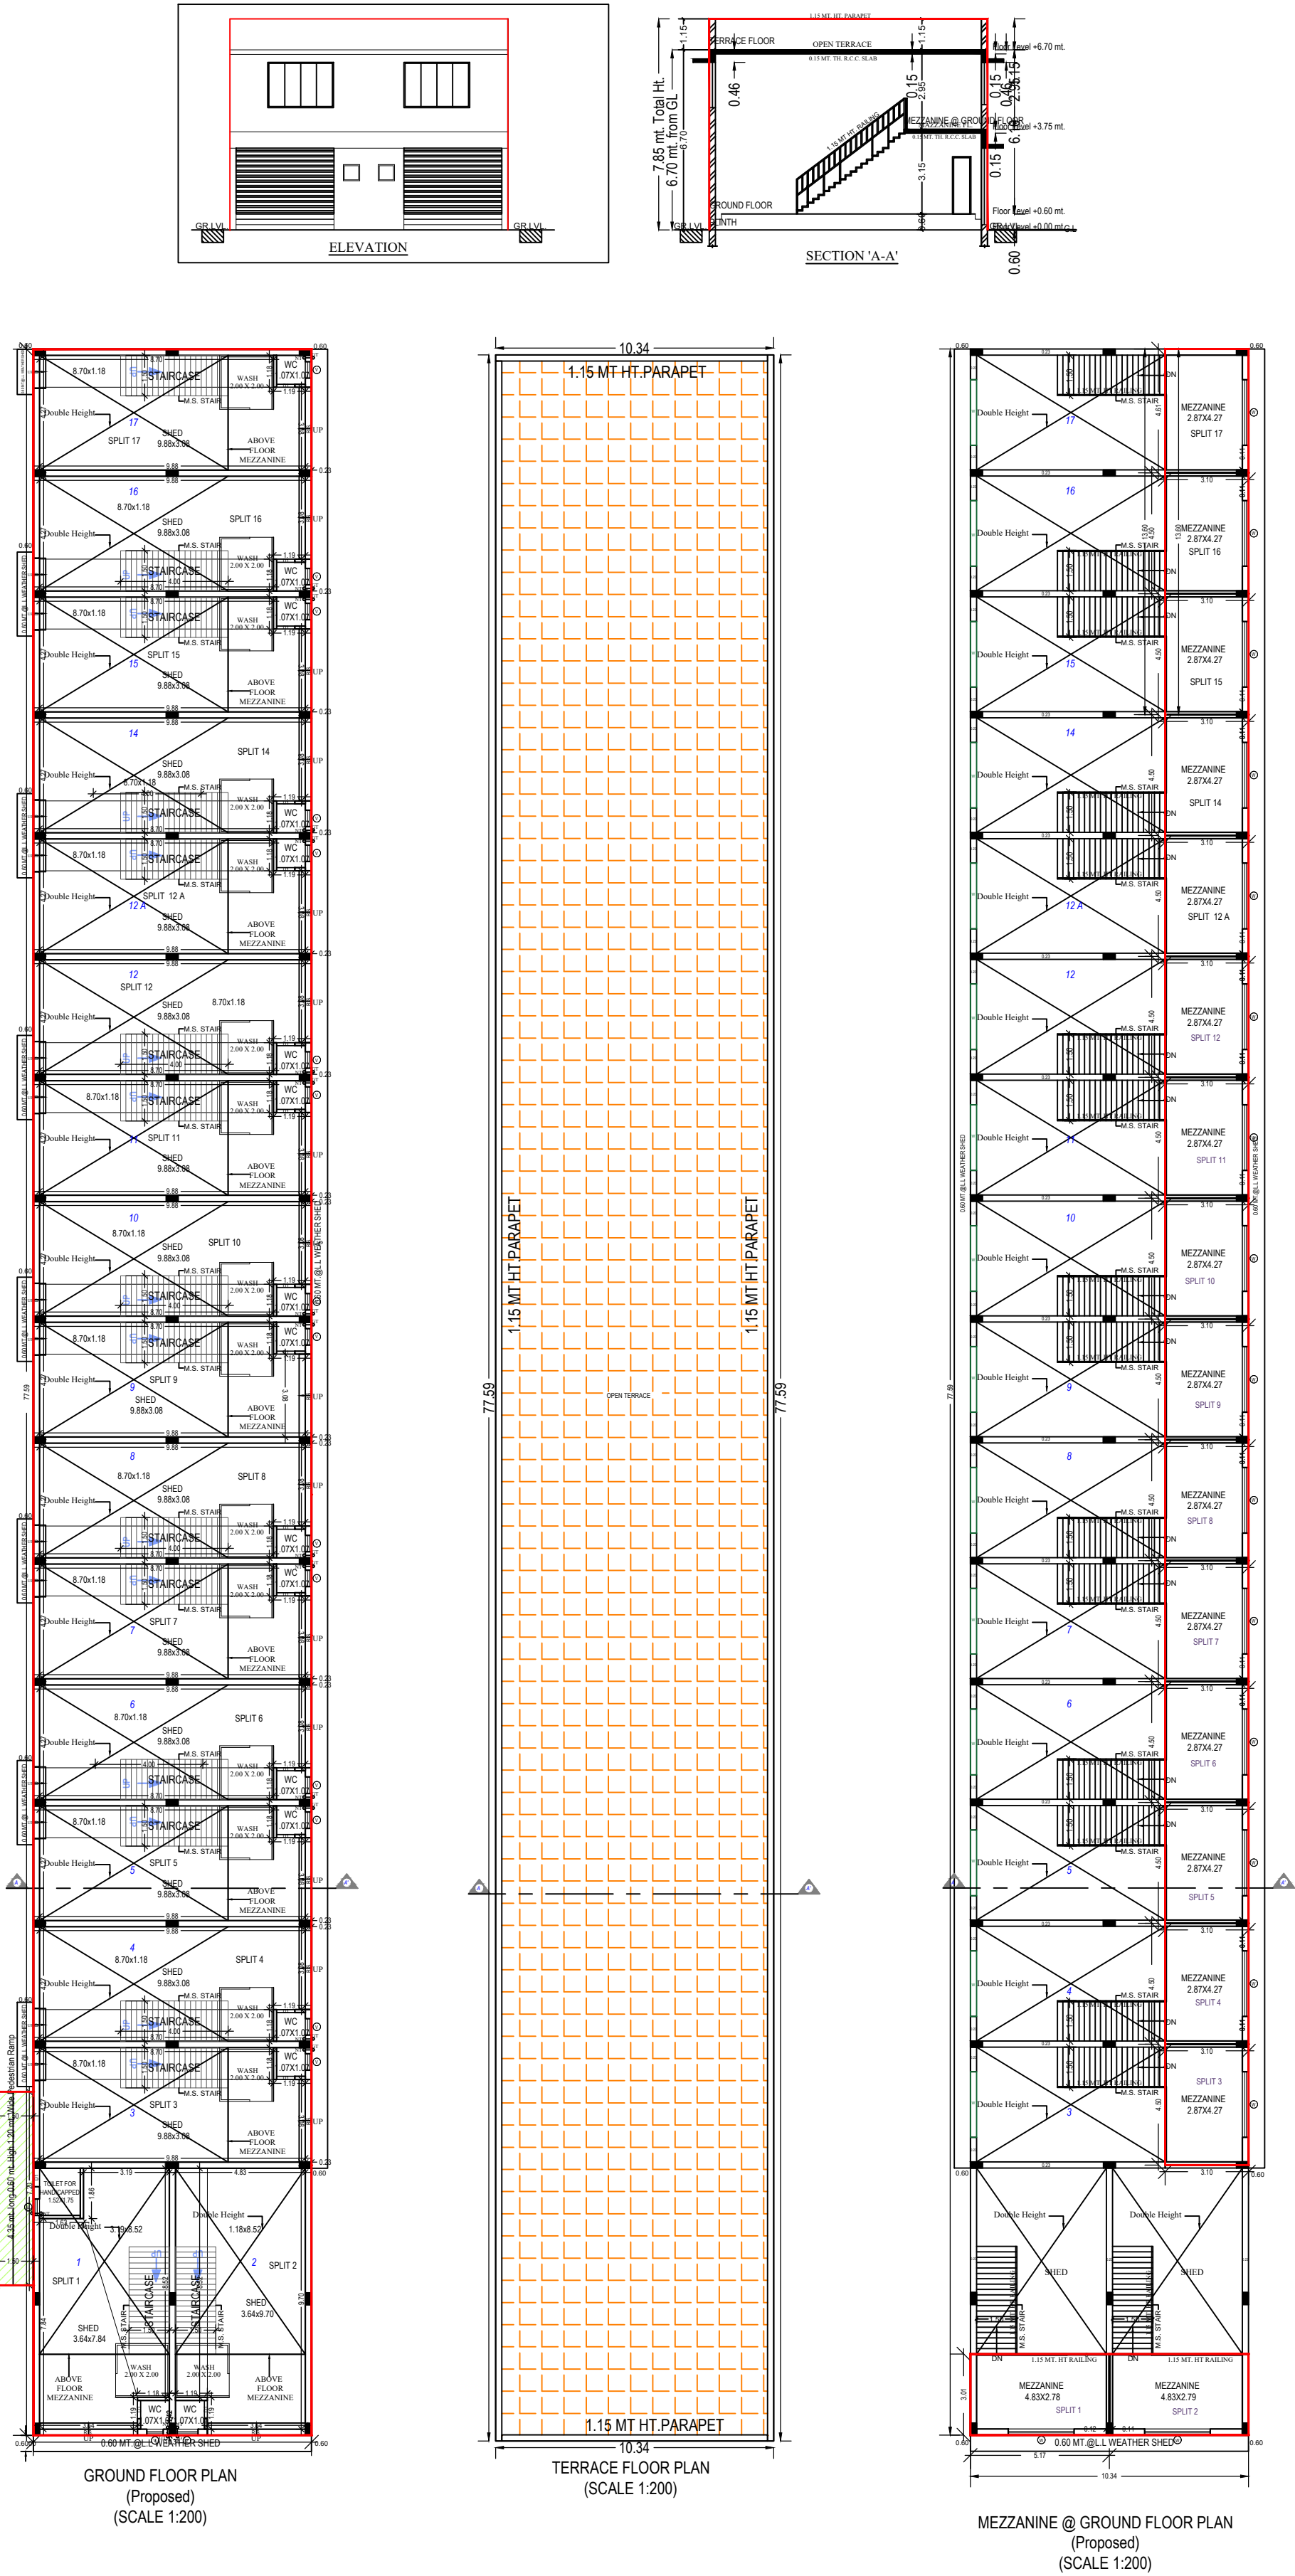

Building :BLOCK A (SHED 1 TO 17)

Floor Name	Total Built Up Area (Sq.mt.)	Deductions from FSI(Area in Sq.mt.)	Proposed FSI Area (Sq.mt.)	Total FSI Area (Sq.mt.)	No. of Unit
Ground Floor	813.22	102.00	10.80	700.42	17
Mezzanine @ Ground Floor	240.69	0.00	0.00	240.69	00
Terrace Floor	0.00	0.00	0.00	0.00	00
Total:	1053.91	102.00	10.80	941.11	17
Total Number of Same Buildings:	1				
Total:	1053.91	102.00	10.80	941.11	17

UnitBUA Table for Building :BLOCK A (SHED 1 TO 17)

Floor	Name	Unit/BUA Type	Gross Unit/BUA Area	Unit/BUA Area	Deductions (Area in Sq.mt.)		Carpet Area	No. of Unit	
					Wall	Stair Case			
GROUND FLOOR PLAN	SPLIT 12 A	OTHER	46.49	46.49	1.01	6.00	39.48	17	
	SPLIT 1	OTHER	51.95	51.95	2.69	6.00	43.26		
	SPLIT 10	OTHER	46.49	46.49	1.01	6.00	39.48		
	SPLIT 11	OTHER	46.49	46.49	1.01	6.00	39.48		
	SPLIT 12	OTHER	46.49	46.49	1.01	6.00	39.48		
	SPLIT 14	OTHER	46.49	46.49	1.01	6.00	39.48		
	SPLIT 15	OTHER	46.49	46.49	1.01	6.00	39.48		
	SPLIT 16	OTHER	46.49	46.49	1.01	6.00	39.48		
	SPLIT 17	OTHER	47.68	47.68	3.39	6.00	38.29		
	SPLIT 2	OTHER	51.95	51.95	2.54	6.00	43.41		
	SPLIT 3	OTHER	46.49	46.49	1.01	6.00	39.48		
	SPLIT 4	OTHER	46.49	46.49	1.01	6.00	39.48		
	SPLIT 5	OTHER	46.49	46.49	1.01	6.00	39.48		
	SPLIT 6	OTHER	46.49	46.49	1.01	6.00	39.48		
	SPLIT 7	OTHER	46.49	46.49	1.01	6.00	39.48		
	SPLIT 8	OTHER	46.49	46.49	1.01	6.00	39.48		
	SPLIT 9	OTHER	46.49	46.49	1.01	6.00	39.48		
		Total :		802.44	802.44	22.76	102.00	677.68	17
		Total per Floor:	Typical Floor = 1	Total :	802.44	802.44	22.76	102.00	677.68
MEZZANINE @ GROUND FLOOR PLAN	SPLIT 12 A	OTHER	13.94	13.94	1.25	0.00	12.69	00	
	SPLIT 1	OTHER	15.59	15.59	1.72	0.00	13.87		
	SPLIT 10	OTHER	13.94	13.94	1.25	0.00	12.69		
	SPLIT 11	OTHER	13.94	13.94	1.25	0.00	12.69		
	SPLIT 12	OTHER	13.94	13.94	1.25	0.00	12.69		
	SPLIT 14	OTHER	13.94	13.94	1.25	0.00	12.69		
	SPLIT 15	OTHER	13.94	13.94	1.25	0.00	12.69		
	SPLIT 16	OTHER	13.94	13.94	1.25	0.00	12.69		
	SPLIT 17	OTHER	14.30	14.30	1.60	0.00	12.70		
	SPLIT 2	OTHER	15.59	15.59	1.73	0.00	13.86		
	SPLIT 3	OTHER	13.94	13.94	1.25	0.00	12.69		
	SPLIT 4	OTHER	13.94	13.94	1.25	0.00	12.69		
	SPLIT 5	OTHER	13.94	13.94	1.25	0.00	12.69		
	SPLIT 6	OTHER	13.94	13.94	1.25	0.00	12.69		
	SPLIT 7	OTHER	13.94	13.94	1.25	0.00	12.69		
	SPLIT 8	OTHER	13.94	13.94	1.25	0.00	12.69		
	SPLIT 9	OTHER	13.94	13.94	1.25	0.00	12.69		
		Total :		240.64	240.64	22.55	0.00	218.09	00
		Total per Floor:	Typical Floor = 1	Total :	240.64	240.64	22.55	0.00	218.09
-	Total:	-	-	1043.08	1043.08	45.30	102.00	895.77	17

Staircase Checks (Table 8a-1)

Floor Name	StairCase Name	Flight Width	Tread Width	Riser Height
GROUND FLOOR PLAN	STAIRCASE	1.50	0.20	0.34
	STAIRCASE	1.50	0.20	0.34
	STAIRCASE	1.50	0.20	0.34
	STAIRCASE	1.50	0.20	0.34
	STAIRCASE	1.50	0.20	0.34
	STAIRCASE	1.50	0.20	0.34
	STAIRCASE	1.50	0.20	0.34
	STAIRCASE	1.50	0.20	0.34
	STAIRCASE	1.50	0.20	0.34
	STAIRCASE	1.50	0.20	0.34
	STAIRCASE	1.50	0.20	0.34
	STAIRCASE	1.50	0.20	0.34
	STAIRCASE	1.50	0.20	0.34
	STAIRCASE	1.50	0.20	0.34
	STAIRCASE	1.50	0.20	0.34
	STAIRCASE	1.50	0.20	0.34

SCHEDULE OF DOOR:

BUILDING NAME	NAME	LENGTH	HEIGHT	NOS
BLOCK A (SHED 1 TO 17)	D1	0.68	2.10	18
	D	1.22	2.10	15
BLOCK A (SHED 1 TO 17)	G	1.46	2.10	16
BLOCK A (SHED 1 TO 17)	G	1.47	2.10	01
BLOCK A (SHED 1 TO 17)	R.S.	3.08	2.10	15
BLOCK A (SHED 1 TO 17)	R.S.	3.64	2.10	02

SCHEDULE OF WINDOW/VENTILATION:

BUILDING NAME	NAME	LENGTH	HEIGHT	NOS
BLOCK A (SHED 1 TO 17)	V	0.61	1.00	17
	V	0.84	1.00	01
BLOCK A (SHED 1 TO 17)	W	2.43	1.20	01
BLOCK A (SHED 1 TO 17)	W	2.44	1.20	15
BLOCK A (SHED 1 TO 17)	W	2.45	1.20	01

OWNER'S NAME AND SIGNATURE

(1)RAJENDRABHAI V.PATEL(2)ALPESHKUMAR R.PATEL(3)BHIKHUBHAI R.PATEL(4)HIRABHAI J.PATEL (5)ASHOKKUMAR J.PATEL(6)PANKAJKUMAR N.PATEL

ARCHI-ENG'S NAME & SIGNATURE

STRUCTURE ENGINEER

MANOJKUMAR LALJIBHAI KANANI

001ERL28072500582

SUPERVISOR'S NAME & SIGNATURE





DATE OF APPROVAL

PUNITKUMAR DHIRAJLAL

28/07/2022

DESIGNATION OF APPROVER : Assistant Town Development Officer

Grant of the permission is subject to the conditions mentioned in the permission letter. Permission letter and approved Plan PDF can be downloaded by scanning the QR code.

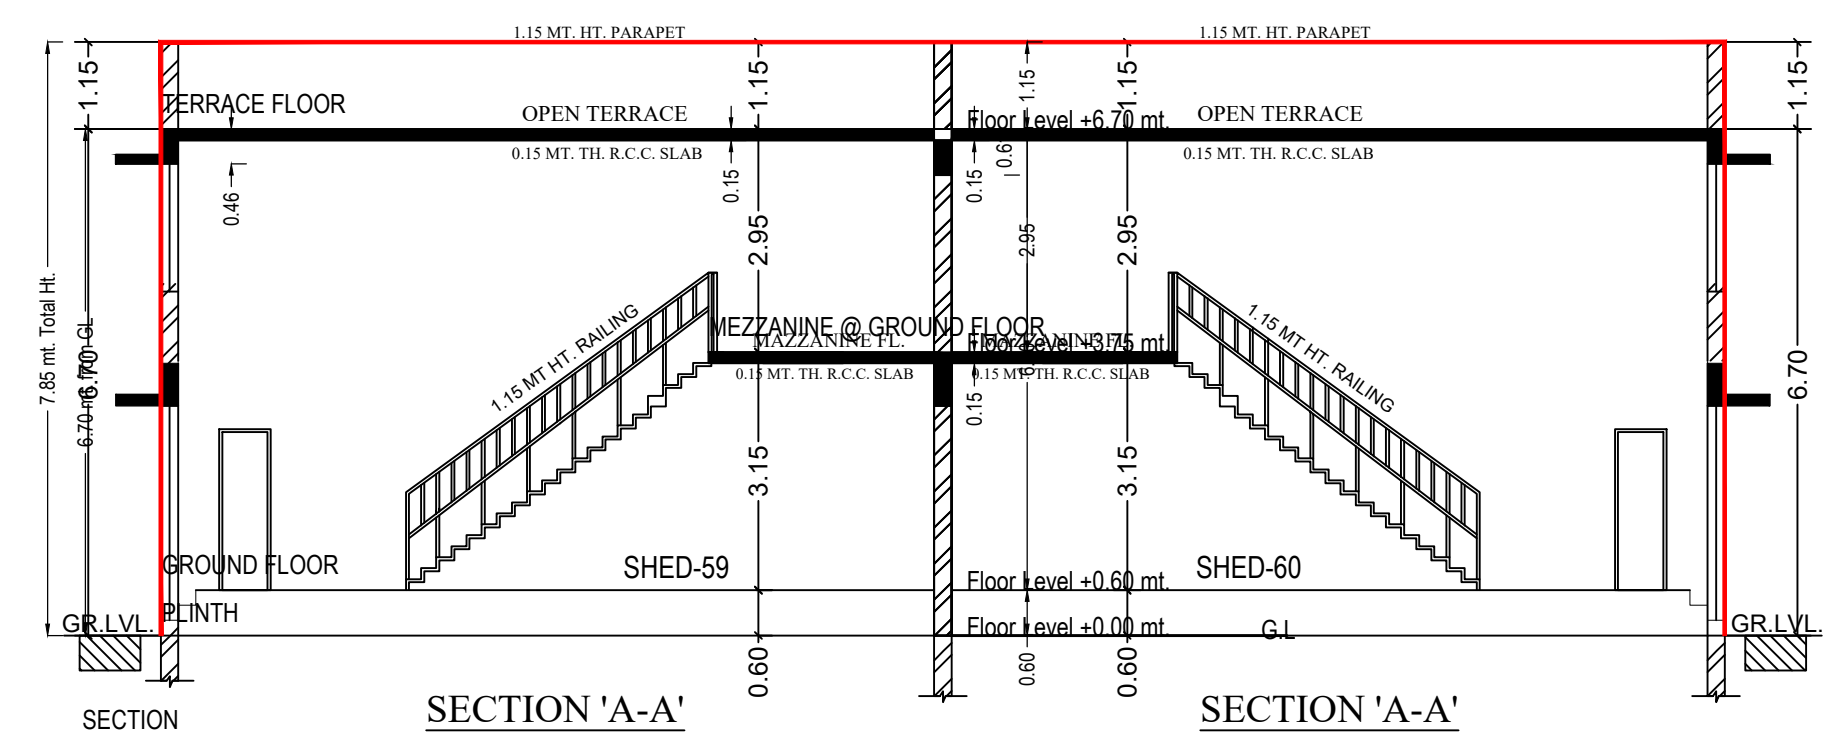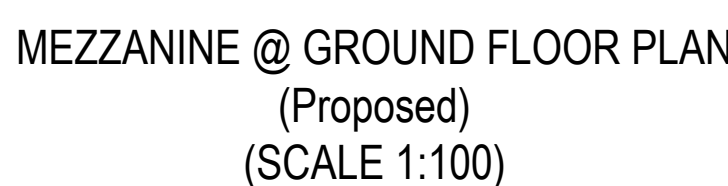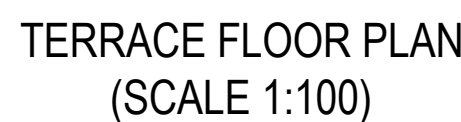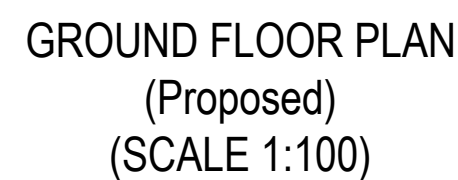

Floor Name	Total Built Up Area (Sq.ft.)	Deductions from FSI/Area in Sq.ft.		Proposed FSI Area (Sq.ft.)	Total FSI Area (Sq.ft.)	No. of Unit
		StarCase	Ramp			
Ground Floor	1379.01	186.00	10.80	1182.21	1182.21	31
Mezzanine @ Ground Floor	410.33	0.00	0.00	410.33	410.33	00
Terrace Floor	0.00	0.00	0.00	0.00	0.00	00
Total:	1789.34	186.00	10.80	1592.54	1592.54	31
Total Number of Same Buildings:	1					
Total:	1789.34	186.00	10.80	1592.54	1592.54	31

[illegible]




BUILDING NAME	NAME	LENGTH	HEIGHT	NOS
BLOCK C (SHED 49 TO 79)	D	0.68	2.10	32
BLOCK C (SHED 49 TO 79)	G	1.45	2.10	01
BLOCK C (SHED 49 TO 79)	G	1.45	2.10	29
BLOCK C (SHED 49 TO 79)	R	1.47	2.10	01
BLOCK C (SHED 49 TO 79)	G	2.74	2.10	05
BLOCK C (SHED 49 TO 79)	R.S.	2.75	2.10	12
BLOCK C (SHED 49 TO 79)	R.S.	3.05	2.10	14

BUILDING NAME	NAME	LENGTH	HEIGHT	NOS
BLOCK C (SHED 49 TO 79)	V	0.61	1.00	32
BLOCK C (SHED 49 TO 79)	W	2.43	1.20	02
BLOCK C (SHED 49 TO 79)	W	2.44	1.20	03

UNBIA Table for Building BLOCK C (SHEED 49 TO 79)								
Floor	Name	UNBIA Type	Gross UNBIA Area	Deductions Area in Sqm	Star Case	Carpet Area	No. of Unit	
GROUND FLOOR PLAN	SP14.01 OTHER	47.68	47.68	2.76	0.00	38.92		
	SP15.01 OTHER	46.49	46.49	0.32	6.00	40.17		
	SP16.01 OTHER	46.49	46.49	0.32	6.00	40.17		
	SP17.01 OTHER	46.49	46.49	0.32	6.00	40.17		
	SP18.01 OTHER	46.49	46.49	0.32	6.00	40.17		
	SP19.01 OTHER	42.56	42.56	0.30	6.00	36.26		
	SP20.01 OTHER	42.56	42.56	0.30	6.00	36.26		
	SP21.01 OTHER	42.56	42.56	0.30	6.00	36.26		
	SP22.01 OTHER	42.56	42.56	0.30	6.00	36.26		
	SP23.01 OTHER	42.56	42.56	0.30	6.00	36.26		
	SP24.01 OTHER	41.53	41.53	4.15	0.00	31.38		
	SP25.01 OTHER	40.40	40.40	3.91	6.00	31.39		
	SP26.01 OTHER	40.40	40.40	3.91	6.00	31.39		
	SP27.01 OTHER	41.53	41.53	1.96	6.00	33.57		
	SP28.01 OTHER	42.56	42.56	0.30	6.00	36.26		
	SP29.01 OTHER	42.56	42.56	1.48	0.00	35.08		
	SP30.01 OTHER	42.56	42.56	0.30	6.00	36.26		
	SP31.01 OTHER	42.56	42.56	0.30	6.00	36.26		
SP183.01 OTHER								

PUNITKUMAR DHIRAJLAL GAMU	28/07/2022
DESIGNATION OF APPROVER: Assistant Town Development Office	

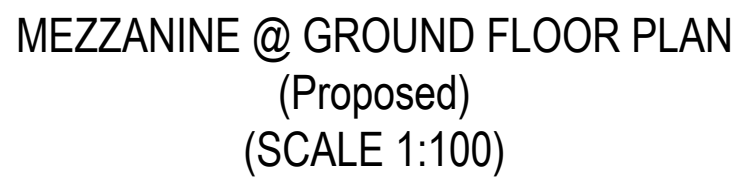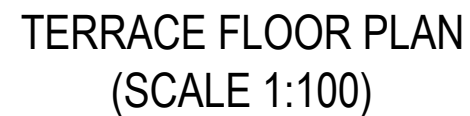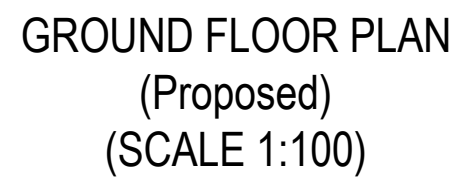

UnitBUA Table for Building :BLOCK B (SHED 18 TO 48)UnitBUA Table for Building :BLOCK B (SHED 18 TO 48)


Floor	Name	UnitBUA	Gross UnitBUA	UnitBUA	Deductions (Area in Sq.mt)	Net Area	No. of Unit
-------	------	---------	---------------	---------	----------------------------	----------	-------------

Plant	Type	Area	Area	Wall	Star Case	
SPLIT 18	OTHER	47.88	47.88	4.24	6.00	37.44
SPLIT 19	OTHER	46.49	46.49	2.59	6.00	37.82
SPLIT 20	OTHER	46.49	46.49	2.67	6.00	37.82
SPLIT 21	OTHER	46.49	46.49	2.59	6.00	37.90
SPLIT 22	OTHER	46.49	46.49	2.59	6.00	37.90
SPLIT 23	OTHER	46.49	46.49	2.59	6.00	37.90
SPLIT 24	OTHER	46.49	46.49	2.59	6.00	37.90
SPLIT 25	OTHER	42.56	42.56	2.67	6.00	33.99
SPLIT 26	OTHER	42.56	42.56	2.59	6.00	33.99
SPLIT 27	OTHER	42.56	42.56	2.65	6.00	33.91
SPLIT 28	OTHER	42.56	42.56	2.65	6.00	33.91
SPLIT 29	OTHER	42.56	42.56	2.72	6.00	33.84
SPLIT 30	OTHER	42.56	42.56	2.73	6.00	33.83
SPLIT 31	OTHER	41.54	41.54	4.15	6.03	31.36
SPLIT 32	OTHER	41.49	41.49	4.15	6.03	31.36
SPLIT 33	OTHER	40.40	40.40	3.01	6.03	31.36
SPLIT 34	OTHER	40.40	40.40	3.01	6.03	31.36
SPLIT 35	OTHER	42.54	42.54	4.19	6.03	35.05
SPLIT 37	OTHER	42.54	42.54	0.30	6.00	36.24
SPLIT 38	OTHER	42.54	42.54	0.30	6.00	36.24
SPLIT 39	OTHER	42.54	42.54	0.30	6.00	36.24
SPLIT 40	OTHER	42.54	42.54	0.30	6.00	36.24
SPLIT 41	OTHER	42.54	42.54	0.30	6.00	36.24
SPLIT 42	OTHER	46.47	46.47	0.32	6.00	40.15
SPLIT 43	OTHER	46.47	46.47	0.32	6.00	40.15
SPLIT 44	OTHER	46.47	46.47	0.32	6.00	40.15
SPLIT 45	OTHER	46.47	46.47	0.32	6.00	40.15
SPLIT 46	OTHER	46.47	46.47	0.32	6.00	40.15
SPLIT 47	OTHER	46.47	46.47	0.32	6.00	40.15
SPLIT 48	OTHER	46.47	46.47	0.32	6.00	39.99
Total per Floor	1	1367.93	1367.93	60.74	196.15	1121.04
Total	1	1367.93	1367.93	60.74	196.15	1121.04
SPLIT 18	OTHER	13.94	13.94	1.25	0.00	12.70
SPLIT 19	OTHER	13.94	13.94	1.25	0.00	12.69
SPLIT 20	OTHER	13.94	13.94	1.25	0.00	12.69
SPLIT 21	OTHER	13.94	13.94	1.25	0.00	12.69
SPLIT 22	OTHER	13.94	13.94	1.25	0.00	12.69
SPLIT 23	OTHER	13.94	13.94	1.25	0.00	12.69
SPLIT 24	OTHER	13.94	13.94	1.24	0.00	12.70
SPLIT 25	OTHER	12.76	12.76	1.14	0.00	11.62
SPLIT 26	OTHER	12.76	12.76	1.14	0.00	11.62
SPLIT 27	OTHER	12.76	12.76	1.14	0.00	11.62
SPLIT 28	OTHER	12.76	12.76	1.14	0.00	11.62
SPLIT 29	OTHER	12.76	12.76	1.14	0.00	11.62
SPLIT 30	OTHER	12.76	12.76	1.14	0.00	11.62
SPLIT 31	OTHER	12.76	12.76	1.44	0.00	11.32
SPLIT 32	OTHER	12.11	12.11	1.10	0.00	11.01
SPLIT 33	OTHER	12.11	12.11	1.10	0.00	11.01
SPLIT 34	OTHER	12.11	12.11	1.09	0.00	11.01
SPLIT 35	OTHER	12.44	12.44	1.44	0.00	11.00
SPLIT 36	OTHER	12.74	12.74	1.14	0.00	11.60
SPLIT 37	OTHER	12.74	12.74	1.14	0.00	11.60
SPLIT 38	OTHER	12.74	12.74	1.14	0.00	11.60
SPLIT 39	OTHER	12.74	12.74	1.14	0.00	11.60
SPLIT 40	OTHER	12.74	12.74	1.14	0.00	11.60
SPLIT 41	OTHER	12.74	12.74	1.14	0.00	11.60
SPLIT 42	OTHER	13.92	13.92	1.24	0.00	12.68
SPLIT 43	OTHER	13.92	13.92	1.24	0.00	12.68
SPLIT 44	OTHER	13.92	13.92	1.24	0.00	12.68
SPLIT 45	OTHER	13.92	13.92	1.24	0.00	12.68
SPLIT 46	OTHER	13.92	13.92	1.24	0.00	12.68
SPLIT 47	OTHER	13.92	13.92	1.24	0.00	12.68
SPLIT 48	OTHER	14.28	14.28	1.60	0.00	12.68
Total per Floor	1	409.96	409.96	39.97	371.97	0.00
Total	1	409.96	409.96	39.97	371.97	0.00
Total	-	-	-	1777.89	1777.89	88.63
				196.15	196.15	453.01
				60.74	60.74	31.36

MEZZ
@ GF
FLOC
PLAN

SCHEDULE OF DOOR:				
BUILDING NAME	NAME	LENGTH	HEIGHT	NOS
BLOCK B (SHED 18 TO 48)	D	0.68	2.10	30
BLOCK B (SHED 18 TO 48)	G	1.45	2.10	05
BLOCK B (SHED 18 TO 48)	G	1.46	2.10	28
BLOCK B (SHED 18 TO 48)	R.S.	2.73	2.10	0
BLOCK B (SHED 18 TO 48)	R.S.	2.74	2.10	04
BLOCK B (SHED 18 TO 48)	R.S.	2.75	2.10	12
BLOCK B (SHED 18 TO 48)	R.S.	3.05	2.10	14

MEZZ
@ GF
FLOC
PLAN

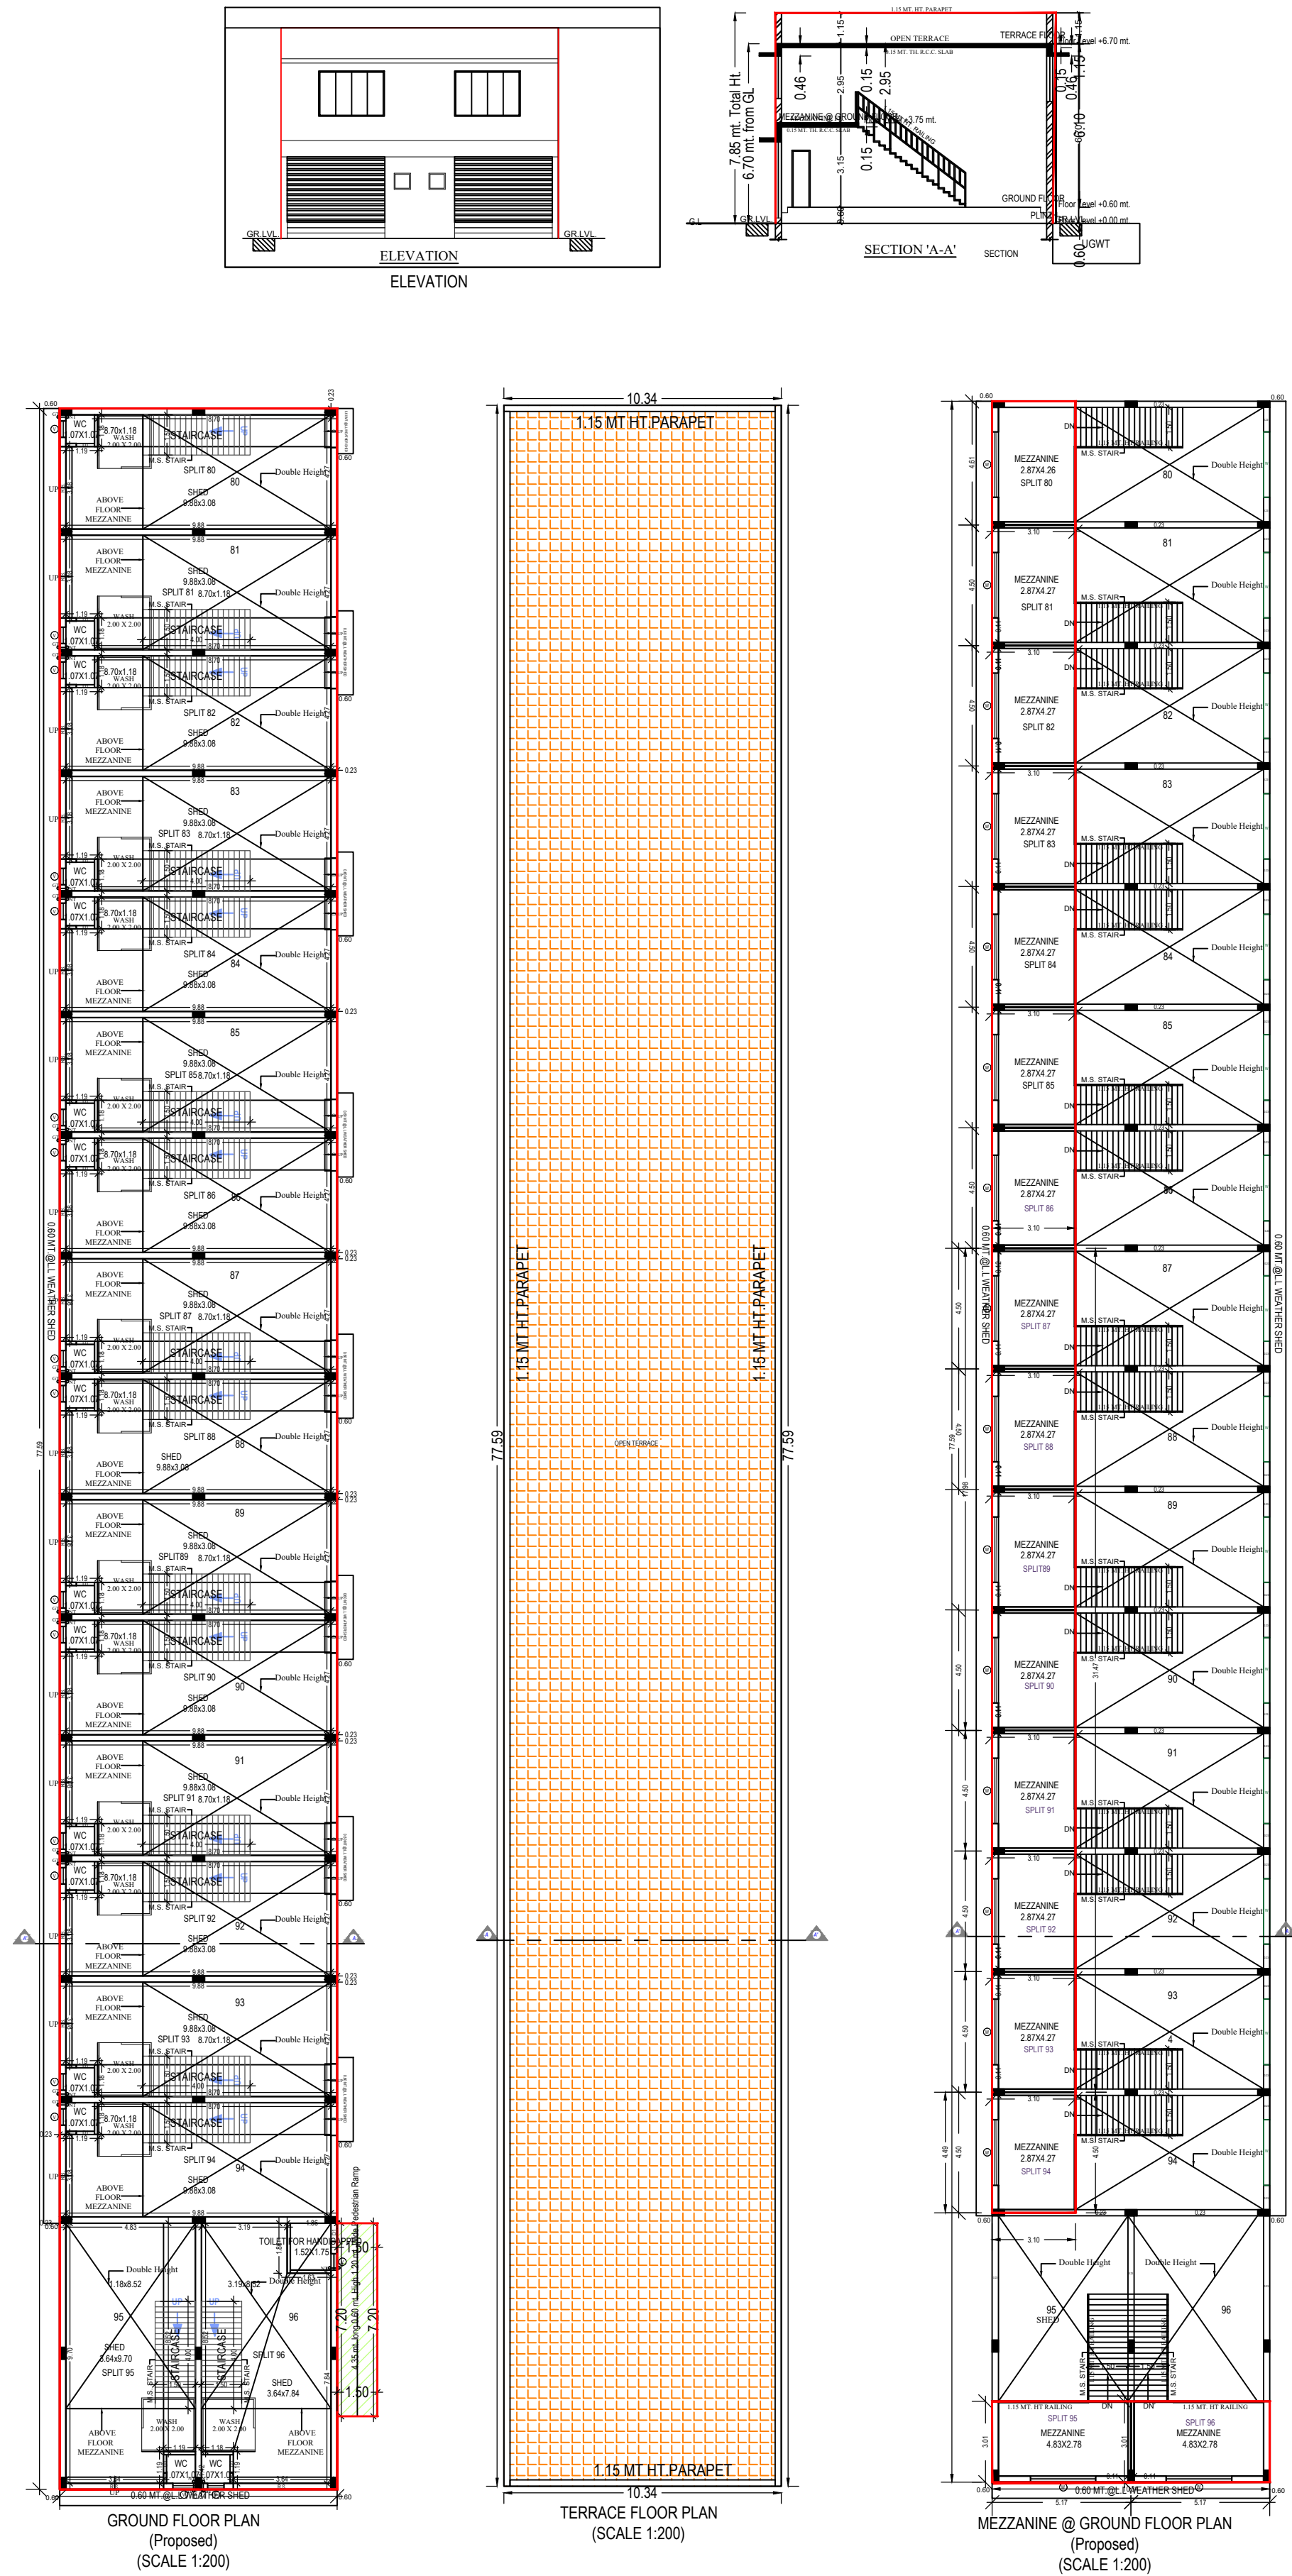

Building :BLOCK D (SHED 80 TO 96)

Floor Name	Total Built Up Area (Sq.mt.)	Deductions from FSI(Area in Sq.mt.)		Proposed FSI Area (Sq.mt.)	Total FSI Area (Sq.mt.)	No. of Unit
		StairCase	Ramp	Industrial		
Ground Floor	813.22	102.00	10.80	700.42	700.42	17
Mezzanine @ Ground Floor	240.67	0.00	0.00	240.67	240.67	00
Terrace Floor	0.00	0.00	0.00	0.00	0.00	00
Total:	1053.89	102.00	10.80	941.09	941.09	17
Total Number of Same Buildings:	1					
Total:	1053.89	102.00	10.80	941.09	941.09	17

Staircase Checks (Table 8a-1)

Floor Name	StairCase Name	Flight Width	Tread Width	Riser Height
GROUND FLOOR PLAN	STAIRCASE	1.50	0.20	0.34
	STAIRCASE	1.50	0.20	0.34
	STAIRCASE	1.50	0.20	0.34
	STAIRCASE	1.50	0.20	0.34
	STAIRCASE	1.50	0.20	0.34
	STAIRCASE	1.50	0.20	0.34
	STAIRCASE	1.50	0.20	0.34
	STAIRCASE	1.50	0.20	0.34
	STAIRCASE	1.50	0.20	0.34
	STAIRCASE	1.50	0.20	0.34
	STAIRCASE	1.50	0.20	0.34
	STAIRCASE	1.50	0.20	0.34
	STAIRCASE	1.50	0.20	0.34
	STAIRCASE	1.50	0.20	0.34
	STAIRCASE	1.50	0.20	0.34
	STAIRCASE	1.50	0.20	0.34
MEZZANINE @ GROUND FLOOR PLAN	STAIRCASE	1.50	0.20	0.34
	STAIRCASE	1.50	0.20	0.34
	STAIRCASE	1.50	0.20	0.34
	STAIRCASE	1.50	0.20	0.34
	STAIRCASE	1.50	0.20	0.34
	STAIRCASE	1.50	0.20	0.34
	STAIRCASE	1.50	0.20	0.34
	STAIRCASE	1.50	0.20	0.34
	STAIRCASE	1.50	0.20	0.34
	STAIRCASE	1.50	0.20	0.34
	STAIRCASE	1.50	0.20	0.34
	STAIRCASE	1.50	0.20	0.34
	STAIRCASE	1.50	0.20	0.34
	STAIRCASE	1.50	0.20	0.34
	STAIRCASE	1.50	0.20	0.34
	STAIRCASE	1.50	0.20	0.34

SCHEDULE OF DOOR:

BUILDING NAME	NAME	LENGTH	HEIGHT	NOS
BLOCK D (SHED 80 TO 96)	D1	0.68	2.10	18
BLOCK D (SHED 80 TO 96)	D	1.22	2.10	15
BLOCK D (SHED 80 TO 96)	G	1.46	2.10	16
BLOCK D (SHED 80 TO 96)	G	1.47	2.10	01
BLOCK D (SHED 80 TO 96)	R.S.	3.08	2.10	15
BLOCK D (SHED 80 TO 96)	R.S.	3.64	2.10	02

SCHEDULE OF WINDOW/VENTILATION:

BUILDING NAME	NAME	LENGTH	HEIGHT	NOS
BLOCK D (SHED 80 TO 96)	V	0.61	1.00	17
BLOCK D (SHED 80 TO 96)	V	0.84	1.00	01
BLOCK D (SHED 80 TO 96)	W	2.43	1.20	01
BLOCK D (SHED 80 TO 96)	W	2.44	1.20	15
BLOCK D (SHED 80 TO 96)	W	2.45	1.20	01

UnitBUA Table for Building :BLOCK D (SHED 80 TO 96)

Floor	Name	UnitBUA Type	Gross UnitBUA Area	UnitBUA Area	Deductions (Area in Sq.mt.)		Carpet Area	No. of Unit
					Wall	Stair Case		
GROUND FLOOR PLAN	SPLIT 80	OTHER	47.68	47.68	3.39	6.00	38.29	17
	SPLIT 81	OTHER	46.49	46.49	1.01	6.00	39.48	
	SPLIT 82	OTHER	46.49	46.49	1.01	6.00	39.48	
	SPLIT 83	OTHER	46.49	46.49	1.01	6.00	39.48	
	SPLIT 84	OTHER	46.49	46.49	1.01	6.00	39.48	
	SPLIT 85	OTHER	46.49	46.49	1.01	6.00	39.48	
	SPLIT 86	OTHER	46.49	46.49	1.01	6.00	39.48	
	SPLIT 87	OTHER	46.49	46.49	1.01	6.00	39.48	
	SPLIT 88	OTHER	46.49	46.49	1.01	6.00	39.48	
	SPLIT 89	OTHER	46.49	46.49	1.01	6.00	39.48	
	SPLIT 90	OTHER	46.49	46.49	1.01	6.00	39.48	
	SPLIT 91	OTHER	46.49	46.49	1.01	6.00	39.48	
	SPLIT 92	OTHER	46.49	46.49	1.01	6.00	39.48	
	SPLIT 93	OTHER	46.49	46.49	1.01	6.00	39.48	
	SPLIT 94	OTHER	46.49	46.49	1.01	6.00	39.48	
	SPLIT 95	OTHER	51.94	51.94	2.54	6.00	43.40	
MEZZANINE @ GROUND FLOOR PLAN	SPLIT 96	OTHER	51.95	51.95	2.69	6.00	43.26	00
	SPLIT89	OTHER	46.49	46.49	1.01	6.00	39.48	
	Total :		802.43	802.43	22.76	102.00	677.67	
	Total per Floor:	Typical Floor = 1						
	Total :		802.43	802.43	22.76	102.00	677.67	
	SPLIT 80	OTHER	14.30	14.30	1.60	0.00	12.70	
	SPLIT 81	OTHER	13.94	13.94	1.25	0.00	12.69	
	SPLIT 82	OTHER	13.94	13.94	1.25	0.00	12.69	
	SPLIT 83	OTHER	13.94	13.94	1.24	0.00	12.70	
	SPLIT 84	OTHER	13.94	13.94	1.25	0.00	12.69	
	SPLIT 85	OTHER	13.94	13.94	1.24	0.00	12.70	
	SPLIT 86	OTHER	13.94	13.94	1.25	0.00	12.69	
	SPLIT 87	OTHER	13.94	13.94	1.25	0.00	12.69	
	SPLIT 88	OTHER	13.94	13.94	1.25	0.00	12.69	
	SPLIT 90	OTHER	13.94	13.94	1.25	0.00	12.69	
	SPLIT 91	OTHER	13.94	13.94	1.25	0.00	12.69	
	SPLIT 92	OTHER	13.94	13.94	1.25	0.00	12.69	
	SPLIT 93	OTHER	13.94	13.94	1.25	0.00	12.69	
	SPLIT 94	OTHER	13.94	13.94	1.25	0.00	12.69	
	SPLIT 95	OTHER	15.58	15.58	1.72	0.00	13.86	
	SPLIT 96	OTHER	15.58	15.58	1.72	0.00	13.86	
	SPLIT89	OTHER	13.94	13.94	1.24	0.00	12.70	
	Total :		240.62	240.62	22.51	0.00	218.11	
	Total per Floor:	Typical Floor = 1						
	Total :		240.62	240.62	22.51	0.00	218.11	
-								
Total:	-	-	1043.05	1043.05	45.30	102.00	895.78	17

OWNER'S NAME AND SIGNATURE

(1)RAJENDRABHAI V.PATEL(2)ALPESHKUMAR R.PATEL(3)BHIKHUBHAI R.PATEL(4)HIRABHAI J.PATEL (5)ASHOKKUMAR J.PATEL(6)PANKAJKUMAR N.PATEL

ARCH/ENG'S NAME & SIGNATURE

MANOJKUMAR LALJIBHAI KANANI

001ERL28072500582

SUPERVISOR'S NAME & SIGNATURE

PUNITKUMAR DHIRAJLAL

DESIGNATION OF APPROVER :

Assistant Town Development Officer



Grant of the permission is subject to the conditions mentioned in the permission letter. Permission letter and approved Plan PDF can be downloaded by scanning the QR code.