PROPOSED BUILDING PLAN AND LAY OUT PLAN USE FOR RESIDENTIAL PURPOSE ON BLOCK.NO. 29 AT VILLAGE : KHANPUR, VADODARA.

APPROVED SUBJECT TO CONDITION LAID DOWN IN BUILDING PERMISSION
Town Planner
Urban Development Authority
Vadodara

RUCHIR JHETH ARCHITECT

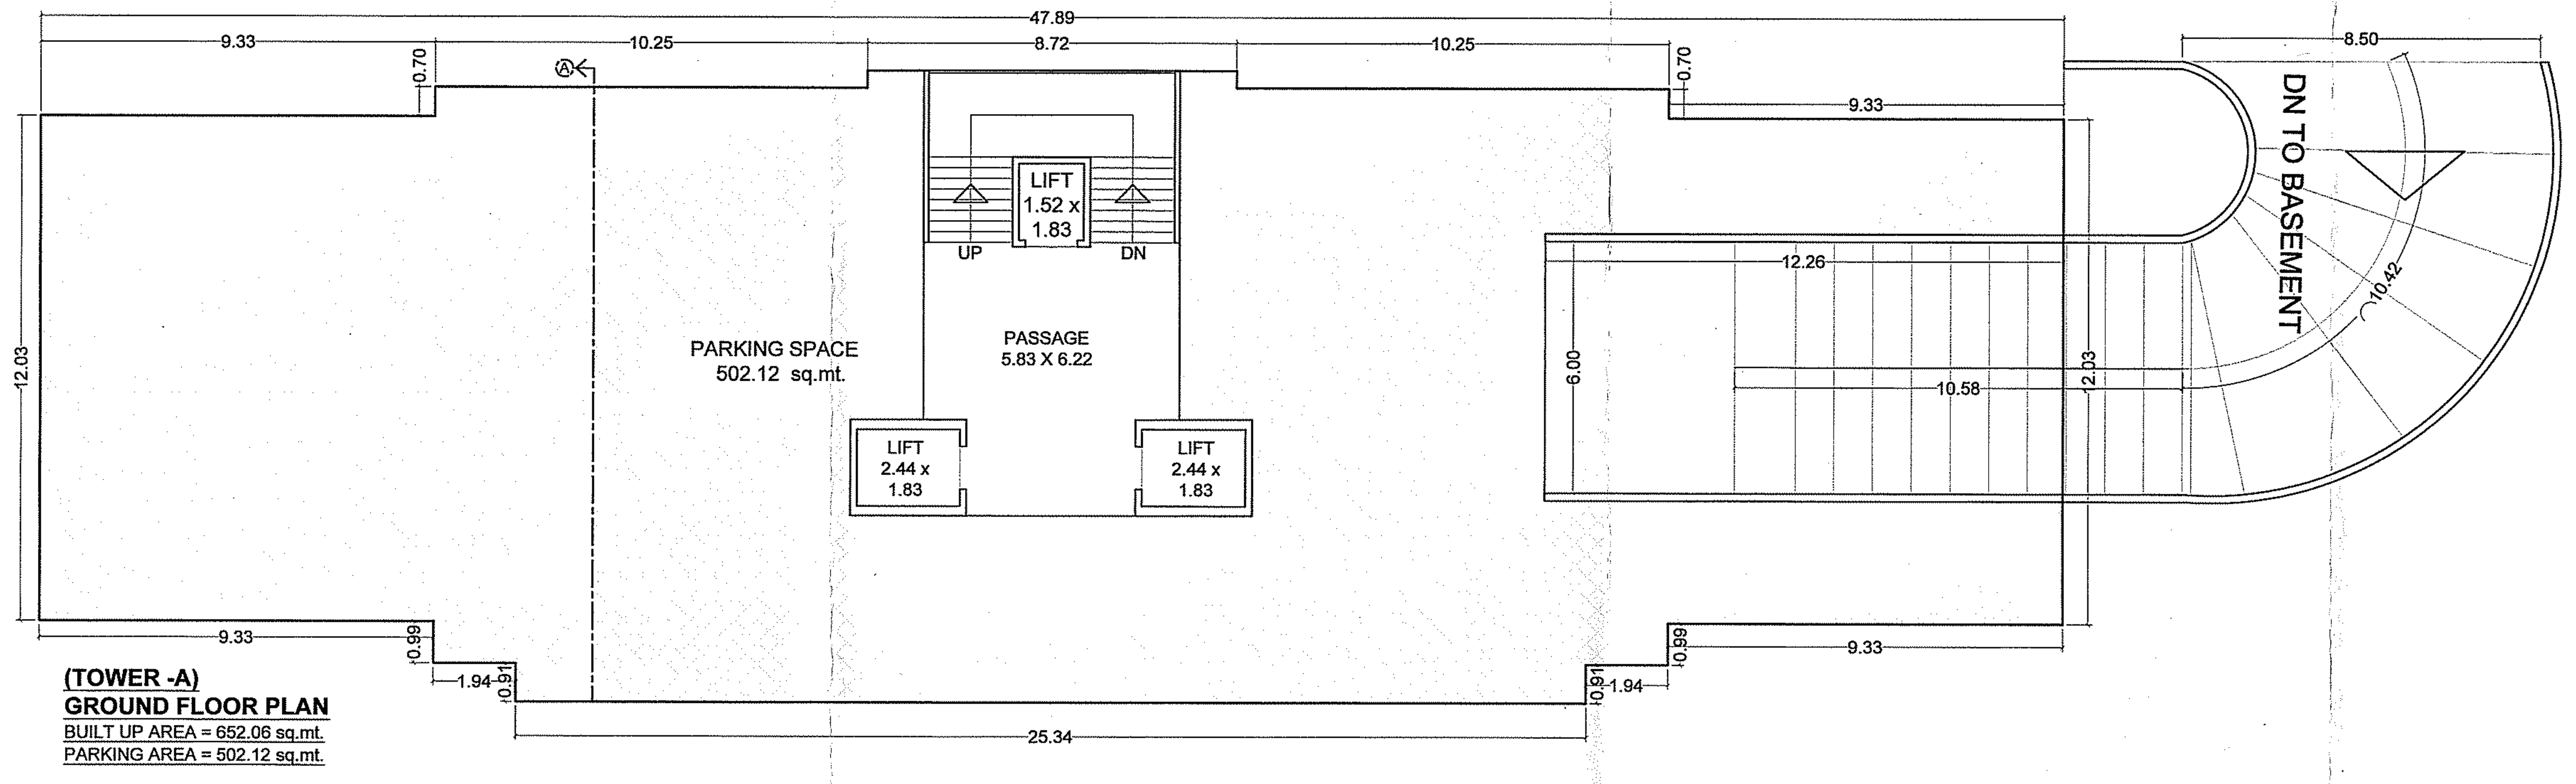

(TOWER -A)
GROUND FLOOR PLAN
BUILT UP AREA = 652.06 sq.mt.
PARKING AREA = 502.12 sq.mt.

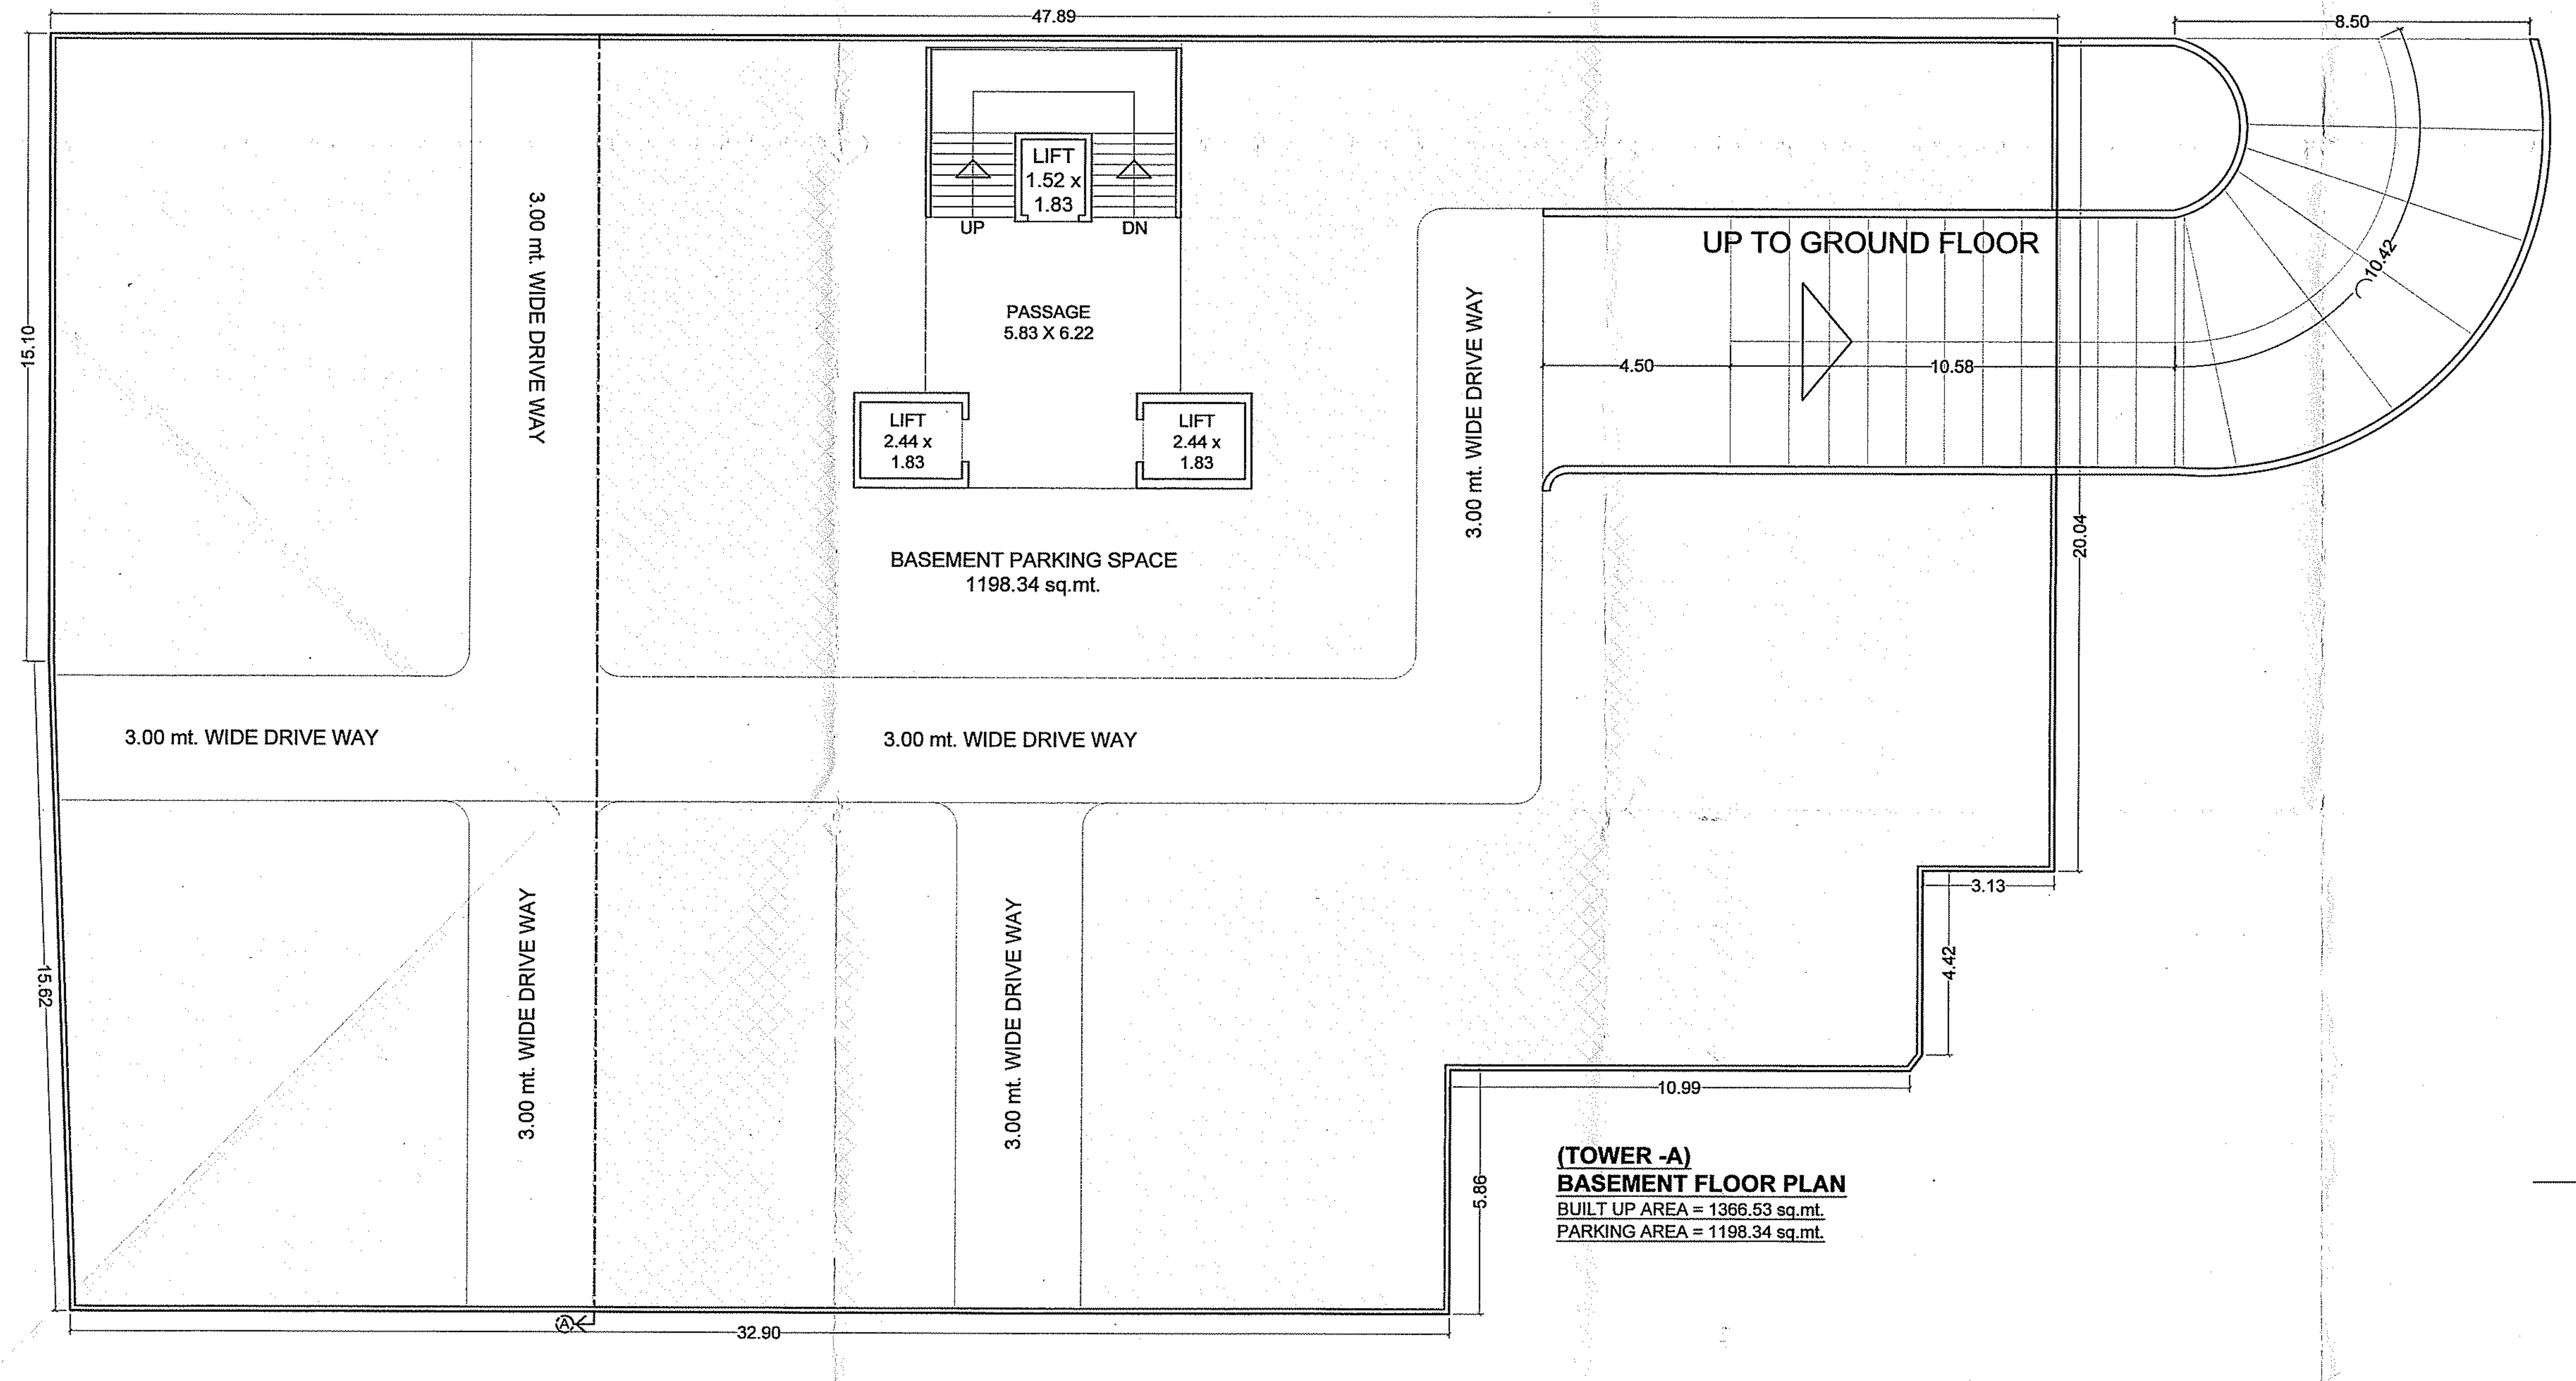

(TOWER -A)
BASEMENT FLOOR PLAN
BUILT UP AREA = 1366.53 sq.mt.
PARKING AREA = 1198.34 sq.mt.

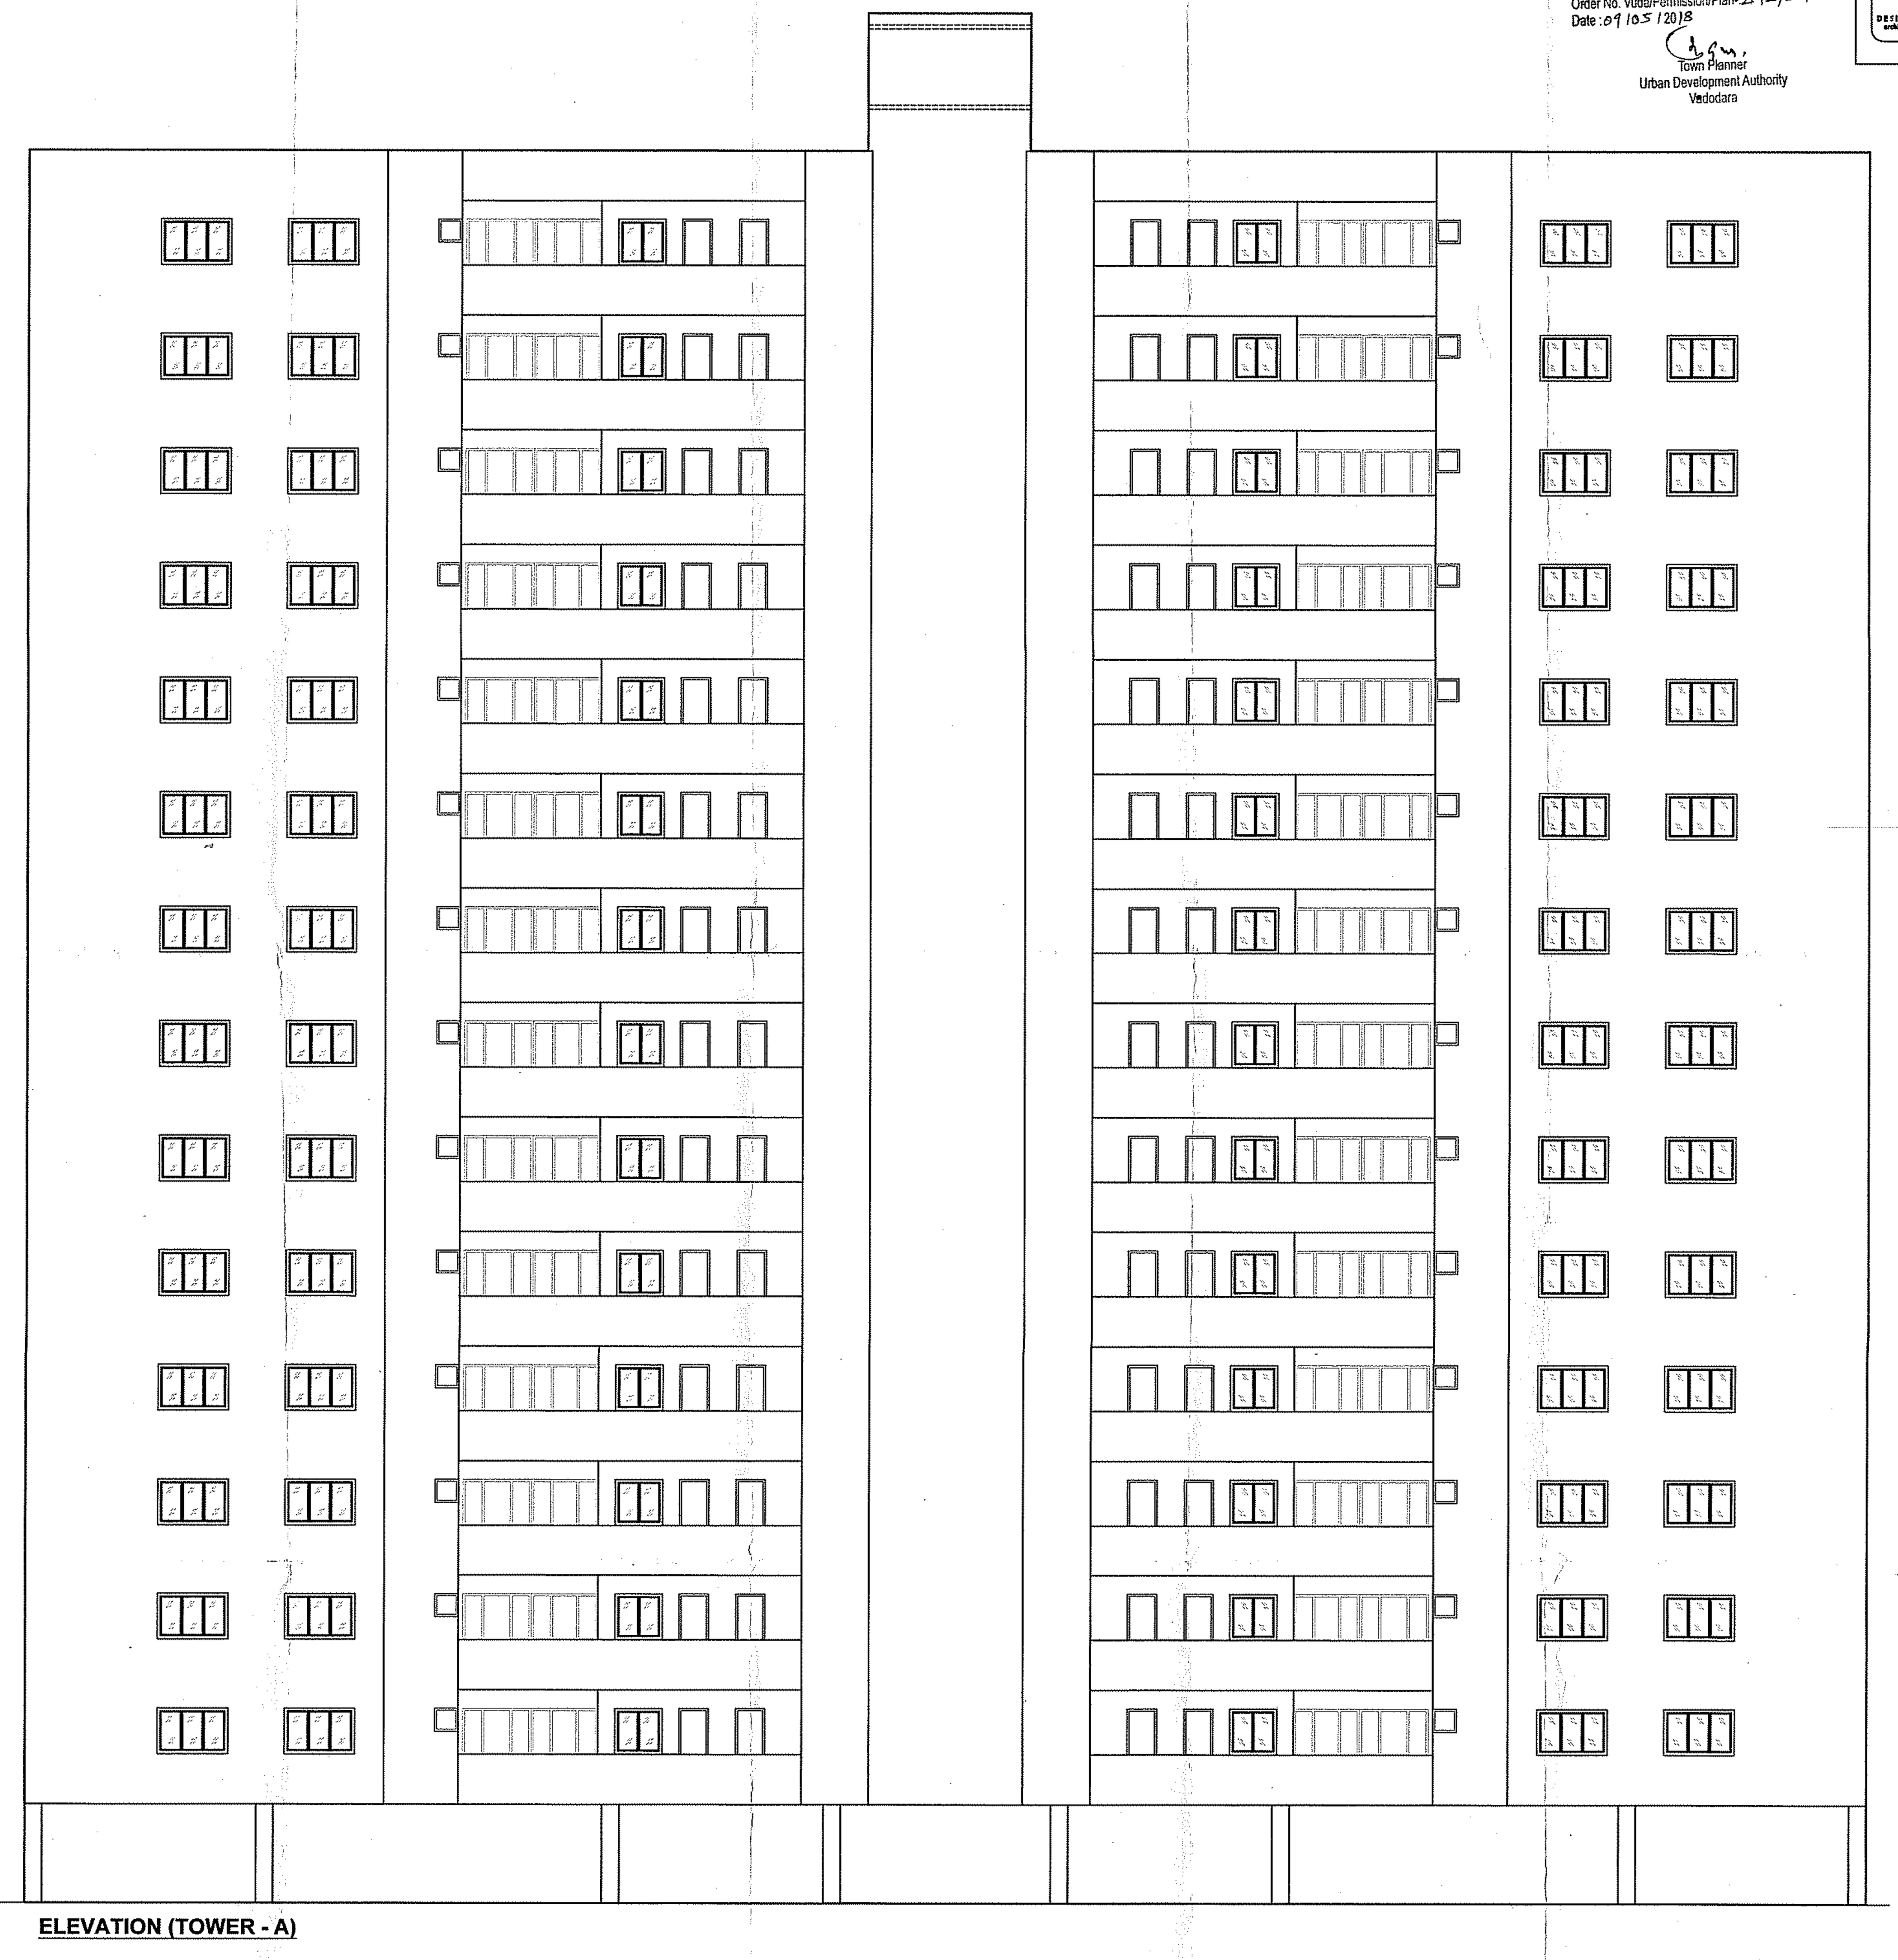

ELEVATION (TOWER - A)

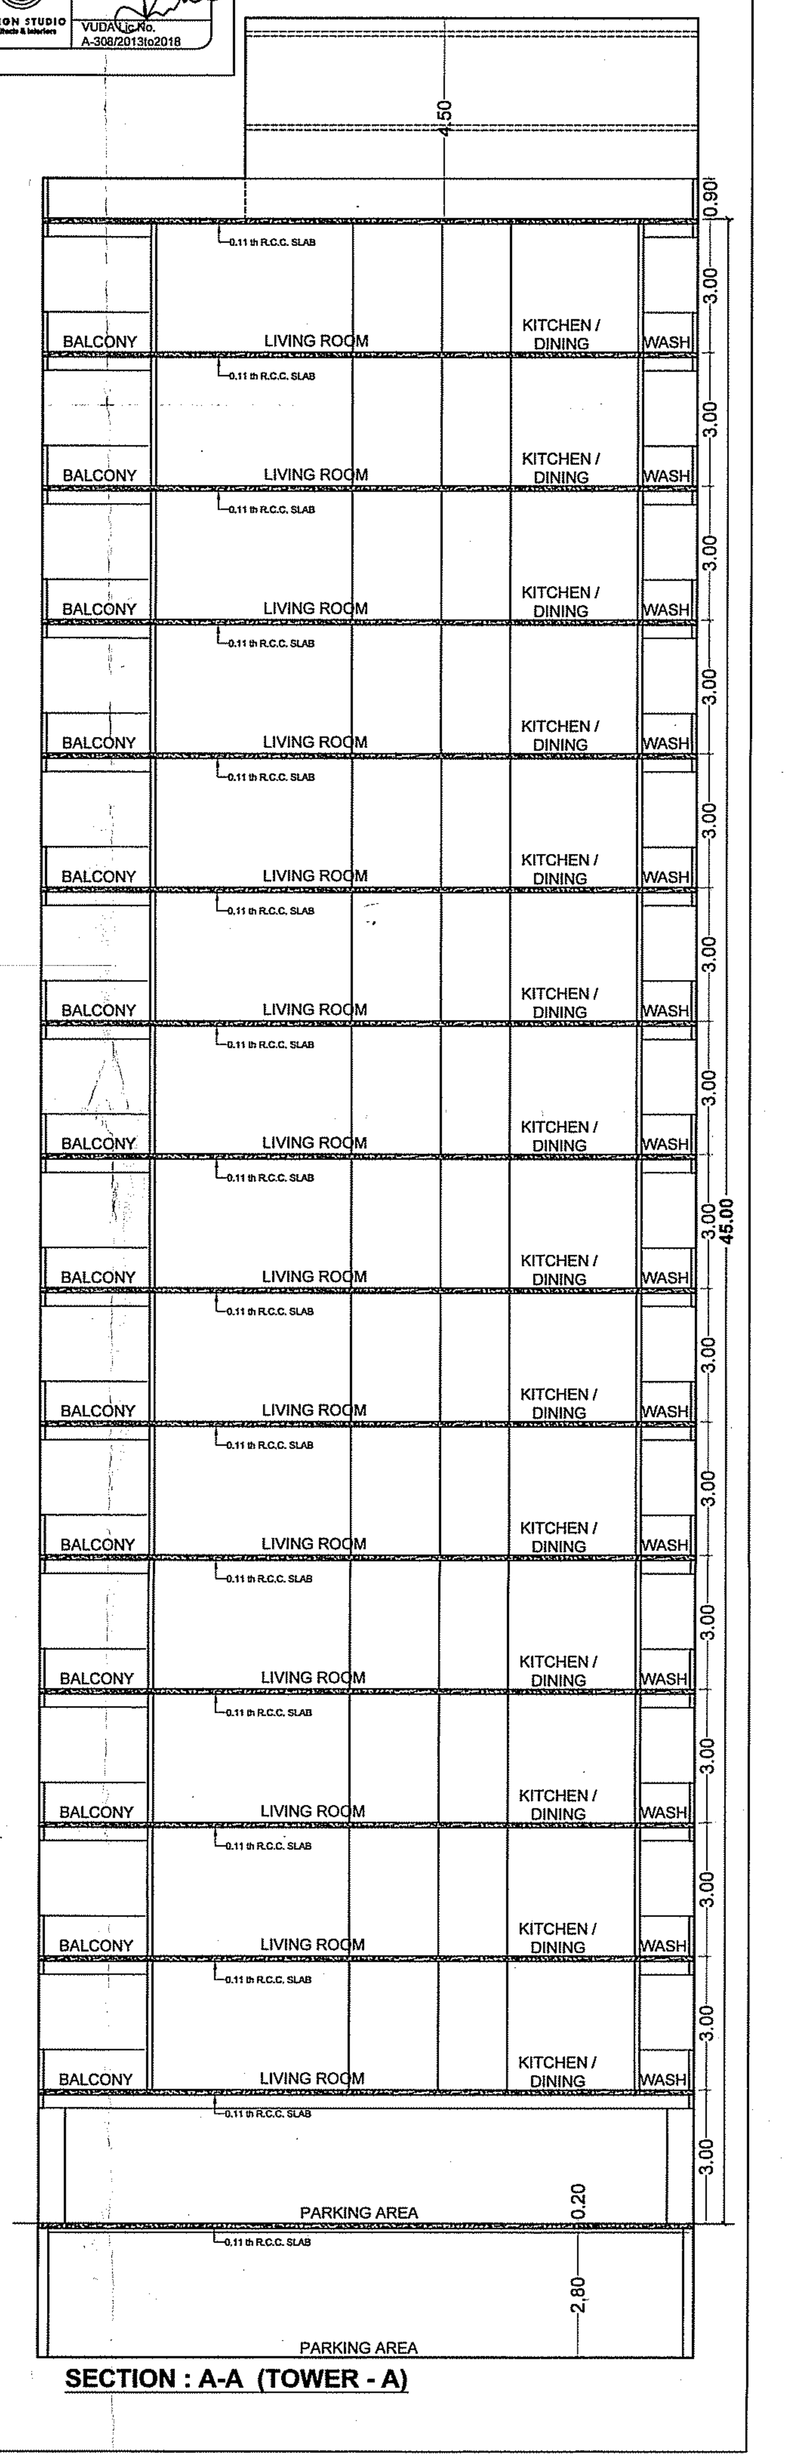

SECTION : A-A (TOWER - A)