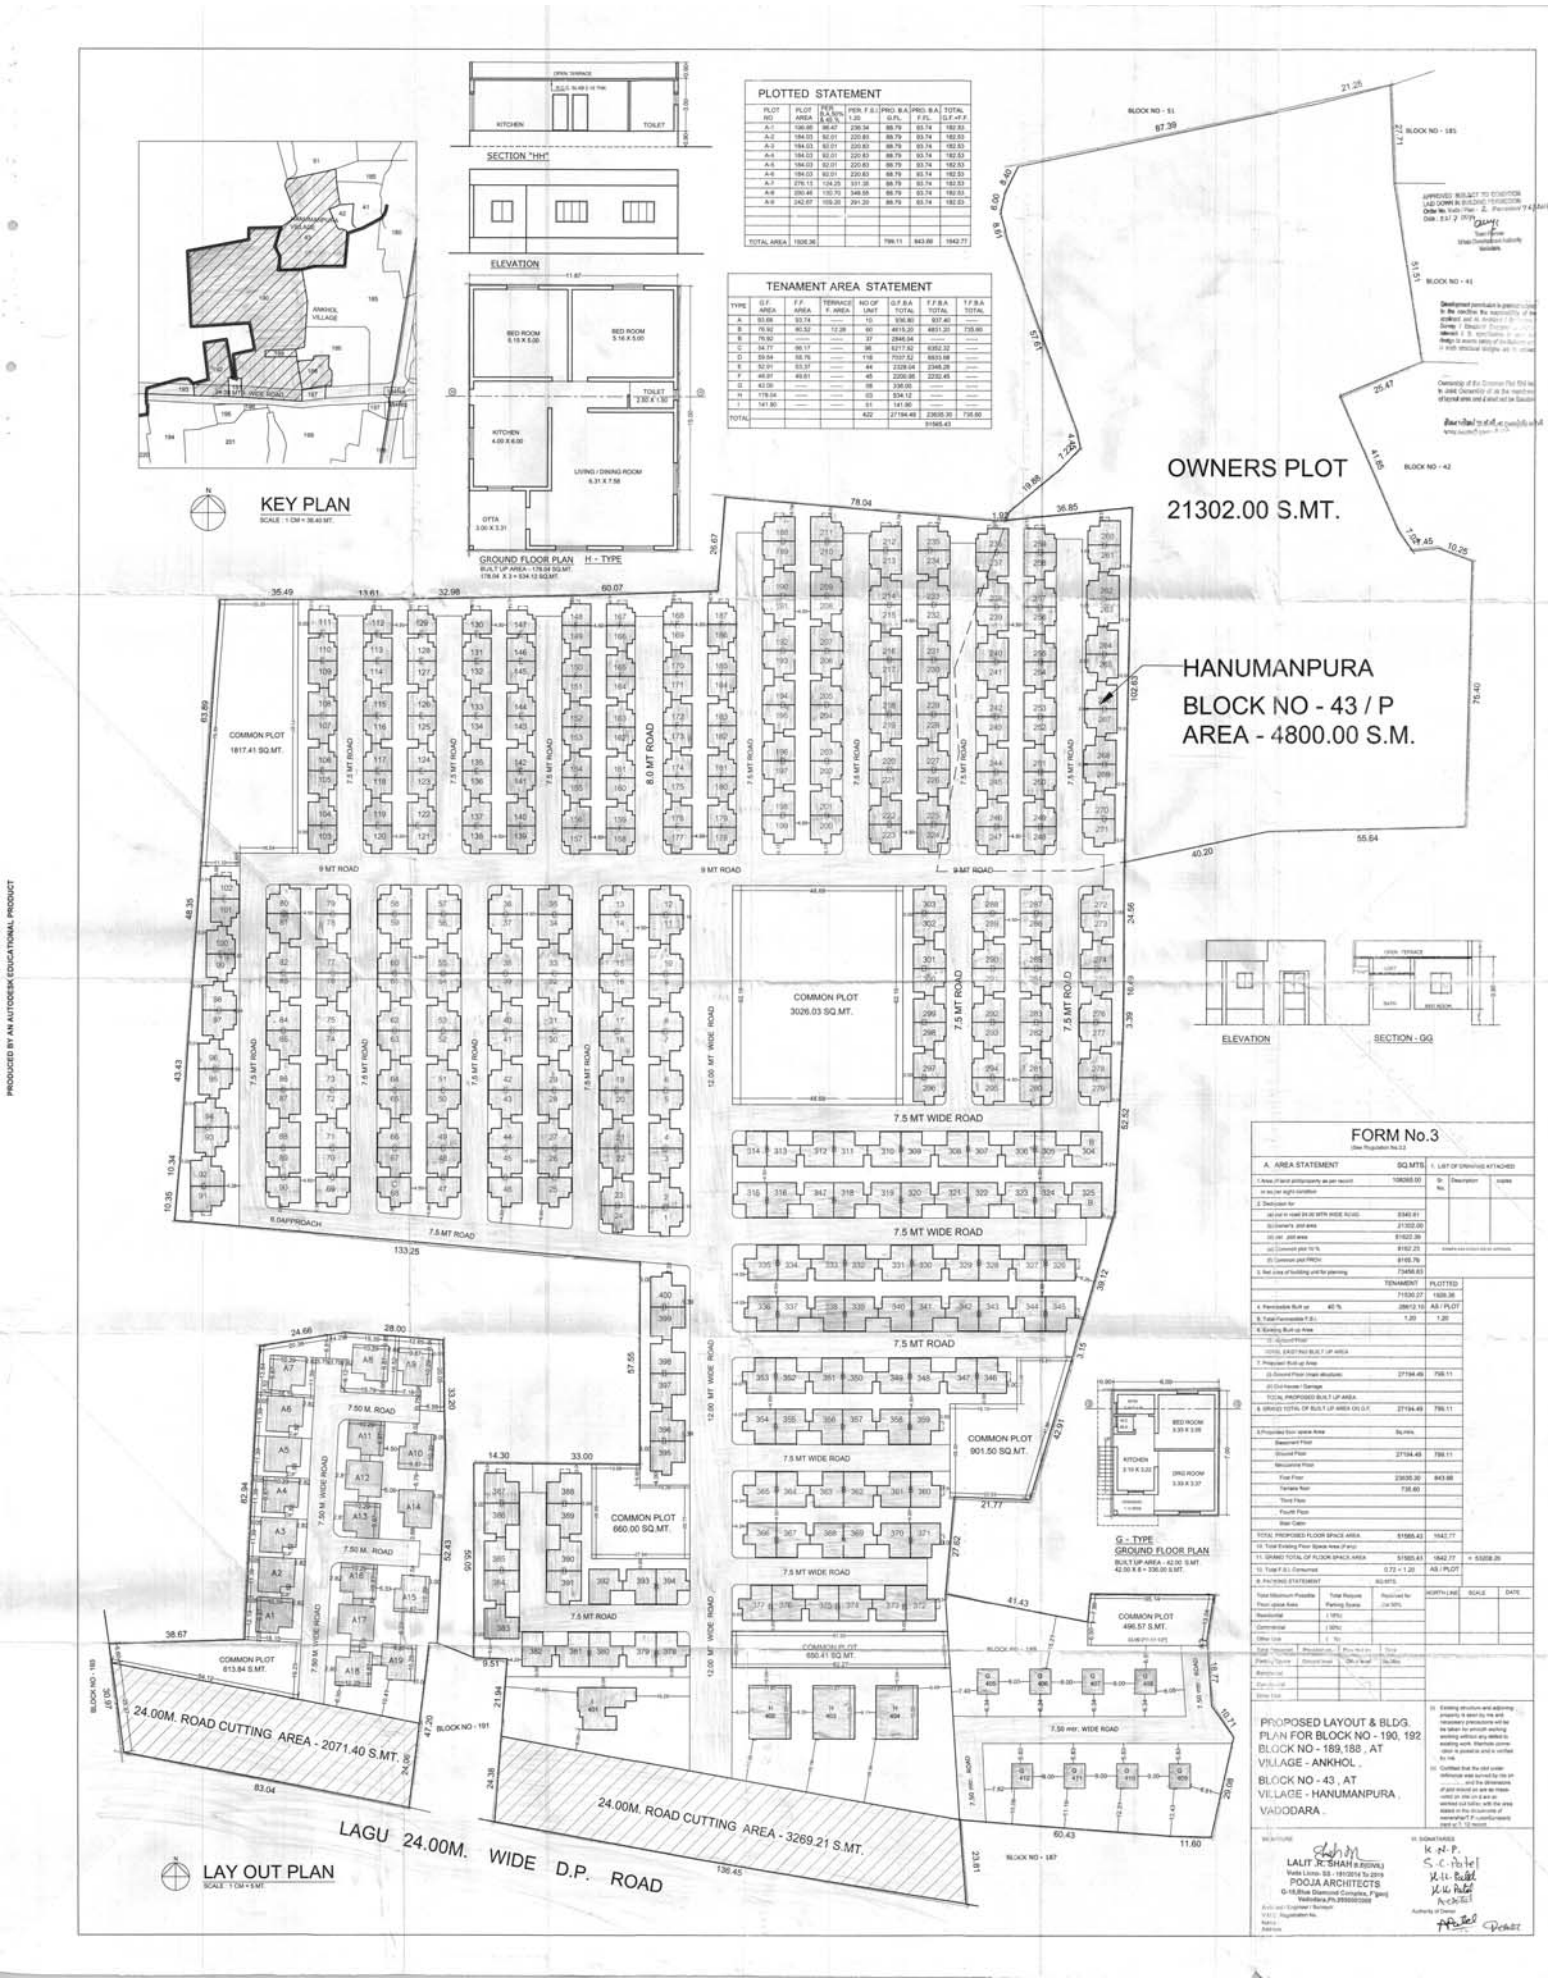
PLOTTED STATEMENT
TENAMENT AREA STATEMENT
SECTION "HH"
ELEVATION
KEY PLAN
SCALE : 1 CM = 36.40 MT.
GROUND FLOOR PLAN H - TYPE
BUILT UP AREA - 178.04 SQ.MT.
178.04 X 3 = 534.12 SQ.MT.
OWNERS PLOT
21302.00 S.M.T.
HANUMANPURA
BLOCK NO - 43 / P
AREA - 4800.00 S.M.
COMMON PLOT
1817.41 SQ.MT.
COMMON PLOT
3026.03 SQ.MT.
COMMON PLOT
901.50 SQ.MT.
COMMON PLOT
660.00 SQ.MT.
COMMON PLOT
813.84 S.M.T.
COMMON PLOT
496.57 S.M.T.
COMMON PLOT
690.41 SQ.MT.
24.00M. ROAD CUTTING AREA - 2071.40 S.M.T.
24.00M. ROAD CUTTING AREA - 3269.21 S.M.T.
LAGU 24.00M. WIDE D.P. ROAD
LAY OUT PLAN
SCALE : 1 CM = 6 MT.
G - TYPE
GROUND FLOOR PLAN
BUILT UP AREA - 42.00 S.MT.
42.00 X 8 = 336.00 S.MT.
ELEVATION
SECTION - GG
FORM No.3
PROPOSED LAYOUT & BLDG. PLAN FOR BLOCK NO - 190, 192 BLOCK NO - 189,188 , AT VILLAGE - ANKHOL . BLOCK NO - 43 , AT VILLAGE - HANUMANPURA . VADODARA .
LALIT R. SHAH
POOJA ARCHITECTS
Vadodara, Ph.9909007008
PRODUCED BY AN AUTODESK EDUCATIONAL PRODUCT