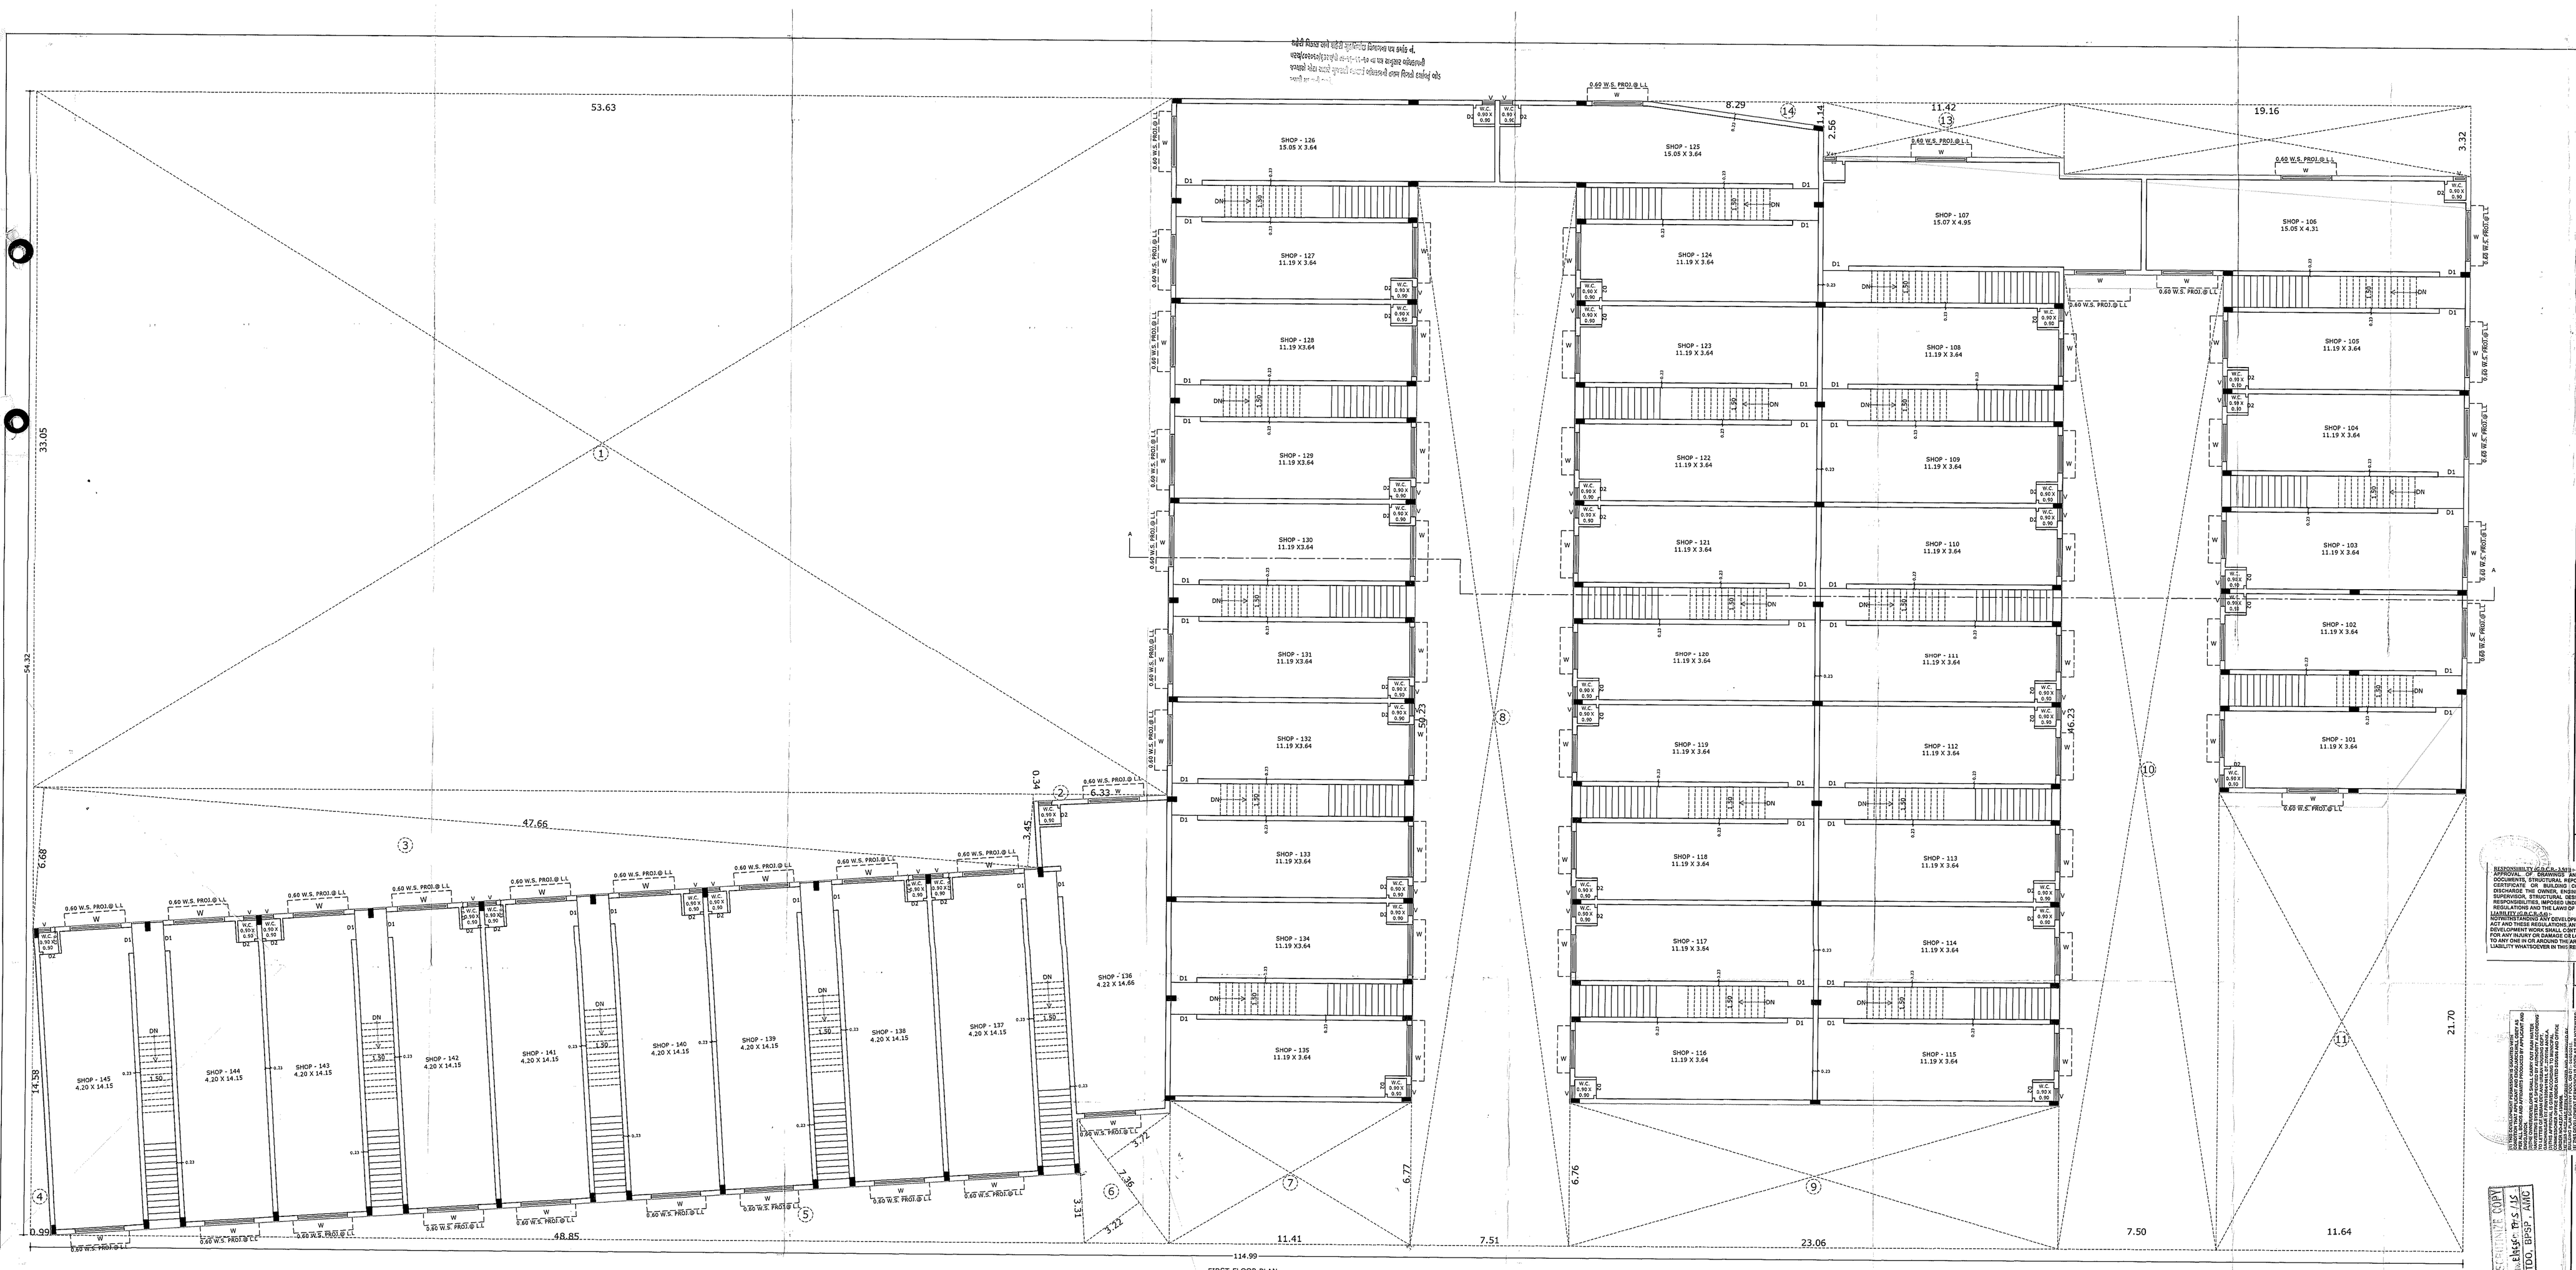

FIRST FLOOR PLAN

REVISE PLAN SHOWING FOR PROP. COMM.
BUILDING ON F.P. NO. : 475,TPS:-39 NARODA-1
AT VILL.:- NARODA
TA.-CITY, DIST. : AHMEDABAD.

TYPE:-B (01 TO 45) | SHEET-3

SCALE : 1 C. M. = 1 MT.

ZONE :- RESIDENCE - I | USE : COMM.

B.A. & F.S.I. AREA TABLE	IN SQ. MT.	IN SQ. MT.
		PROP.
PROP. B. A. ON GROUND FLOOR	2792.34	2810.82
PROP. B. A. ON MAZZANINE FLOOR	842.23	855.73
PROP. B. A. ON FIRST FLOOR	2792.34	2810.82
PROP. B. A. ON STAIR CABIN	40.34	- - - - -
TOTAL PROP. B. A. & F.S.I.	6467.25	6477.37

F.S.I. AREA TABLE	IN SQ. MT.	IN SQ. MT.
		PROP.
PROP. F.S.I. GROUND FLOOR	2454.73	2486.18
PROP. F.S.I. MAZZANINE FLOOR	842.23	855.73
PROP. F.S.I. FIRST FLOOR	2454.73	2486.18
TOTAL PROP. F.S.I.	5751.69	5828.09

TENA. & FLOOR AREA

FLOOR	USE	EQ. TENA.		FLOOR AREA	
			PROP.		PROP.
GROUND	SHOP	45	45	2094.25	2108.11
MAZZANINE	SHOP	- -	- -	631.67	641.79
FIRST	SHOP	45	45	2094.25	2108.11
TOTAL		90	90	4820.17	4858.01

OPENING SCHEDULE DOOR & WINDOW

SYMBOL	SIZE IN MT.	SYMBOL	SIZE IN MT.
R.S.	3.00 X 2.40	W	1.82 X 1.20
D1	1.20 X 2.10	V	0.60 X 0.45
D2	0.75 X 2.10		

STEEL STAIR

WIDTH : 1.50 MT. | TREAD : 0.30 CM. | RISER : 0.16 CM.

COLOUR NOTE

PROP. WORK | PROP. DRAINAGE

NOTE :- ALL OUTER WALL 0.23 THICK
NOTE :- ENGINEER IS FULLY RESPONSIBLE FOR LIVING OPEN MARGINAL BPACE AND ROAD LINE POSATION

Yogeshwari Spatial Structures Pvt. Ltd.
Director

OWNER | DEVELOPERS

V.C. KANTARIA
AMC LIC No.
ER-0495/81010 82
B-8, Laxmi Bungloe,
New Naroda, Ahmedabad-46

CHAVADA PARESH M.
AMC SD LIC No. 0290220217R1
6/127, Government 'C' Colony,
Nr. Ashok Mill, Naroda Road,
Ahmedabad-380025

ENGINEER | STR. ENGINEER

RESPONSIBILITY AS PER C.P. ACT :-
THE ISSUANCE OF PERMIT AND/OR ACCEPTANCE OF ANY STATEMENT, DOCUMENTS, STRUCTURAL REPORT, STRUCTURAL DRAWINGS, PROGRESS CERTIFICATE OR BUILDING COMPLETION CERTIFICATES SHALL NOT ABSOLVE THE OWNER, DEVELOPER, ARCHITECT, CLERK OF WORKS SITE SUPERVISOR, STRUCTURAL DESIGNER, ENGINEER FROM THEIR RESPONSIBILITIES IMPOSED UNDER THE ACT, THE DEVELOPMENT CONTROL REGULATIONS AND THE LAWS OF TOWT AND LOCAL AUTH.
LIABILITY OF BUILDING :-
THE GRANT OF DEVELOPMENT PERMISSION GRANTED UNDER THE ACT AND THESE REGULATIONS ANY PERSON UNDERTAKING ANY DEVELOPMENT WORK SHALL CONTINUE TO BE WHOLLY AND SOLELY LIABLE AND RESPONSIBLE FOR ANY BREACH OF THESE REGULATIONS AND ALSO LIABLE TO ANY CHILD OR CHILDREN IN OR AROUND THE AREA DURING SUCH CONSTRUCTION AND NO LIABILITY WHATSOEVER IN THIS REGARD SHALL BE CAST ON THE AUTHORITY.

C.O.W.

EXAMINE COPY
TDO, BPSP - AMC

AHMEDABAD MUNICIPAL CORPORATION
Case No: BLNTIN/215/0/1/2020/0001/NH Zone: North
Plan Approved as per terms and conditions mentioned in
The Commencement Certificate vide part no. 01
Rajachitthi No: 3535/1/AMC/BP&IT/NH
Date: 30/06/2021

Asst. T.D.O. R.M.DESAI SIDDHARTH KHATRI
Inspector Asst. E.O.
(City Center) (Civic Center) Dy.TDO North Dy.MC

AUTHORITY