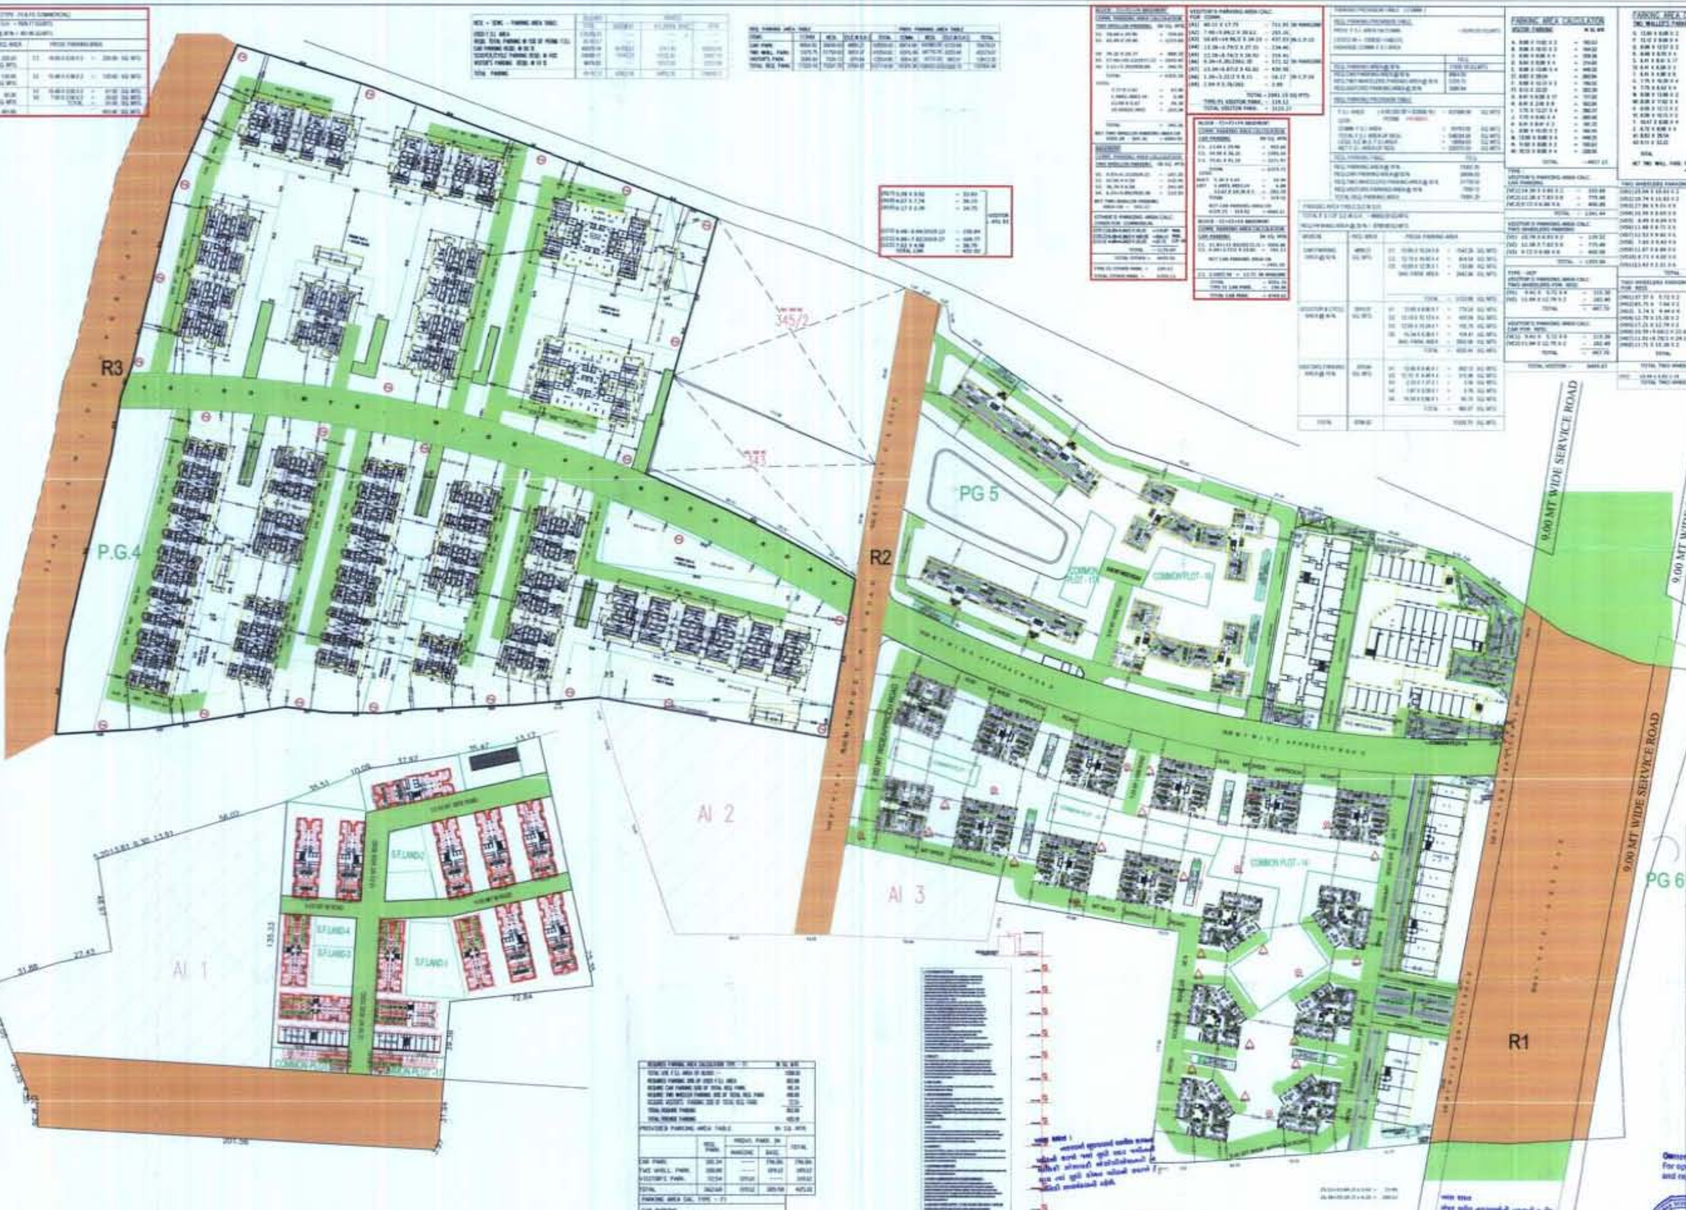

H.P. PARKING LAY OUT PLAN

The permission is valid only in the DP/TPS remains unaltered and further that the permission shall stand revoked as soon as there is change in DP/TPS with reference to the land under reference.

Owner is fully responsible For open marginal Space and road line Portion.

Final Plan boundary and allotment of final plot is Subject to Variation by Town Planning Officer

APPROVED

As amended by ________ (Colour) Subject to the condition as mentioned in this office Letter No. ________ Dated ________

15 JUL 2014

DISPATCH BY No 173

Assistant Town Planner
Ahmedabad Urban Development Authority

Senior Town Planner
Ahmedabad Urban Development Authority
Ahmedabad.