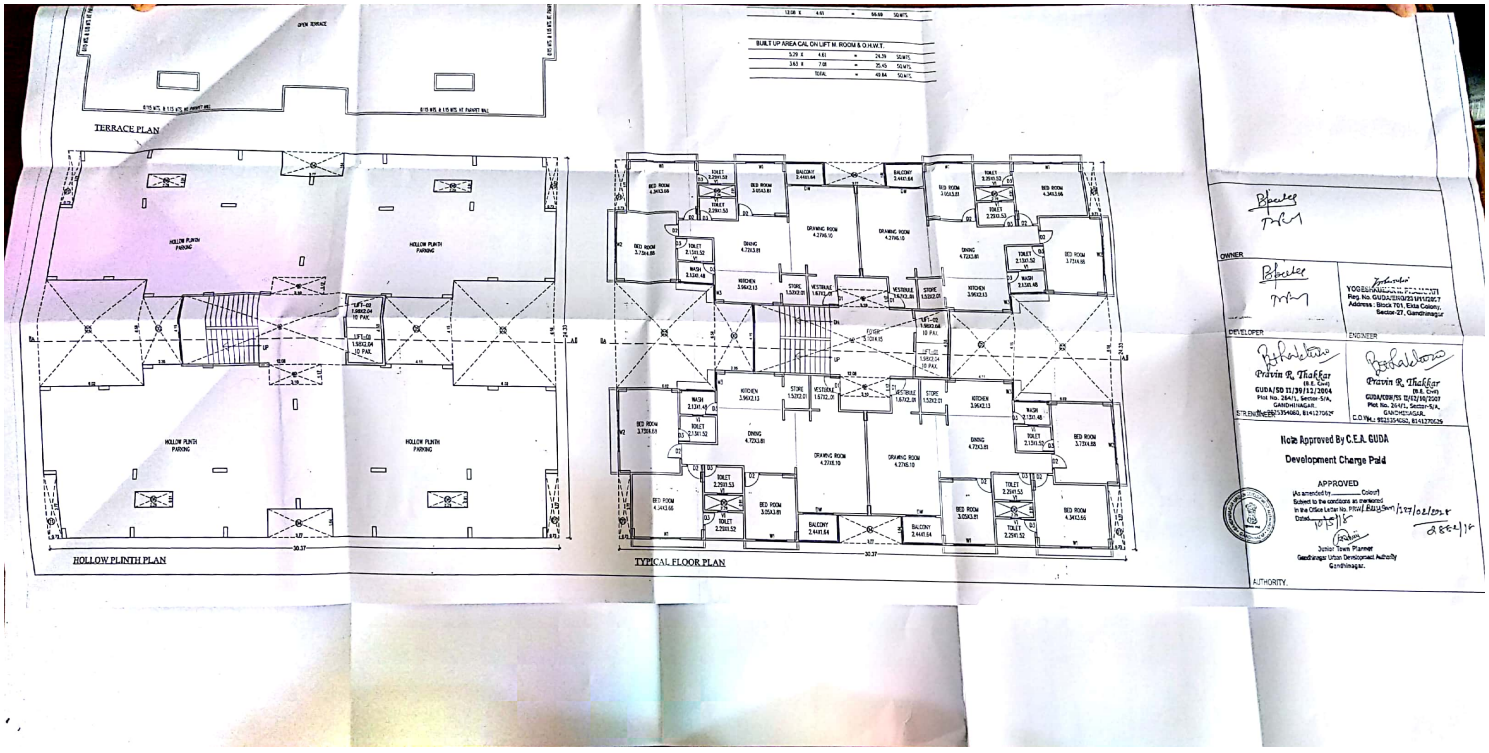

Scanned by CamScanner

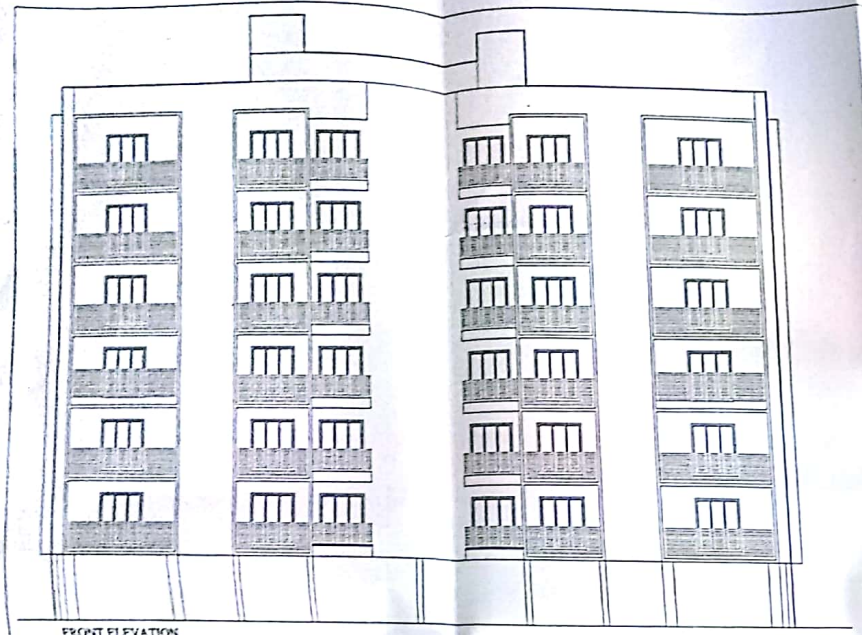

FRONT ELEVATION

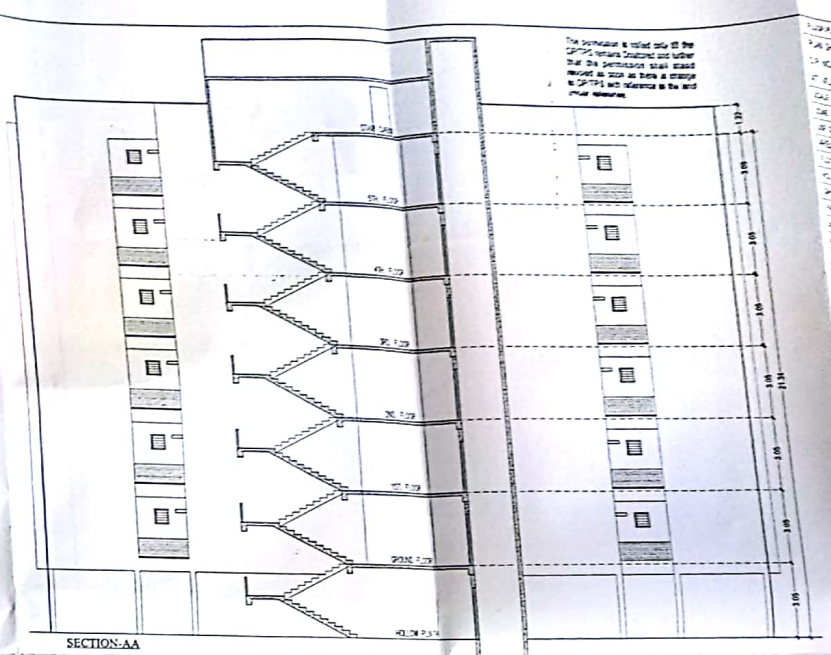

SECTION-AA

The permission is valid only if the OPTIONS remains finalized and further that the permission shall stand revoked as soon as there is change in OPTIONS with reference to the land under reference.