**PROP(REVISED AS PER 2004 GDCR) LOW RISE COMMERCIAL BUILDING PLAN ON RS NO:-126 PAYKEE /2 ,MOJE:-KATARGAM , T.P.S. NO :- 49(KATARGAM), OP NO:-116, FP NO:-116(AS PER DRAFT ) , F.P169 (AS PER T.R.), TA :- CHORYASI, SURAT**

SCALE 1:100 | DRG NO 3/7 | GROUND FLOOR PLAN

AS PER 2.26 FSI

Development permision is granted to the condition that it shall be the responsibility of the applicant and his Architect/Engineer/Surveyor/Structural designer to follow the relevant I. S specification in structural design to ensure safety of the buildings and as such structural designs are not verified. Unless renewed the validity of this Permission expires on 01.2/2/19

Permission for sub division/amalgamation/ development as Sanctioned by Commissioner under the provisions of the Gujarat Town Planning and Urban Development Act 1976 and the Bombay provincial Municipal Corporation Act 1949 is granted of the Land ... TA ... of Valsad No./Nagar T.P. No. ... and permission letter Vidyanagari Vide outward No. T.D.O/DP/ ... issue 27/2/2012

Date- 27/2 /2012 U.C. Town Planner Surat Municipal Corporation

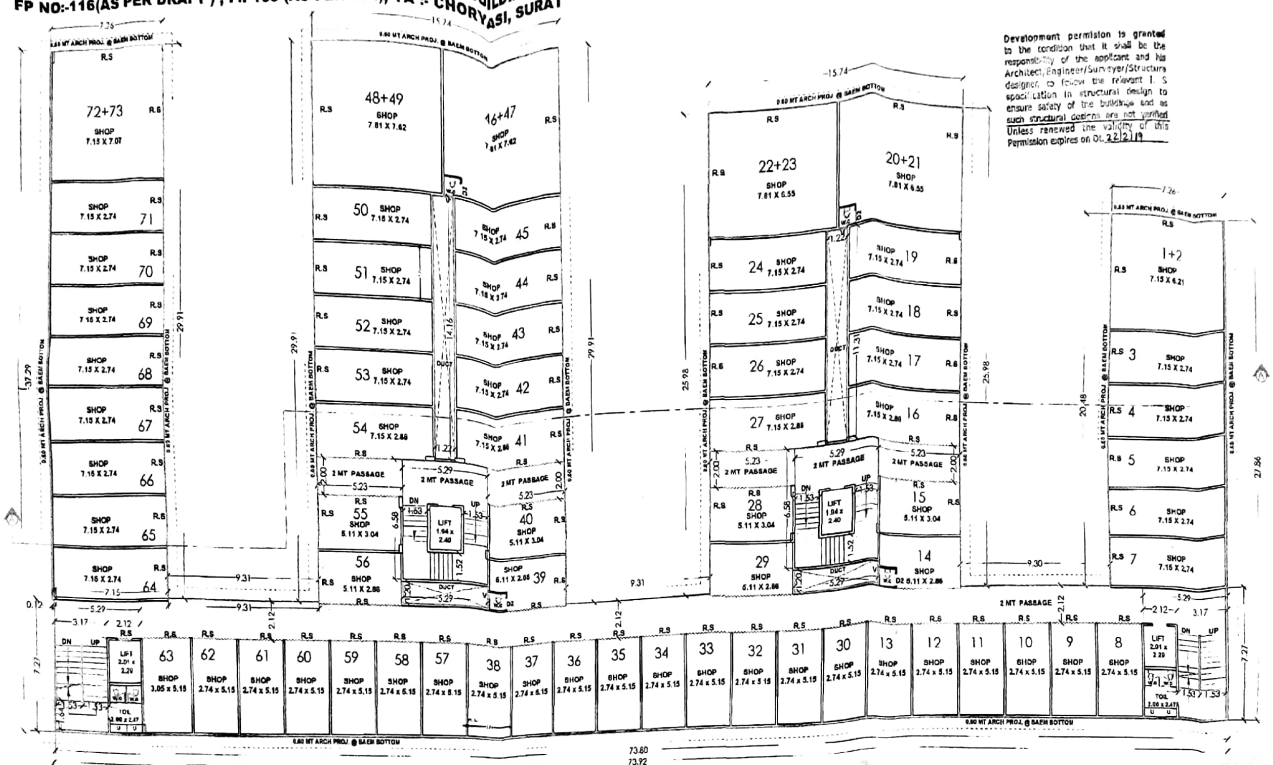


## GROUND FLOOR PLAN (+0.15 LVL)

NORTH

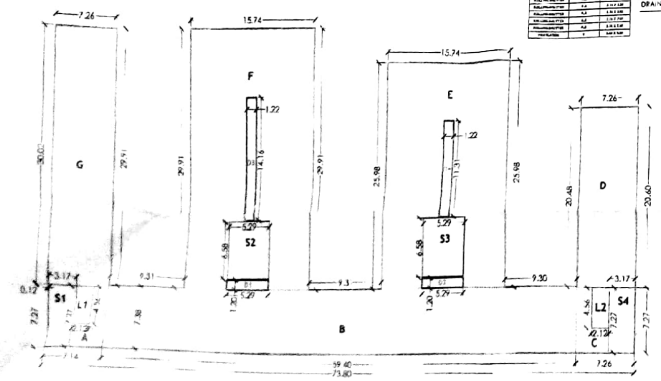


| OPENING SCHEDULE | | |
|---|---|---|
| NAME | SIZE | SILL LEVEL |
| D1 - DOUBLE DOOR | 2.4 | 0.15 F.G |
| D2 - DOUBLE DOOR | 2.4 | 0.15 F.G |
| D3 - DOUBLE DOOR | 2.4 | 0.15 F.G |
|